


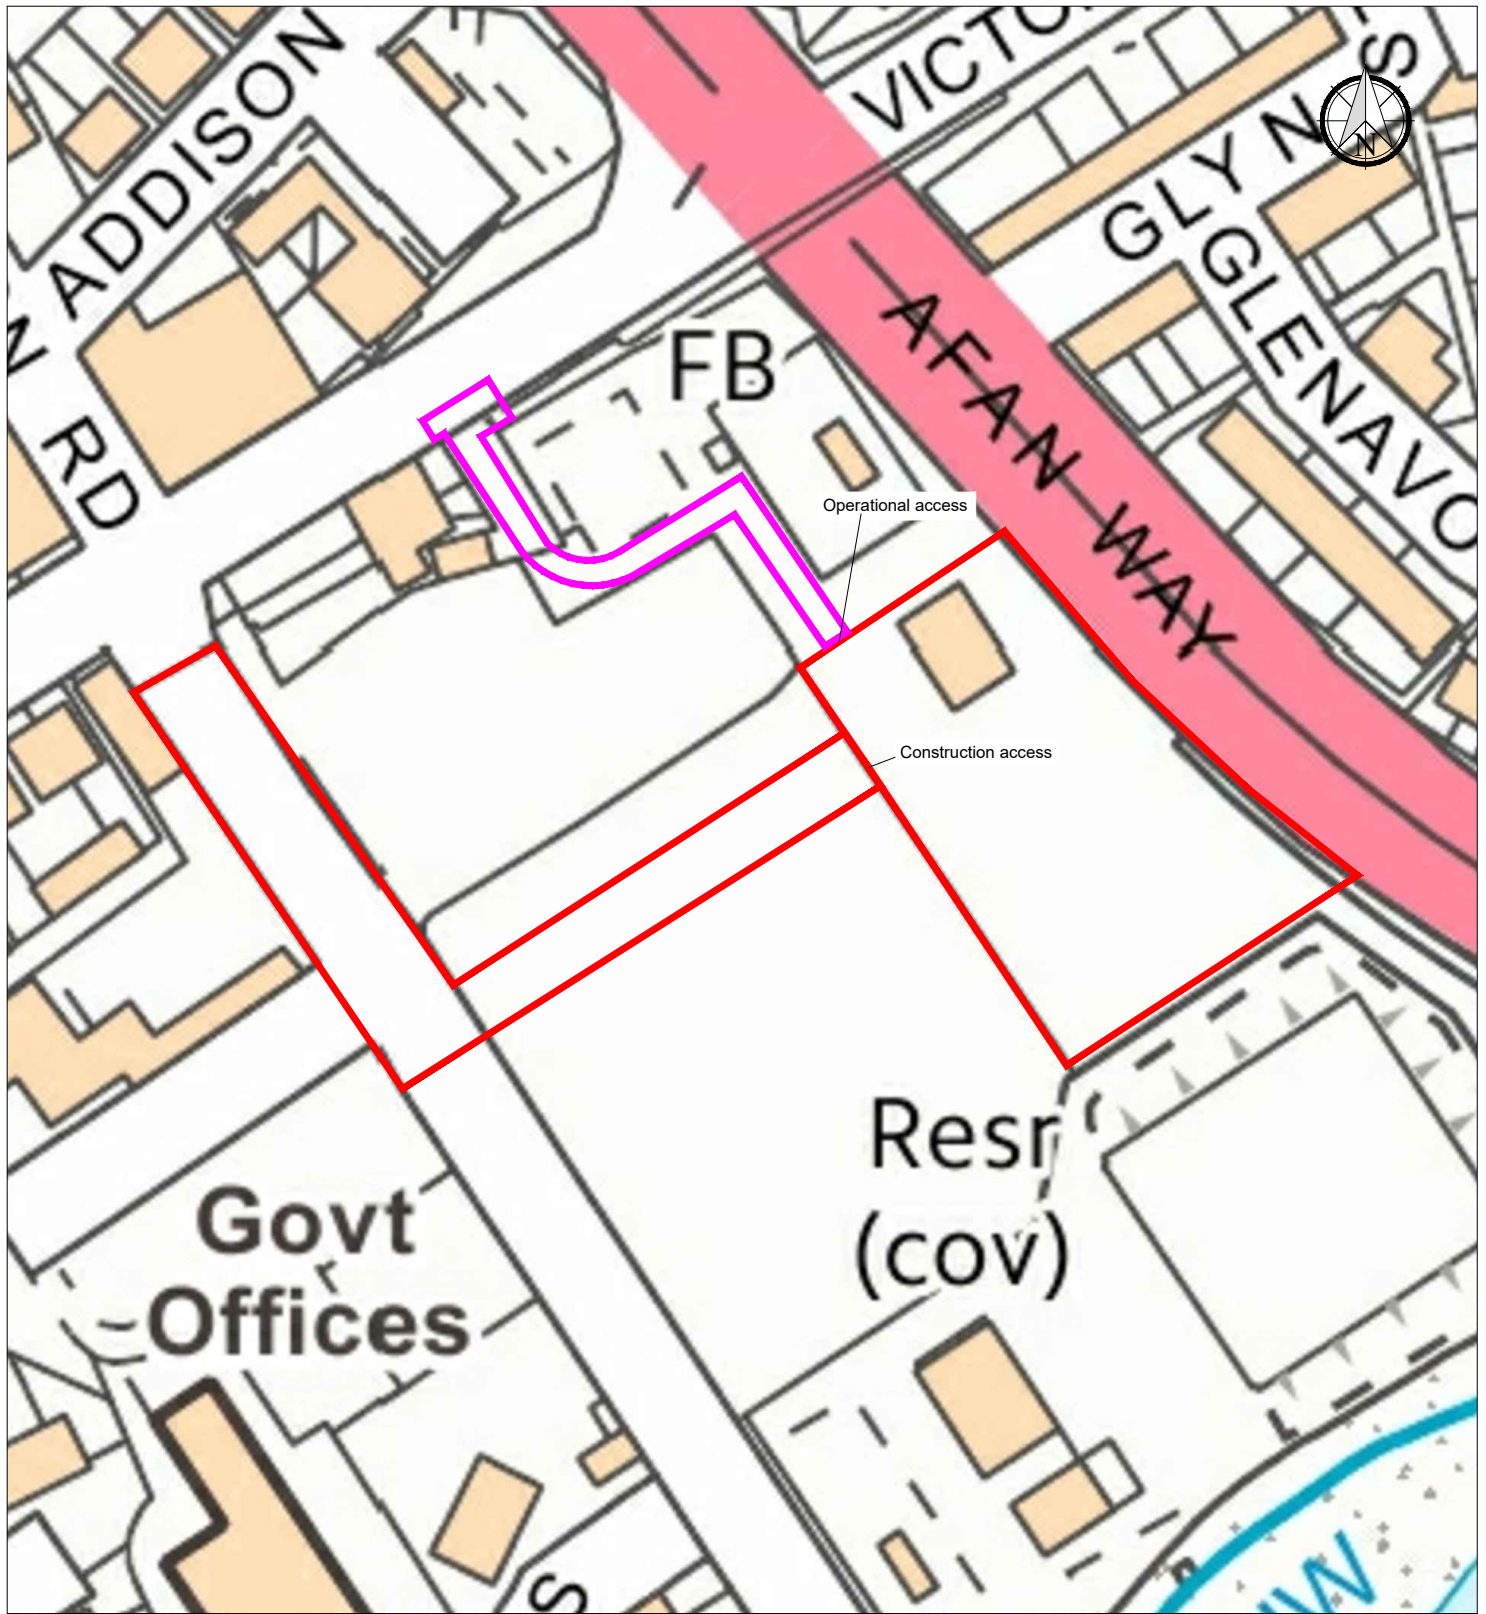

Afan Way, Port Talbot, SA12 6HQ	Key: Development Area & Construction Access (P2017/0923): ————— Operational Access (P2017/0915): —————	Scale: 1:1250 at A4 Drawing: [15027.104.1](Afan Way) Operational & Construction Access Plan (Rev.1a)	ukpowerreserve SUPPORTING A RENEWABLE FUTURE 6th Floor, Radcliffe House, Blenheim Court, Solihull, West Midlands, B91 2AA
Description: Site Access Plan		Date: 21/05/2018	Drawn By: PH
		Revision 1a	Reviewed By: Plan not to be used for construction