


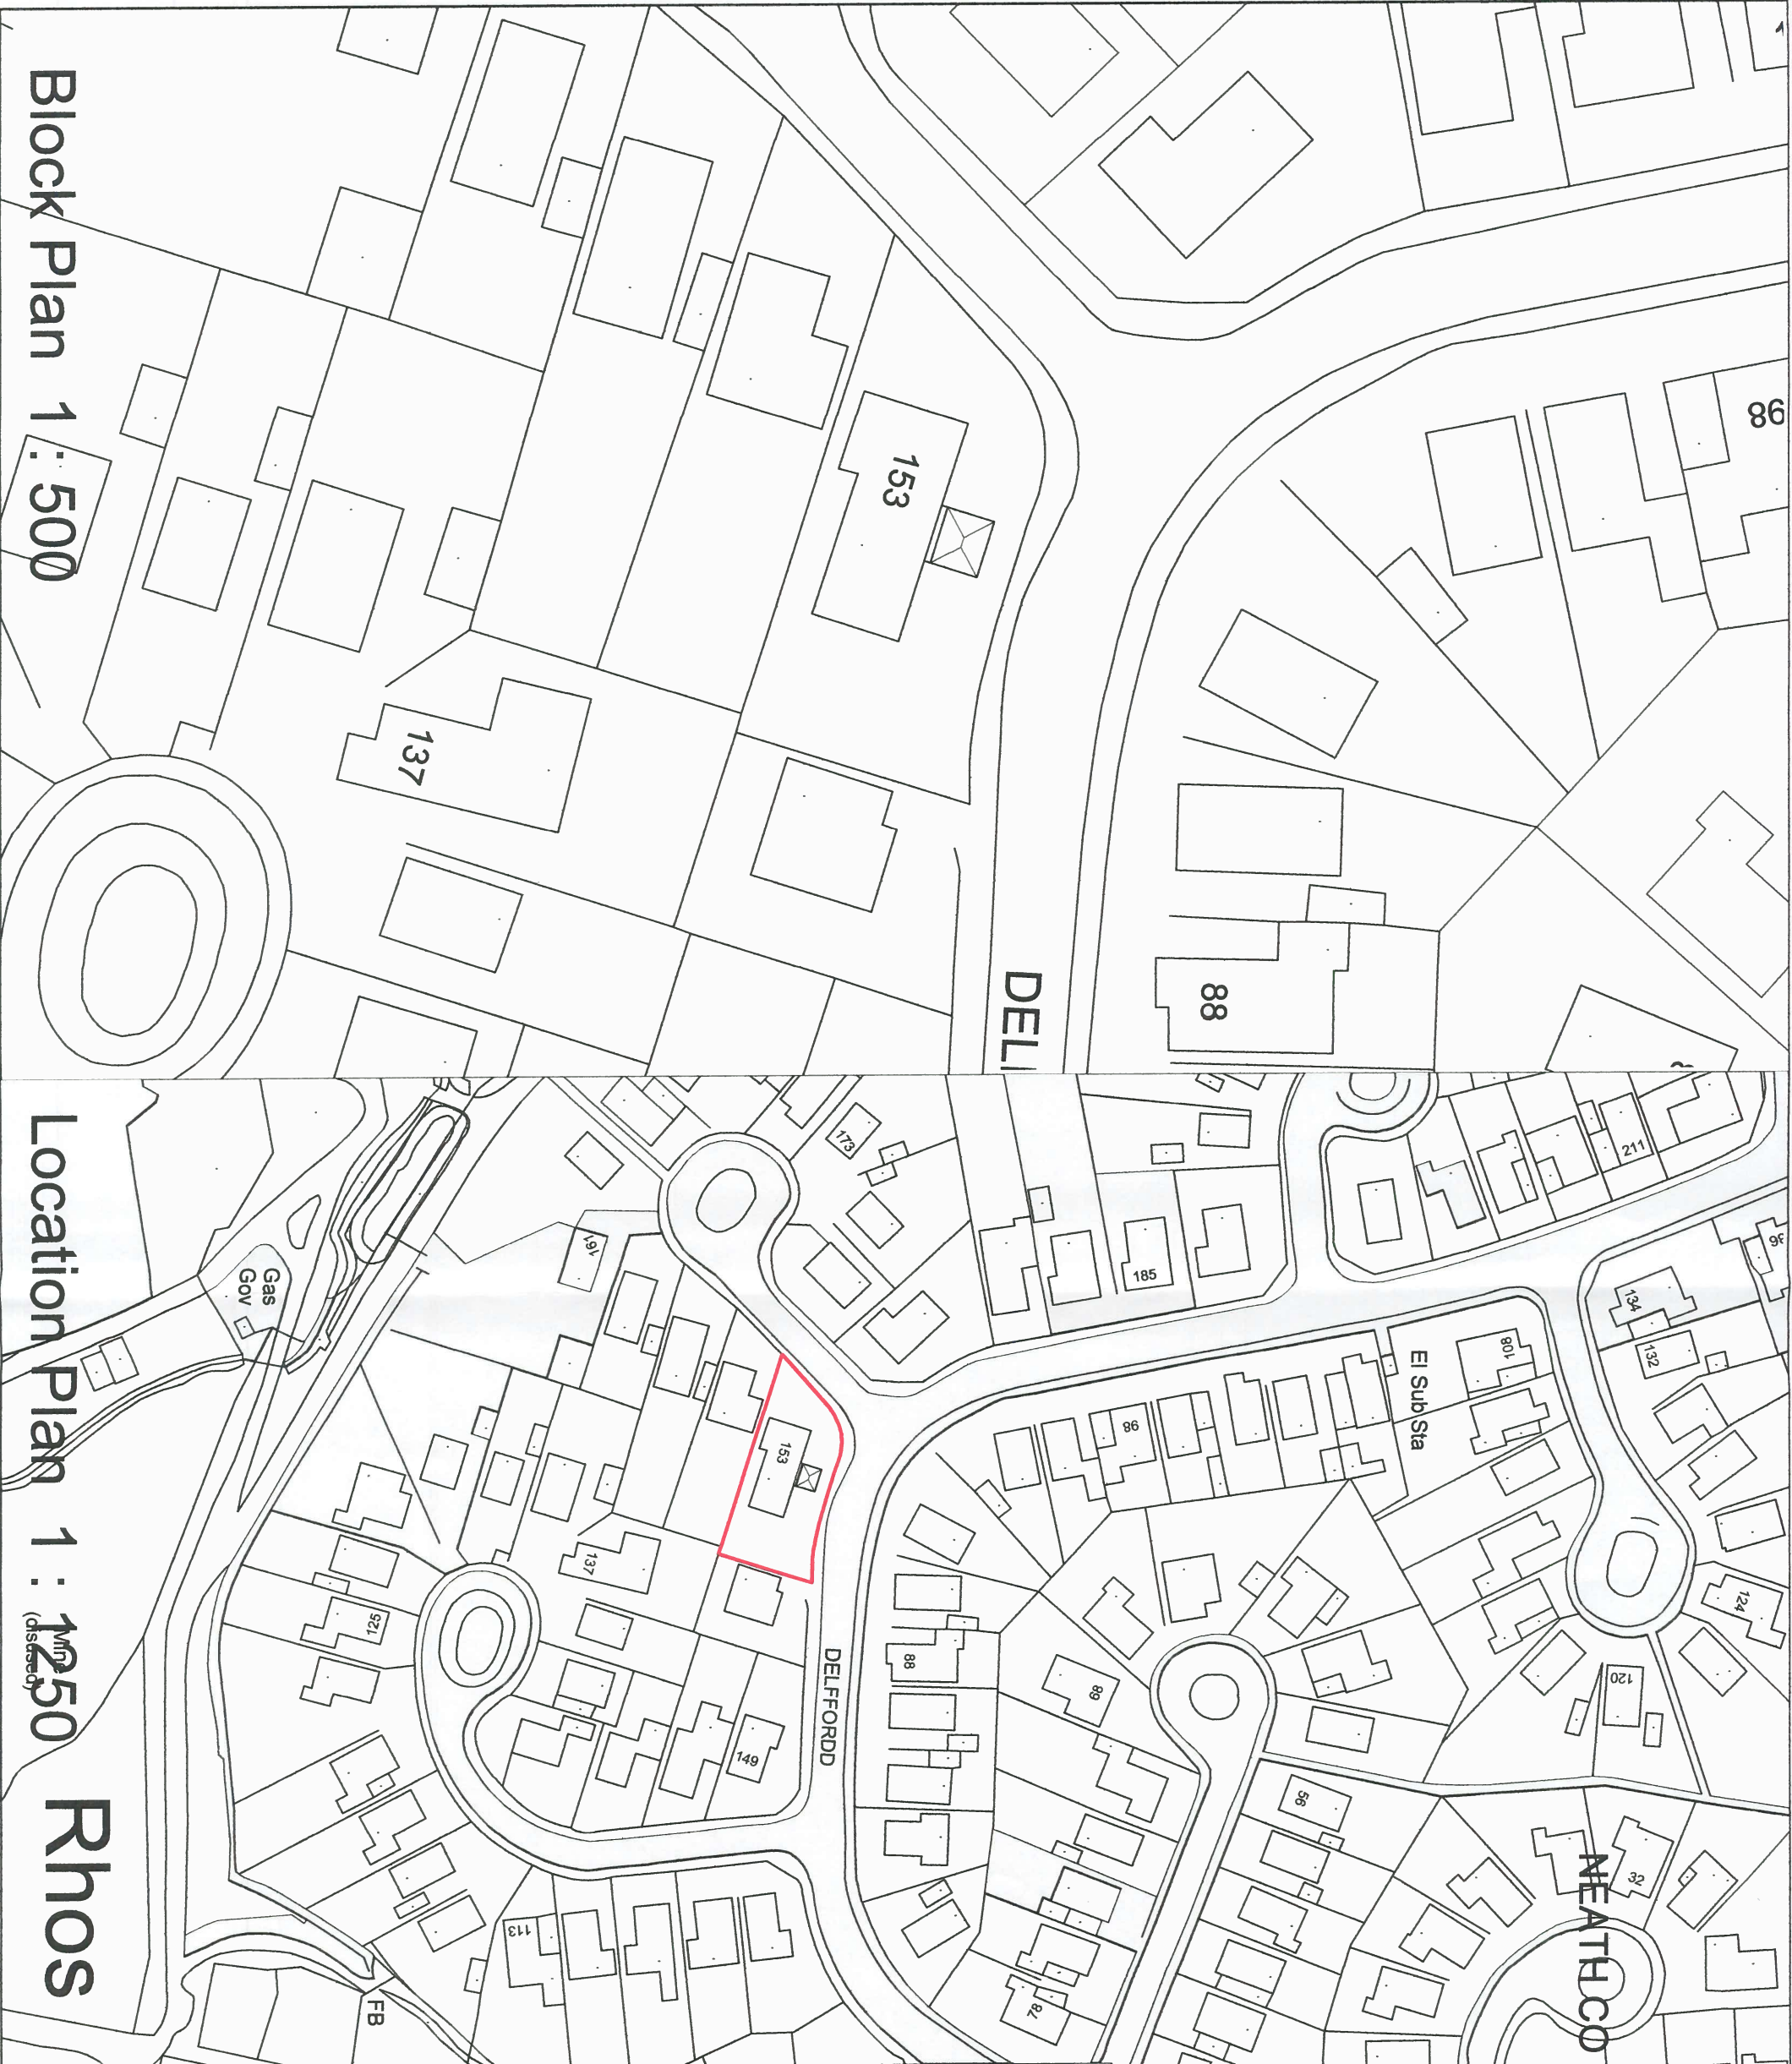

NEATHCO CONST



Date:	Revisions:	Ref:
	A	
	B	
	C	
	D	

Mr. & Mrs. Davies,
153 Delffordd,
Rhos,
Swansea,
SA8 3EN

Project:
Proposed Side Conservatory

D/No: CN-07-1178288/03 Date: Oct. 2020

Drawn by: Richard Thomas
e mail: richard.thomas@leekes.co.uk
mobile: 07970 313842

Scale: as noted Paper Size: A3 Doc Ref: Rev:

Customer Approval Drawings:

I / we hereby approve these plans and authorize Leekes Ltd to proceed with the contract as detailed:

Customer Approval:

Date:

NB: If drawing has been rec'd by e mail, then please confirm by return **Quoting Drawing & Issue No's**, as shown above stating acceptance of plans proposed.

Leekes
You're home

Registered Head Office
Leekes Ltd
Mynydd Business Park
Pontyclun
Rhonda Cynon Taff
CF72 8XU
Tel: 0845 050 8240
www.leekes.co.uk

Copyright Drawing **NOT** to be re-produced without written permission from: Leekes Ltd.
Company Reg No: 563751

Copies to: Builders, Installers, Main File.
NB: **DO NOT** Scale from drawings for setting out or manufacture.
Any discrepancies to be notified as soon as possible.

Block Plan 1 : 500

Location Plan 1 : 1250
(discussed) Rhos