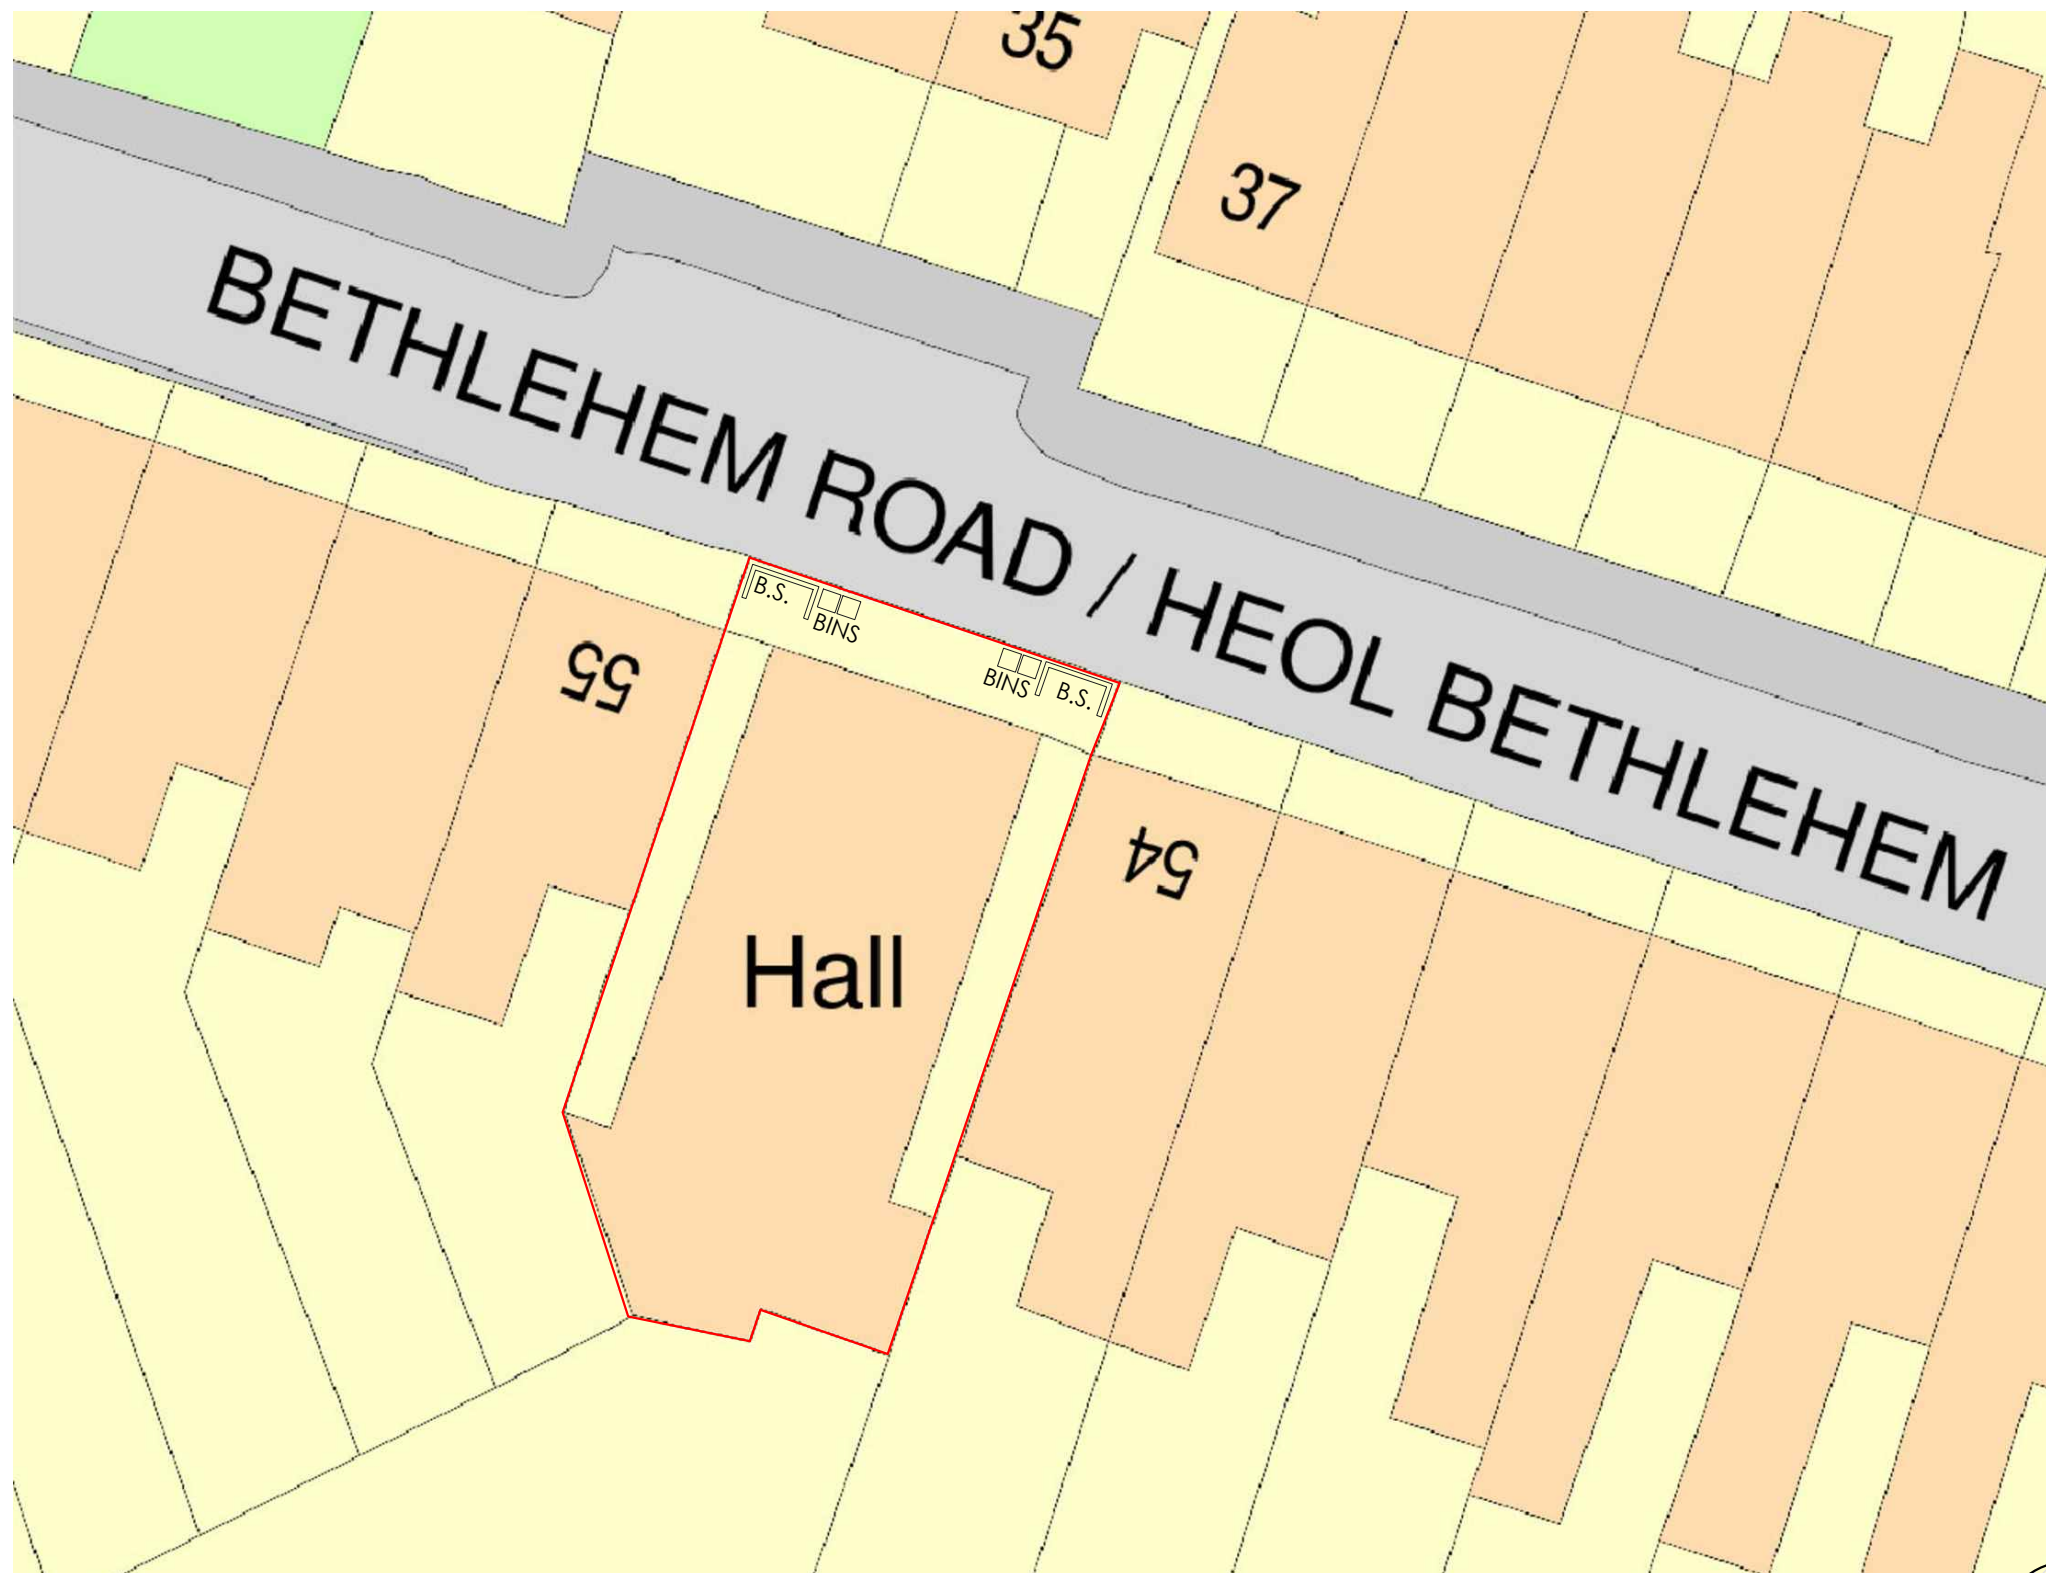


CAD it Tel: +381641577699
E-mail: mim161@gmail.com

Project: **HALL, BETHLEHEM ROAD**

Client: **Mr JAMES STEVENS**

Title: **Proposed Block Plan**

Dwg.No: **U.2 /02** Rev:00

Scale: **1:200 @ A3**

Date: **SEPTEMBER 2020.**