

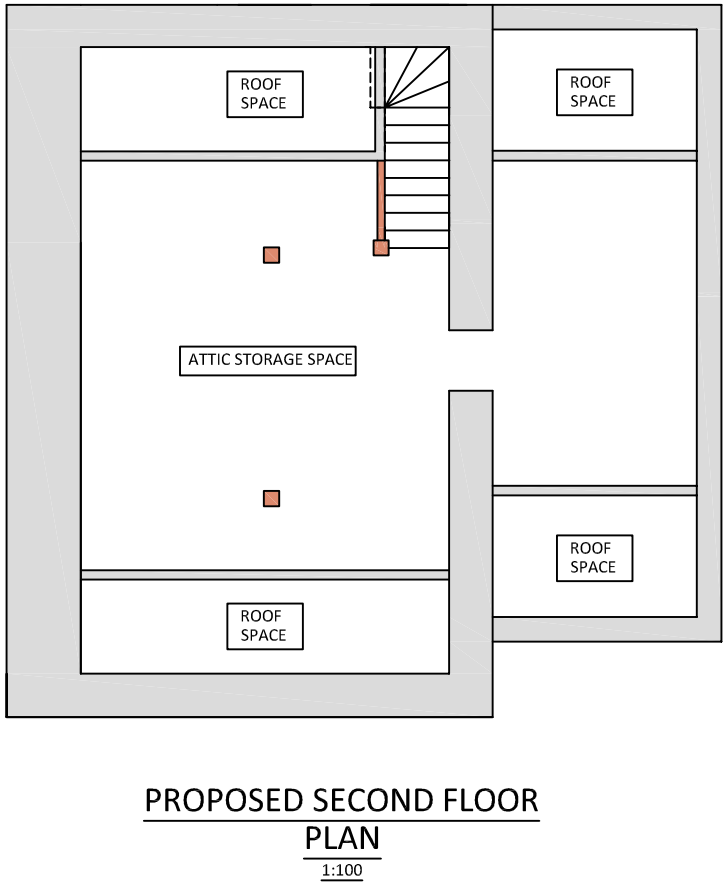
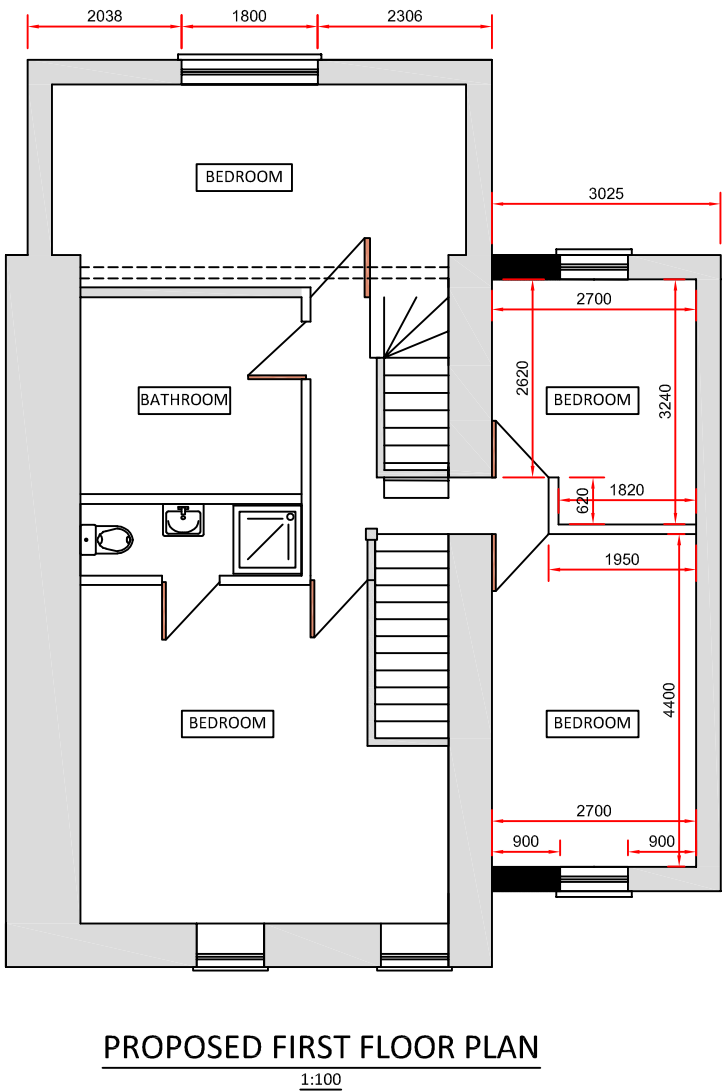
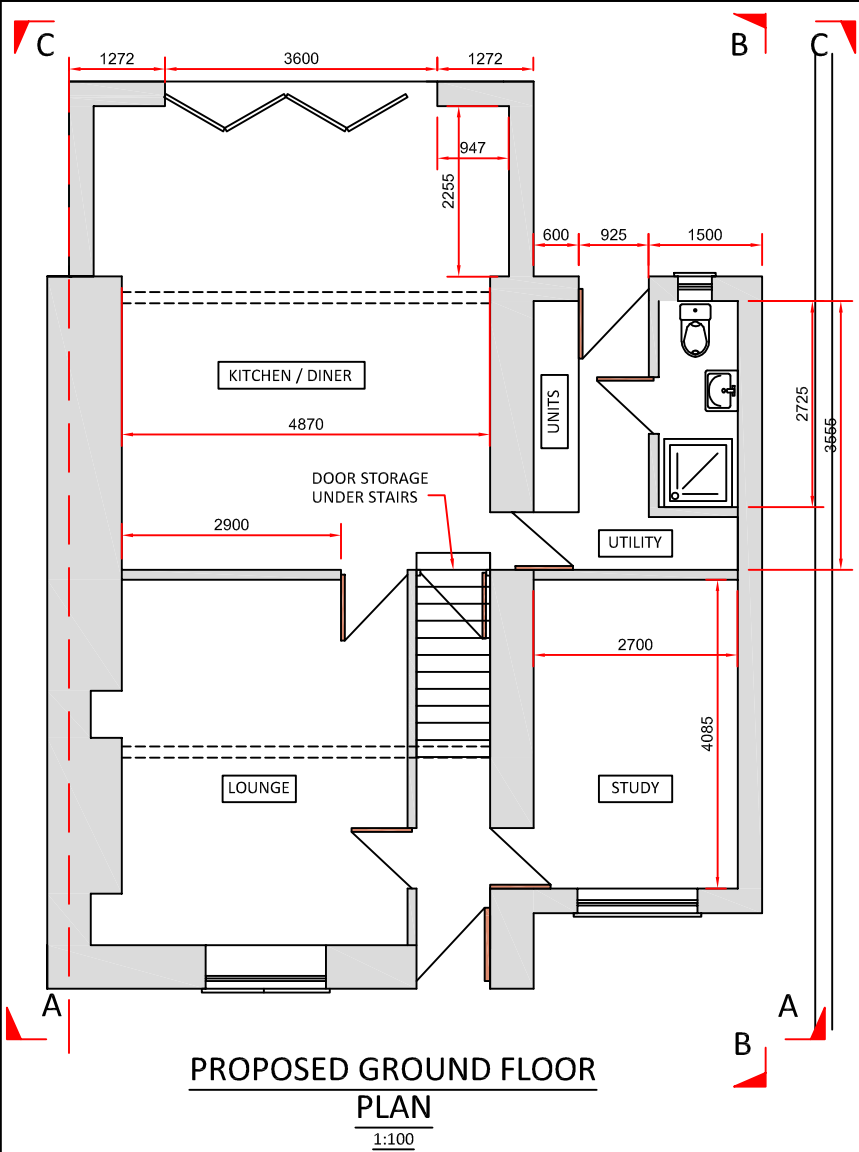
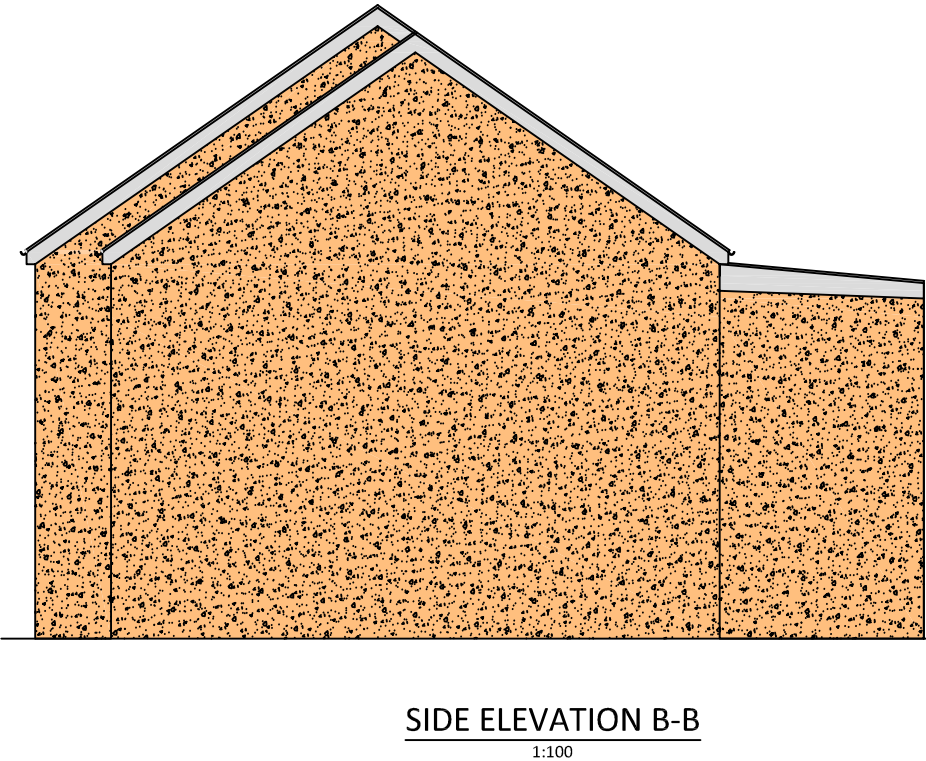


Superseded

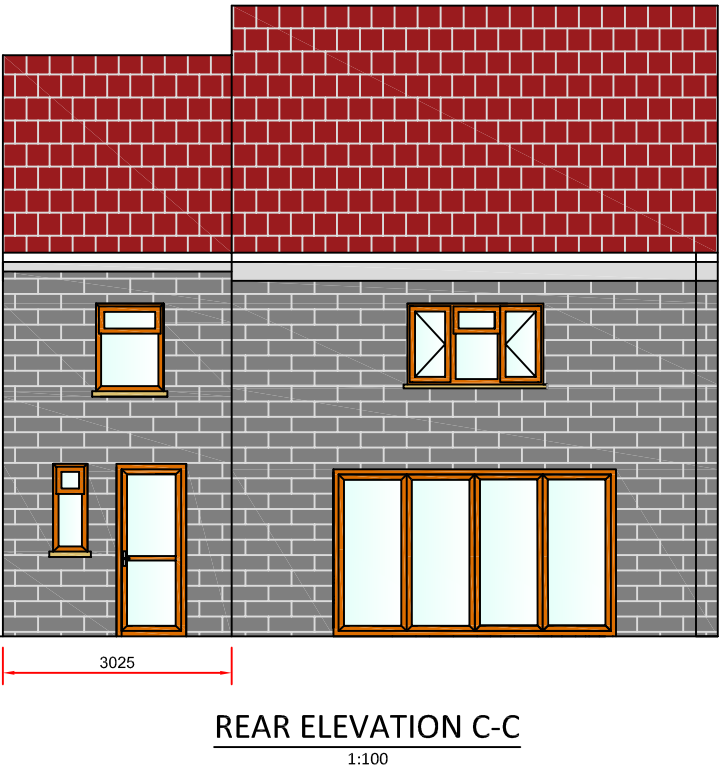

- Notes:
- 1. All dimensions are in millimeters unless otherwise stated.
 - 2. This is a C.A.D drawing and should not be amended by hand.
 - 3. Please note that when scaling off this drawing, that it should be printed at A3.
 - 4. New roof tiles to match existing
 - 5. External walls to be render finish
 - 6. All windows and doors to be UPVC
 - 7. UPVC guttering and downpipes
 - 8. If building over or within 3m of a main sewer then owner is to enter into a build over sewer agreement with welsh water.
 - 9. 170mm X 50mm Joists @ 400mm C/C
 - 10. RSJ's to be as per structural engineers calculations.
 - 11. Foundations to extension to be installed to industry stand and on suitable strata

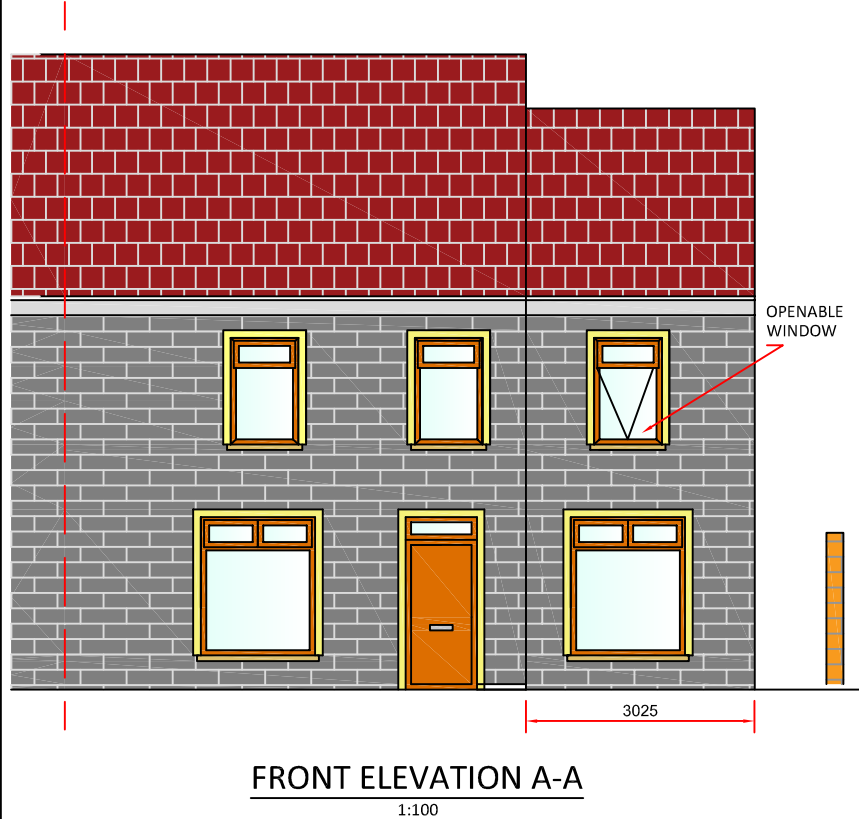

Rev	DESCRIPTION	DATE
A	FOR APPROVAL	
PROPOSED LAYOUT 129 HIGH STREET GLYNNEATH NEATH & PORT TALBOT SA11 5AP		
Scale : As shown		
Drawn: RCM		Revision A