


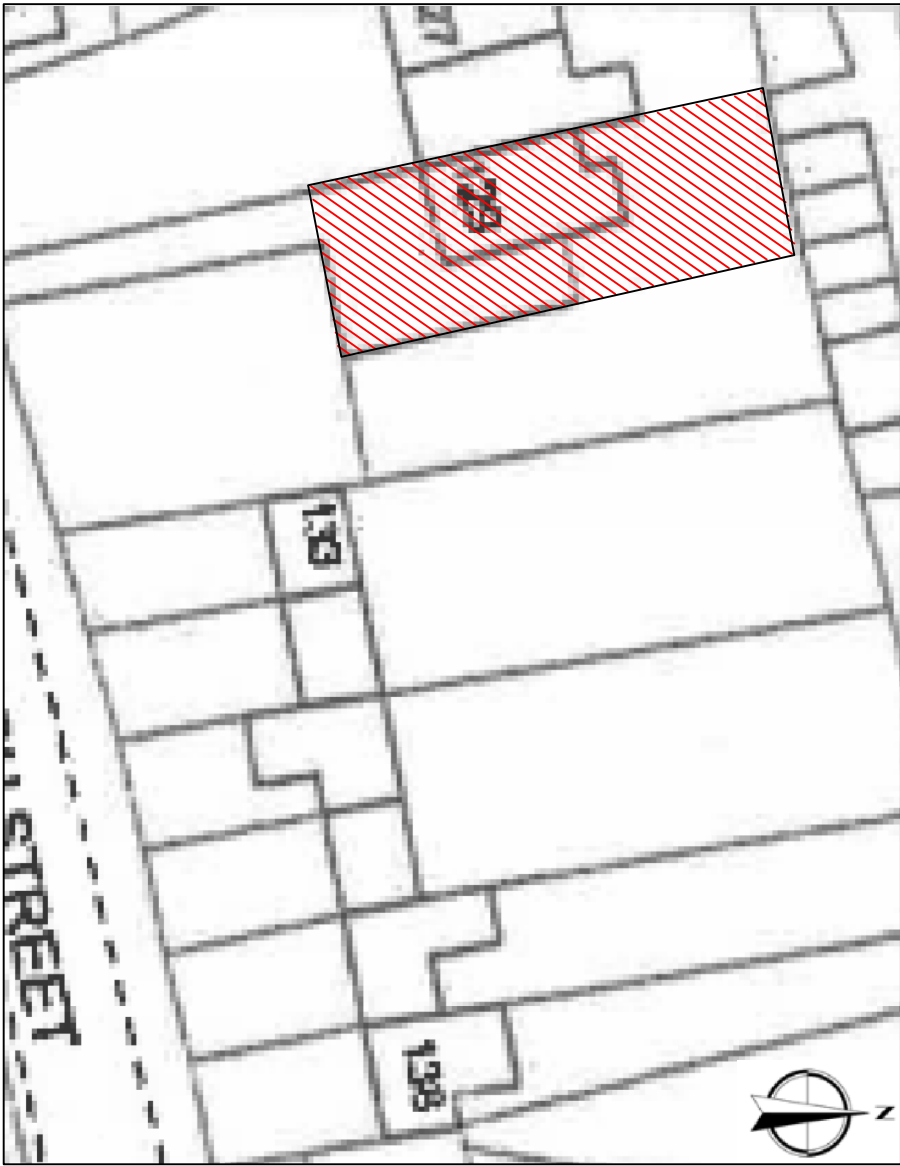

BLOCK PLAN

1:500



LOCATION PLAN

1:1250

Notes:

- 1. All dimensions are in millimeters unless otherwise stated.
- 2. This is a C.A.D drawing and should not be amended by hand.
- 3. Please note that when scaling off this drawing, that it should be printed at A3.

PROPOSED LAYOUT
129 HIGH STREET
GLYNNNEATH
NEATH & PORT TALBOT
SA11 5AP

Scale : As shown

Drawn: RCM Revision : B