
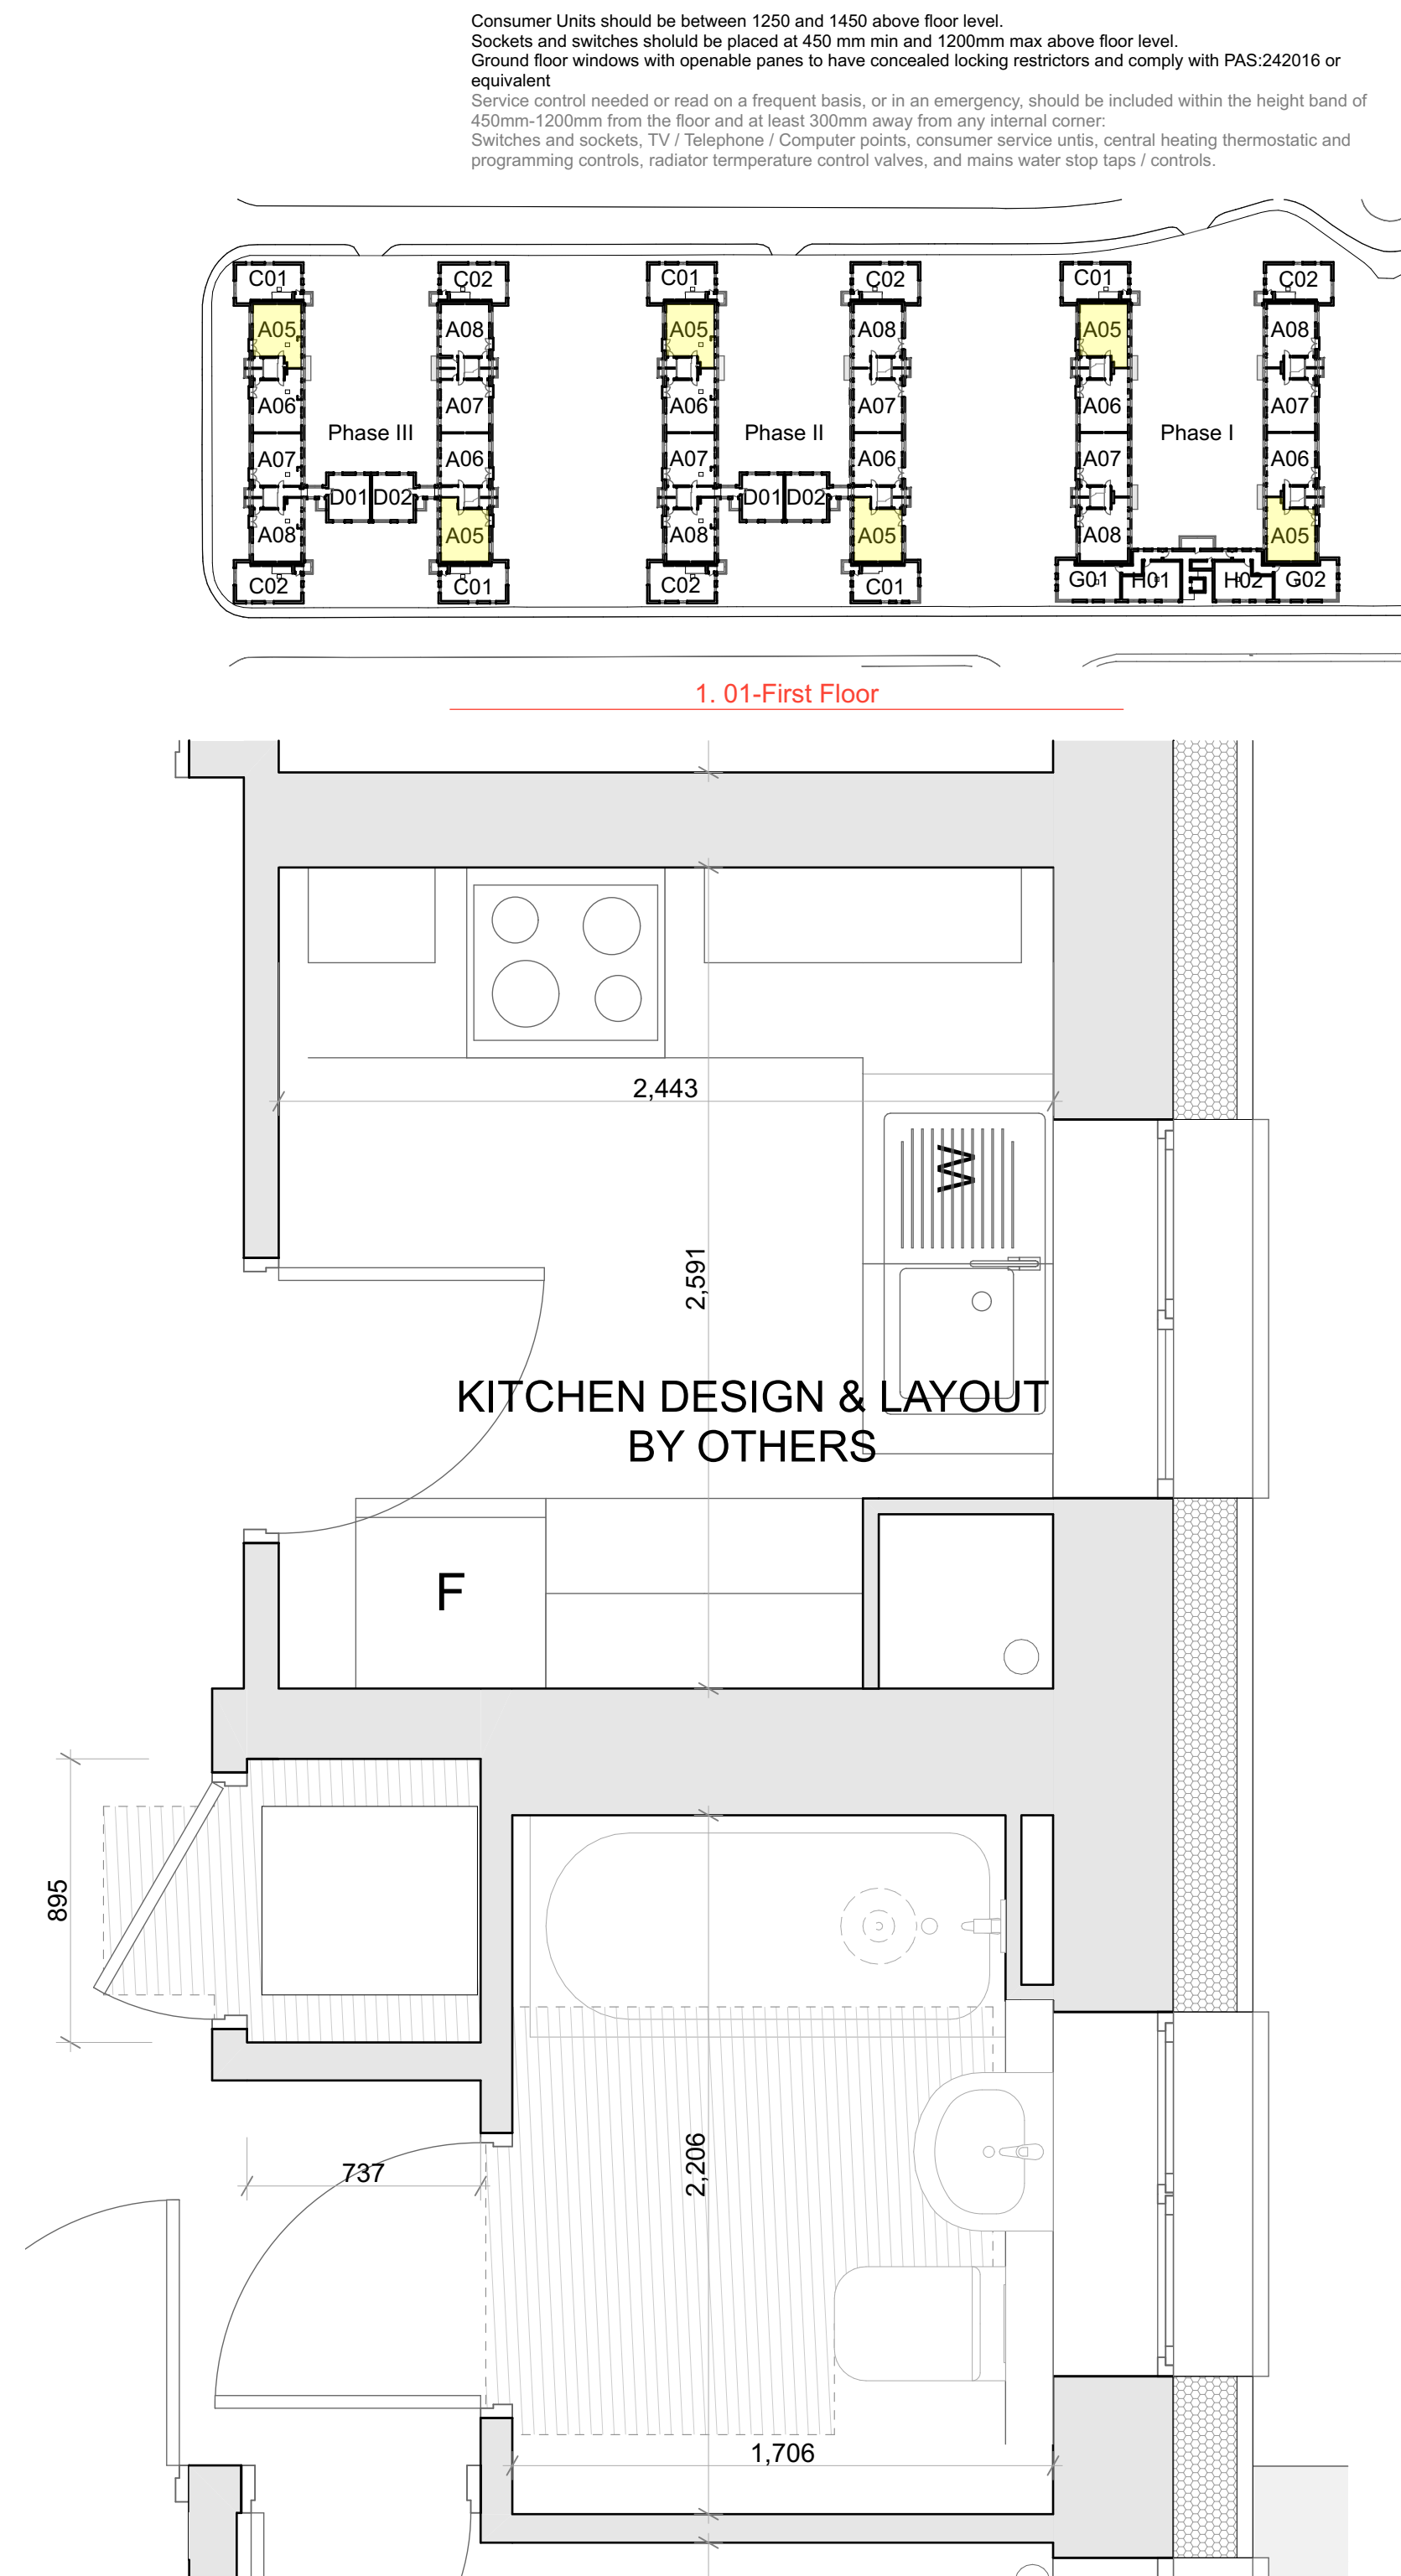


A05

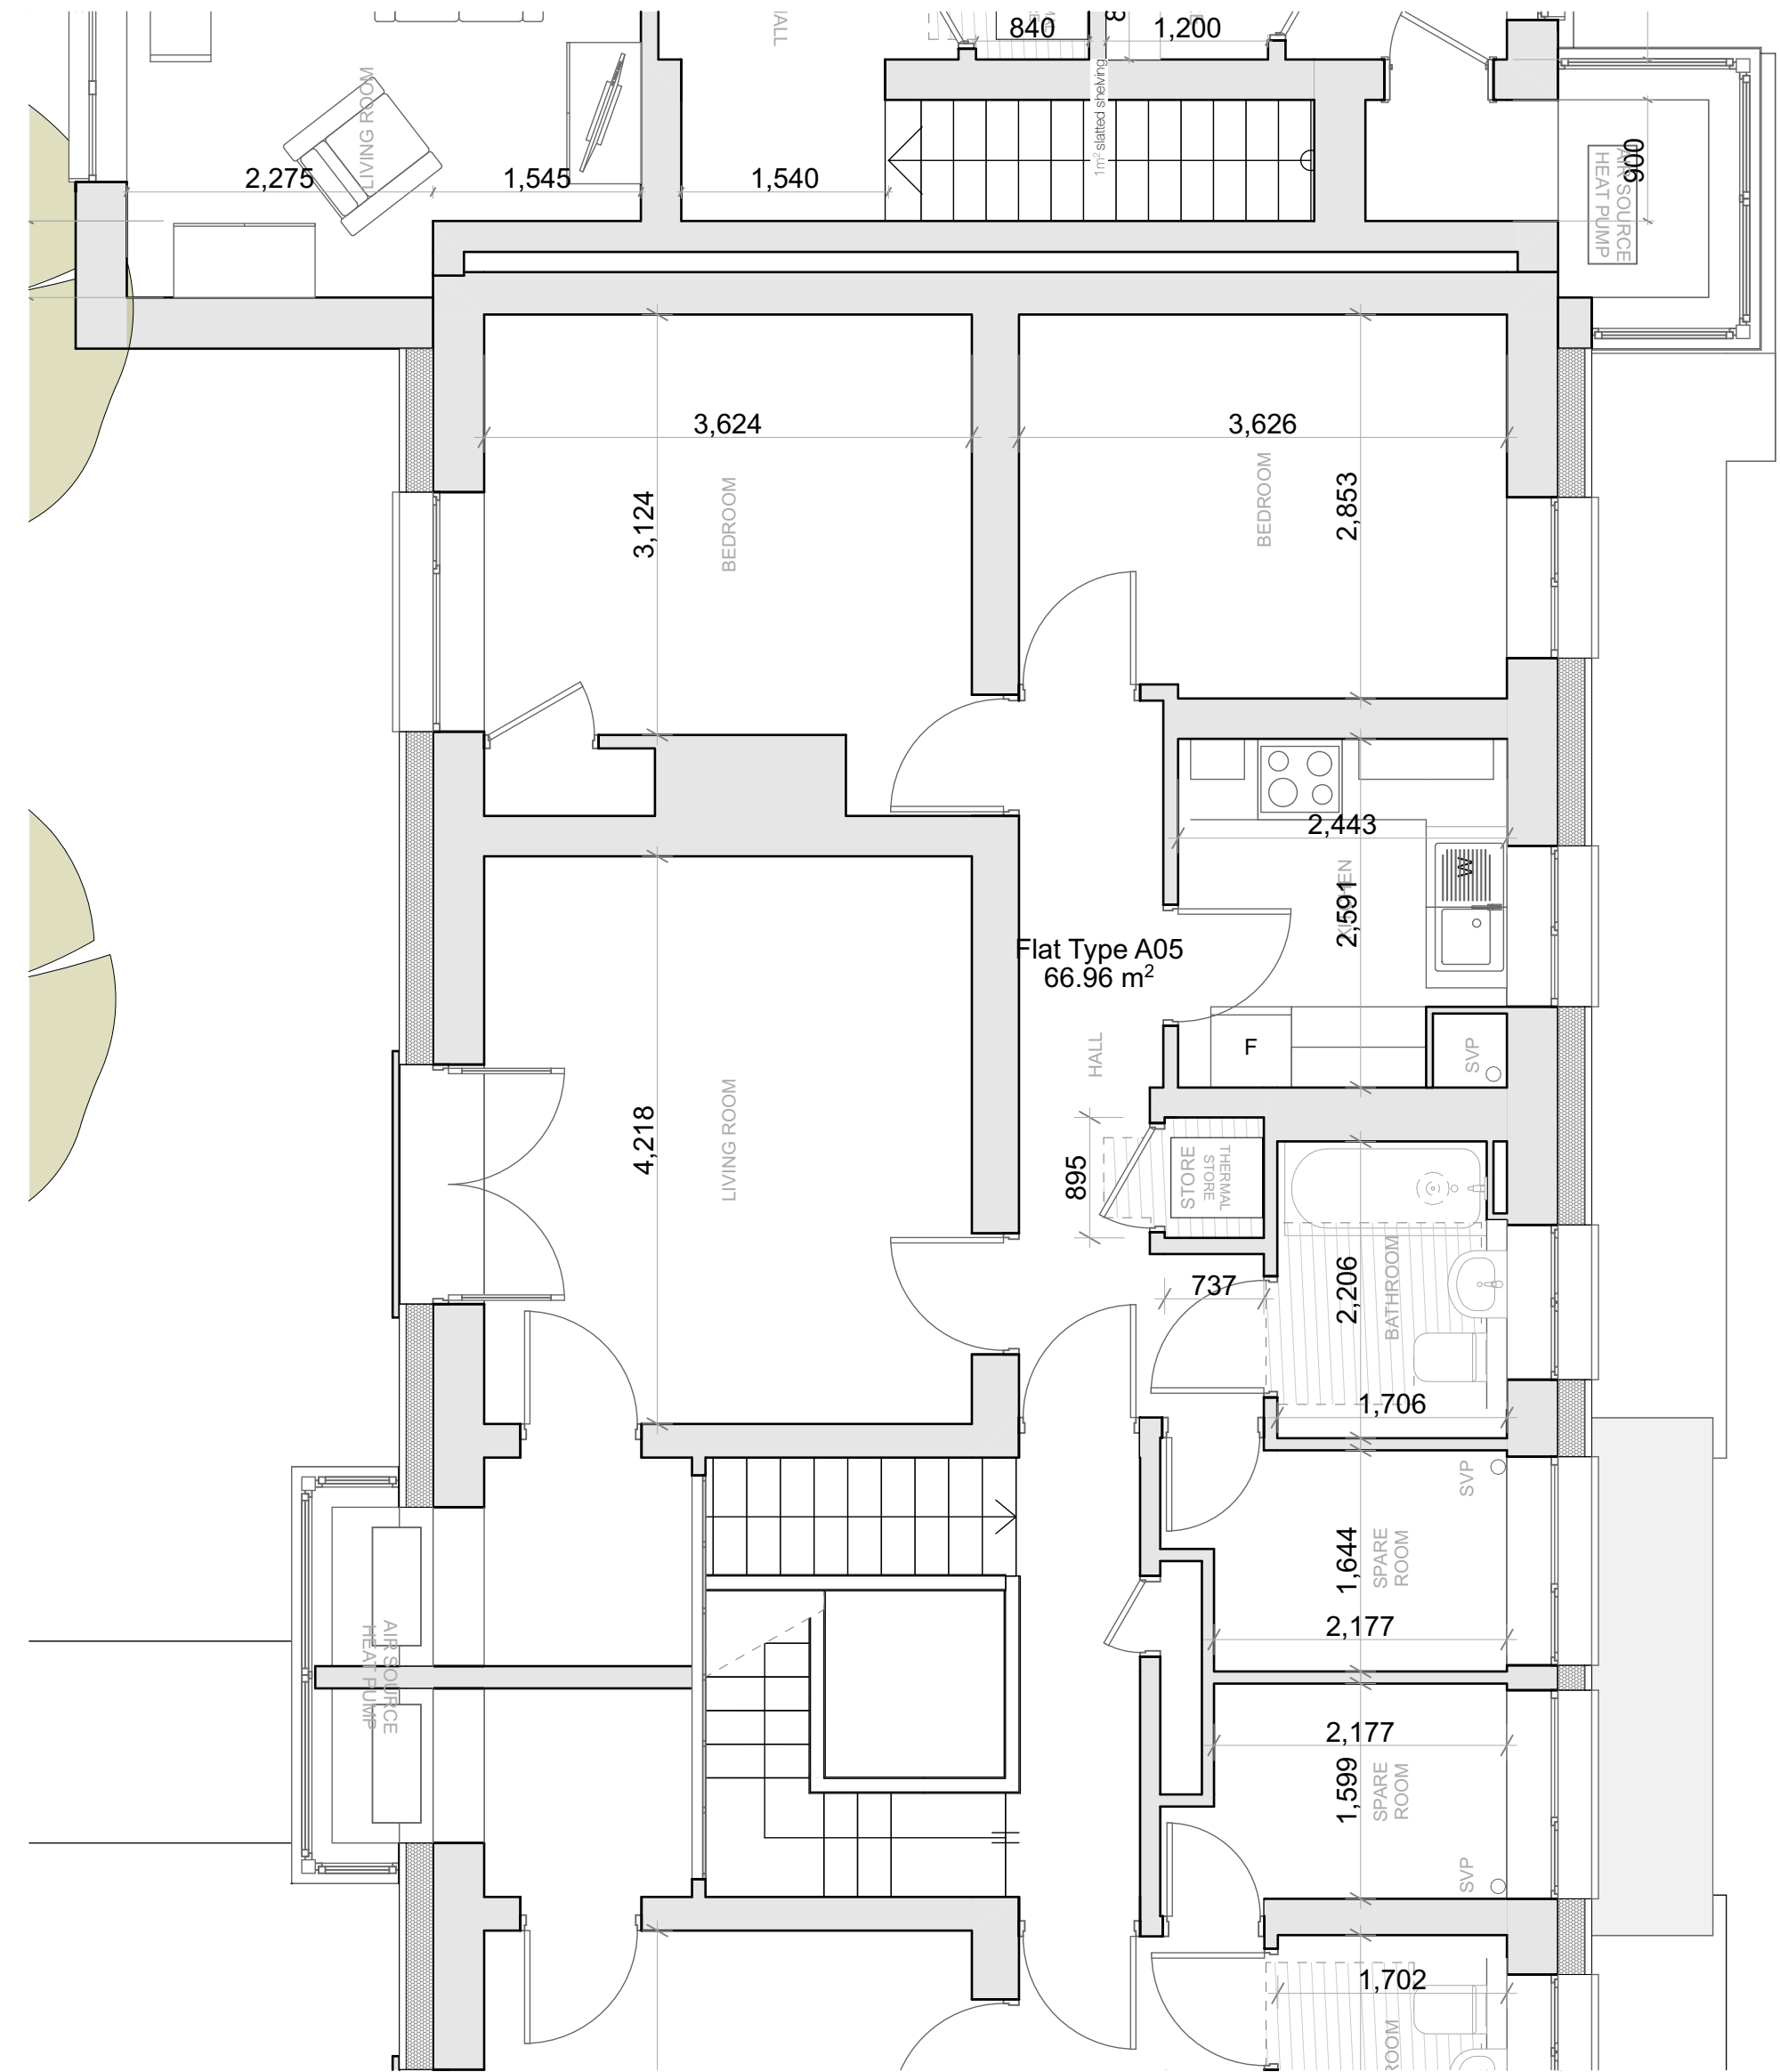

Rev	Description	Date	By
01	Initial Issue	12/08/2020	MC

Tai

Tarian

dennis hellyar Architects

t: +44 (0)1446 500720
e: info@dennishellyar-architects.com
w: www.dennishellyar-architects.com

This document and its design content is © Dennis Hellyar Architects. It shall be read in conjunction with all other associated project information including models, specifications, schedules and related consultants documents. Do not scale from documents. All dimensions to be checked on site. Immediately report any discrepancies, errors or omissions on this document to the Originator. If in doubt ASK.

Project

Sandfields

Address

Bevin Avenue, Port Talbot SA12 6JN

Client

Tai Tarian

Drawn

MLC

File

175 Sandfields - Masterplan 24.pln

Date

12/08/2020

Status

PRE APP

Scale @ A2

1:50, 1:20, 1:1000

Revision

01

Title

Flat Type A05

No

175 - DHA - - - A -1144