



A09

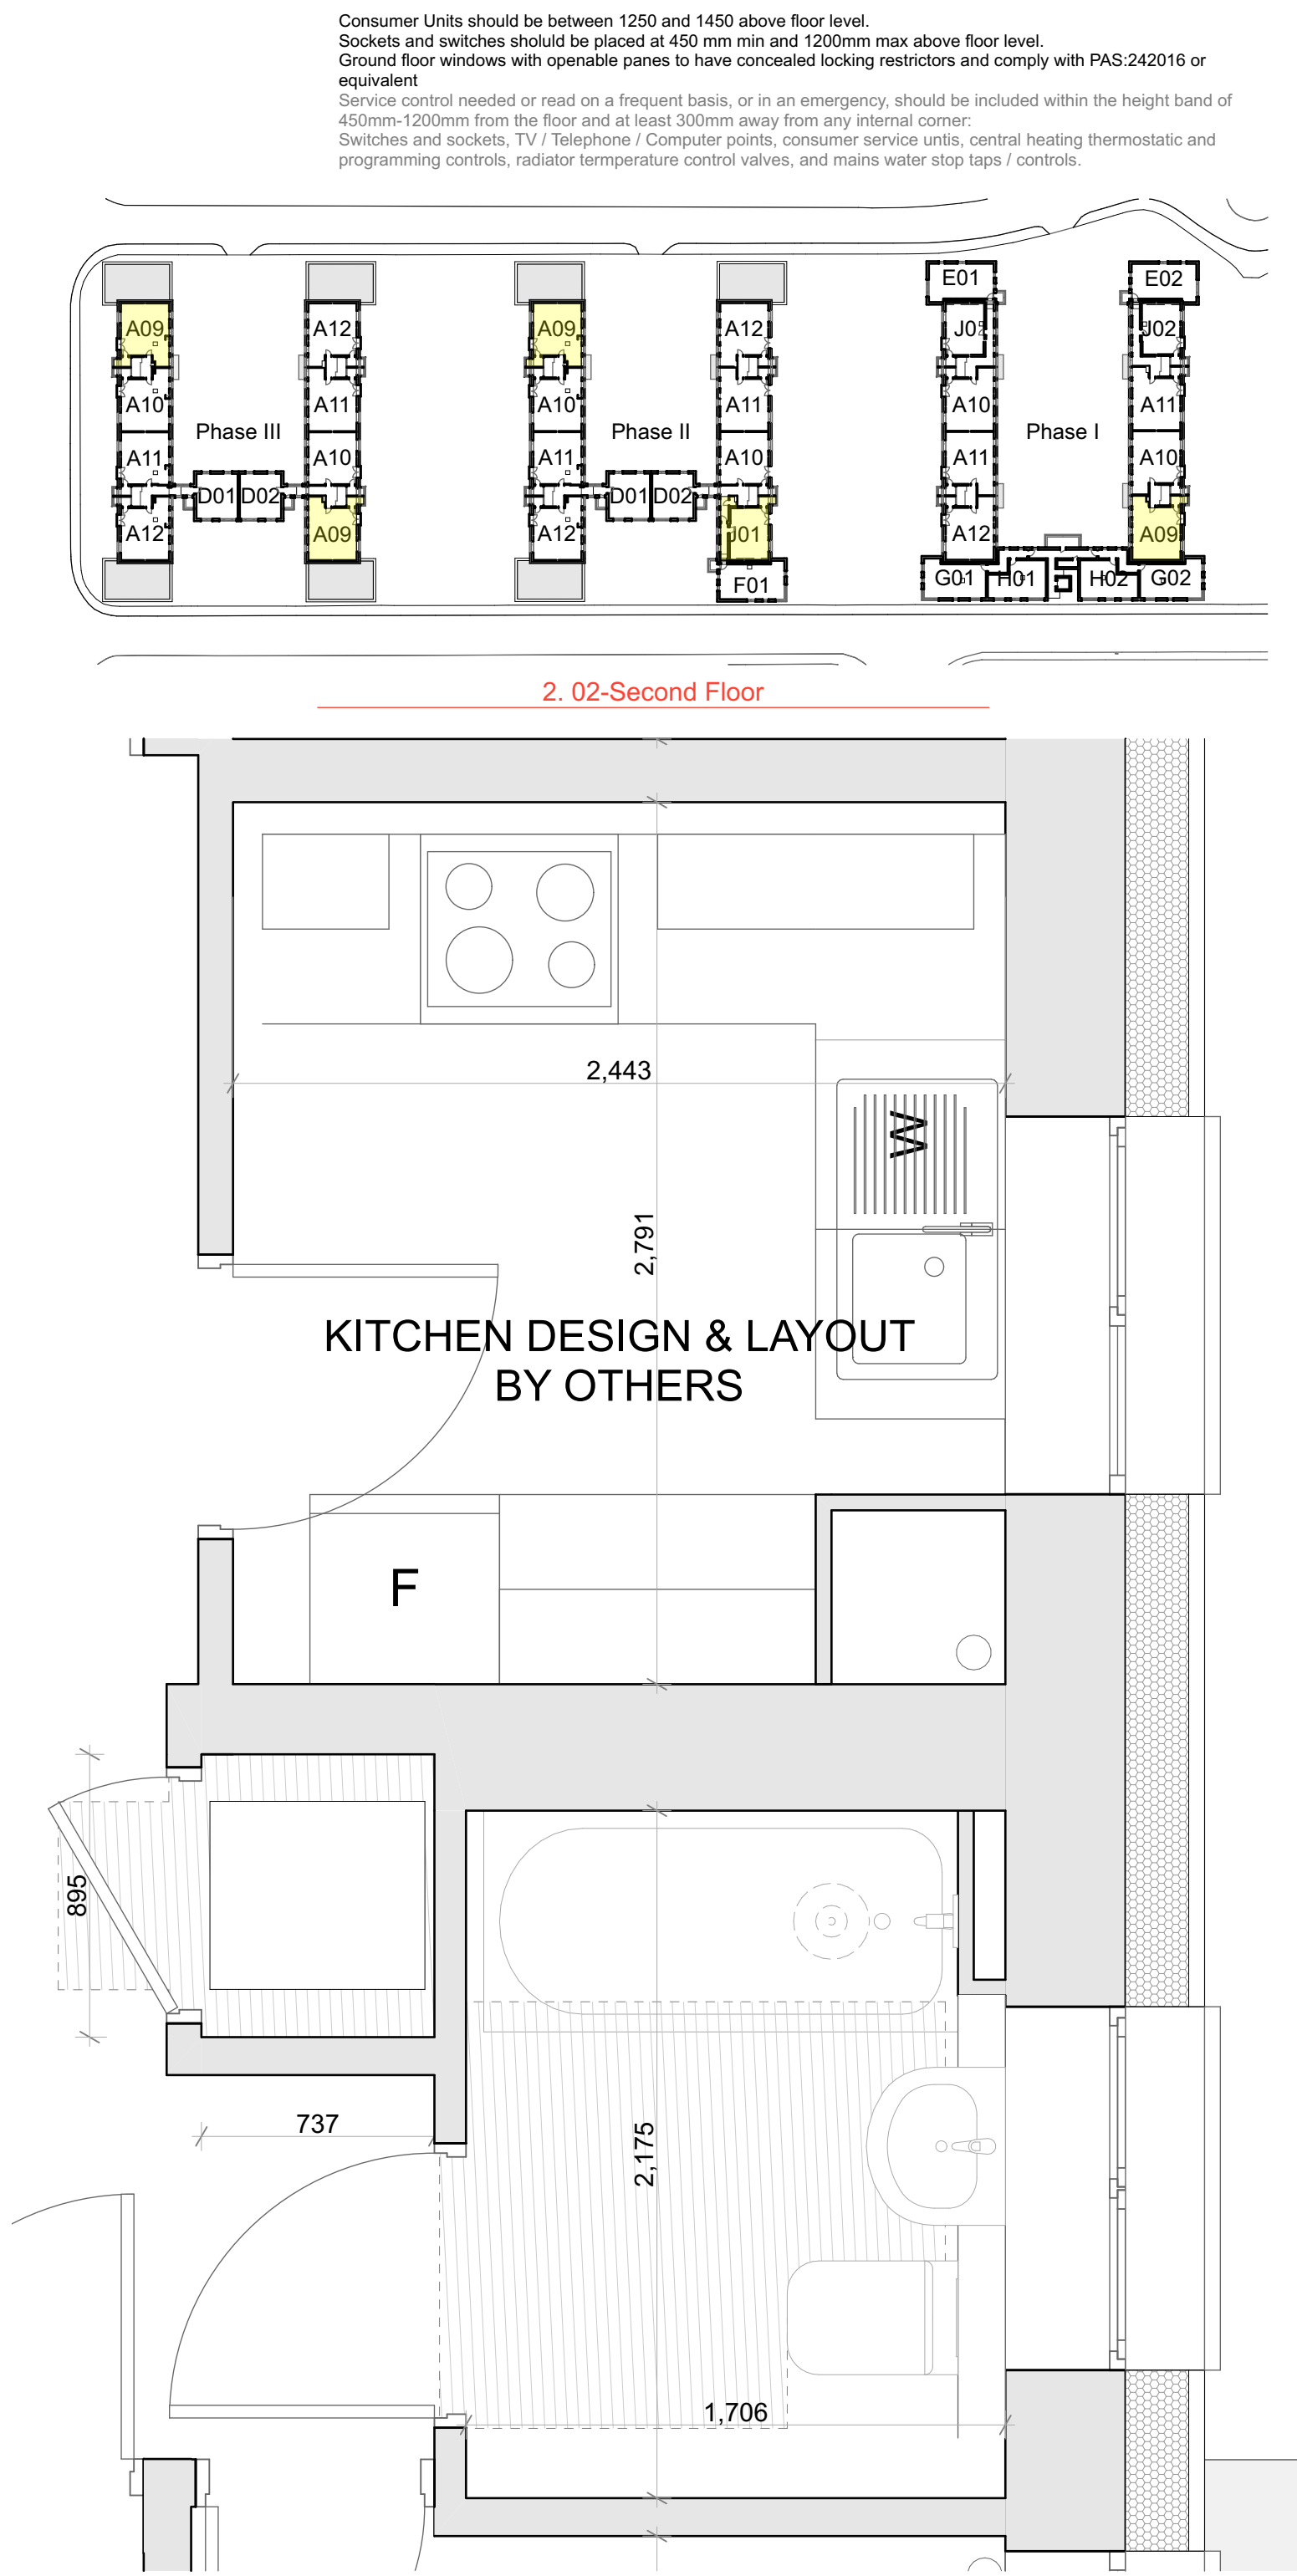

Rev	Description	Date	By
01	Initial Issue	12/08/2020	MC

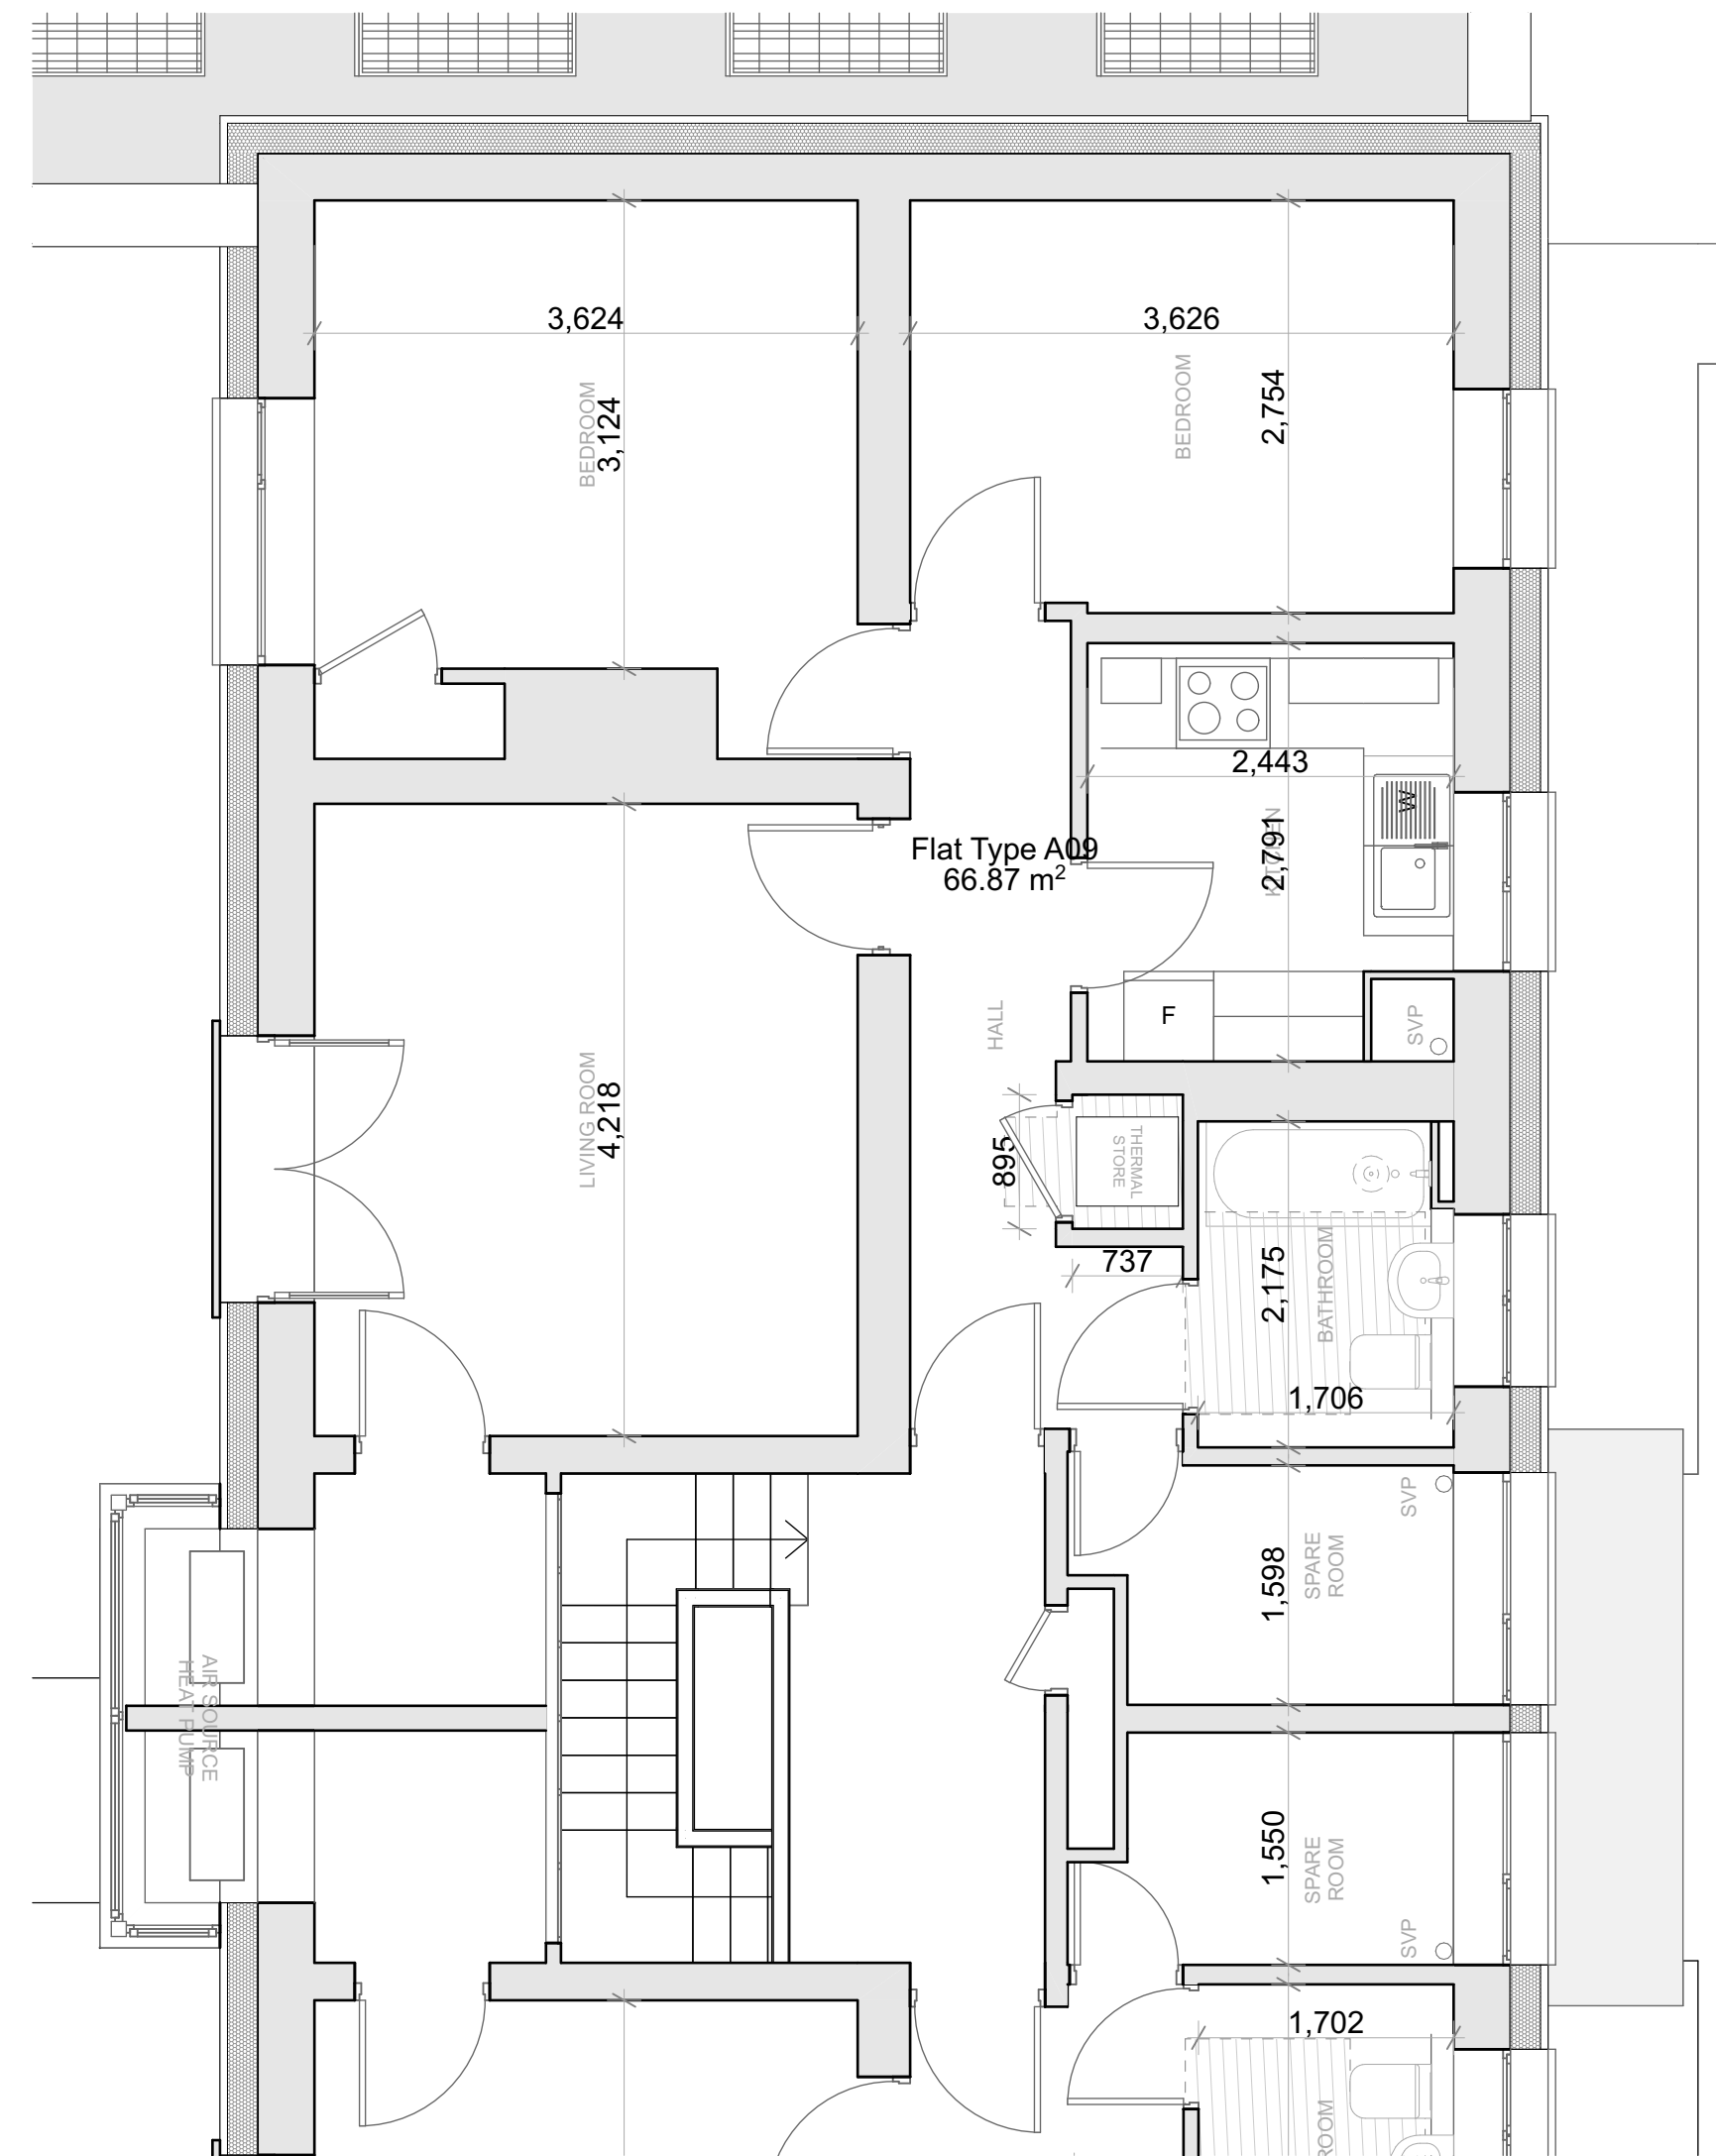

dennis hellyar Architects

t: +44 (0)1446 500720
e: info@dennishellyar-architects.com
w: www.dennishellyar-architects.com

This document and its design content is © Dennis Hellyar Architects. It shall be read in conjunction with all other associated project information including models, specifications, schedules and related consultants documents. Do not scale from documents. All dimensions to be checked on site. Immediately report any discrepancies, errors or omissions on this document to the Originator. If in doubt ASK.

Project	Sandfields
Address	Bevin Avenue, Port Talbot SA12 6JN
Client	Tai Tarian
Drawn	MLC
File	175 Sandfields - Masterplan 24.pln
Date	12/08/2020
Status	PRE APP
Scale @ A2	1:50, 1:20, 1:1000
Revision	01
Title	Flat Type A09
No	175 - DHA - - - A -1148