



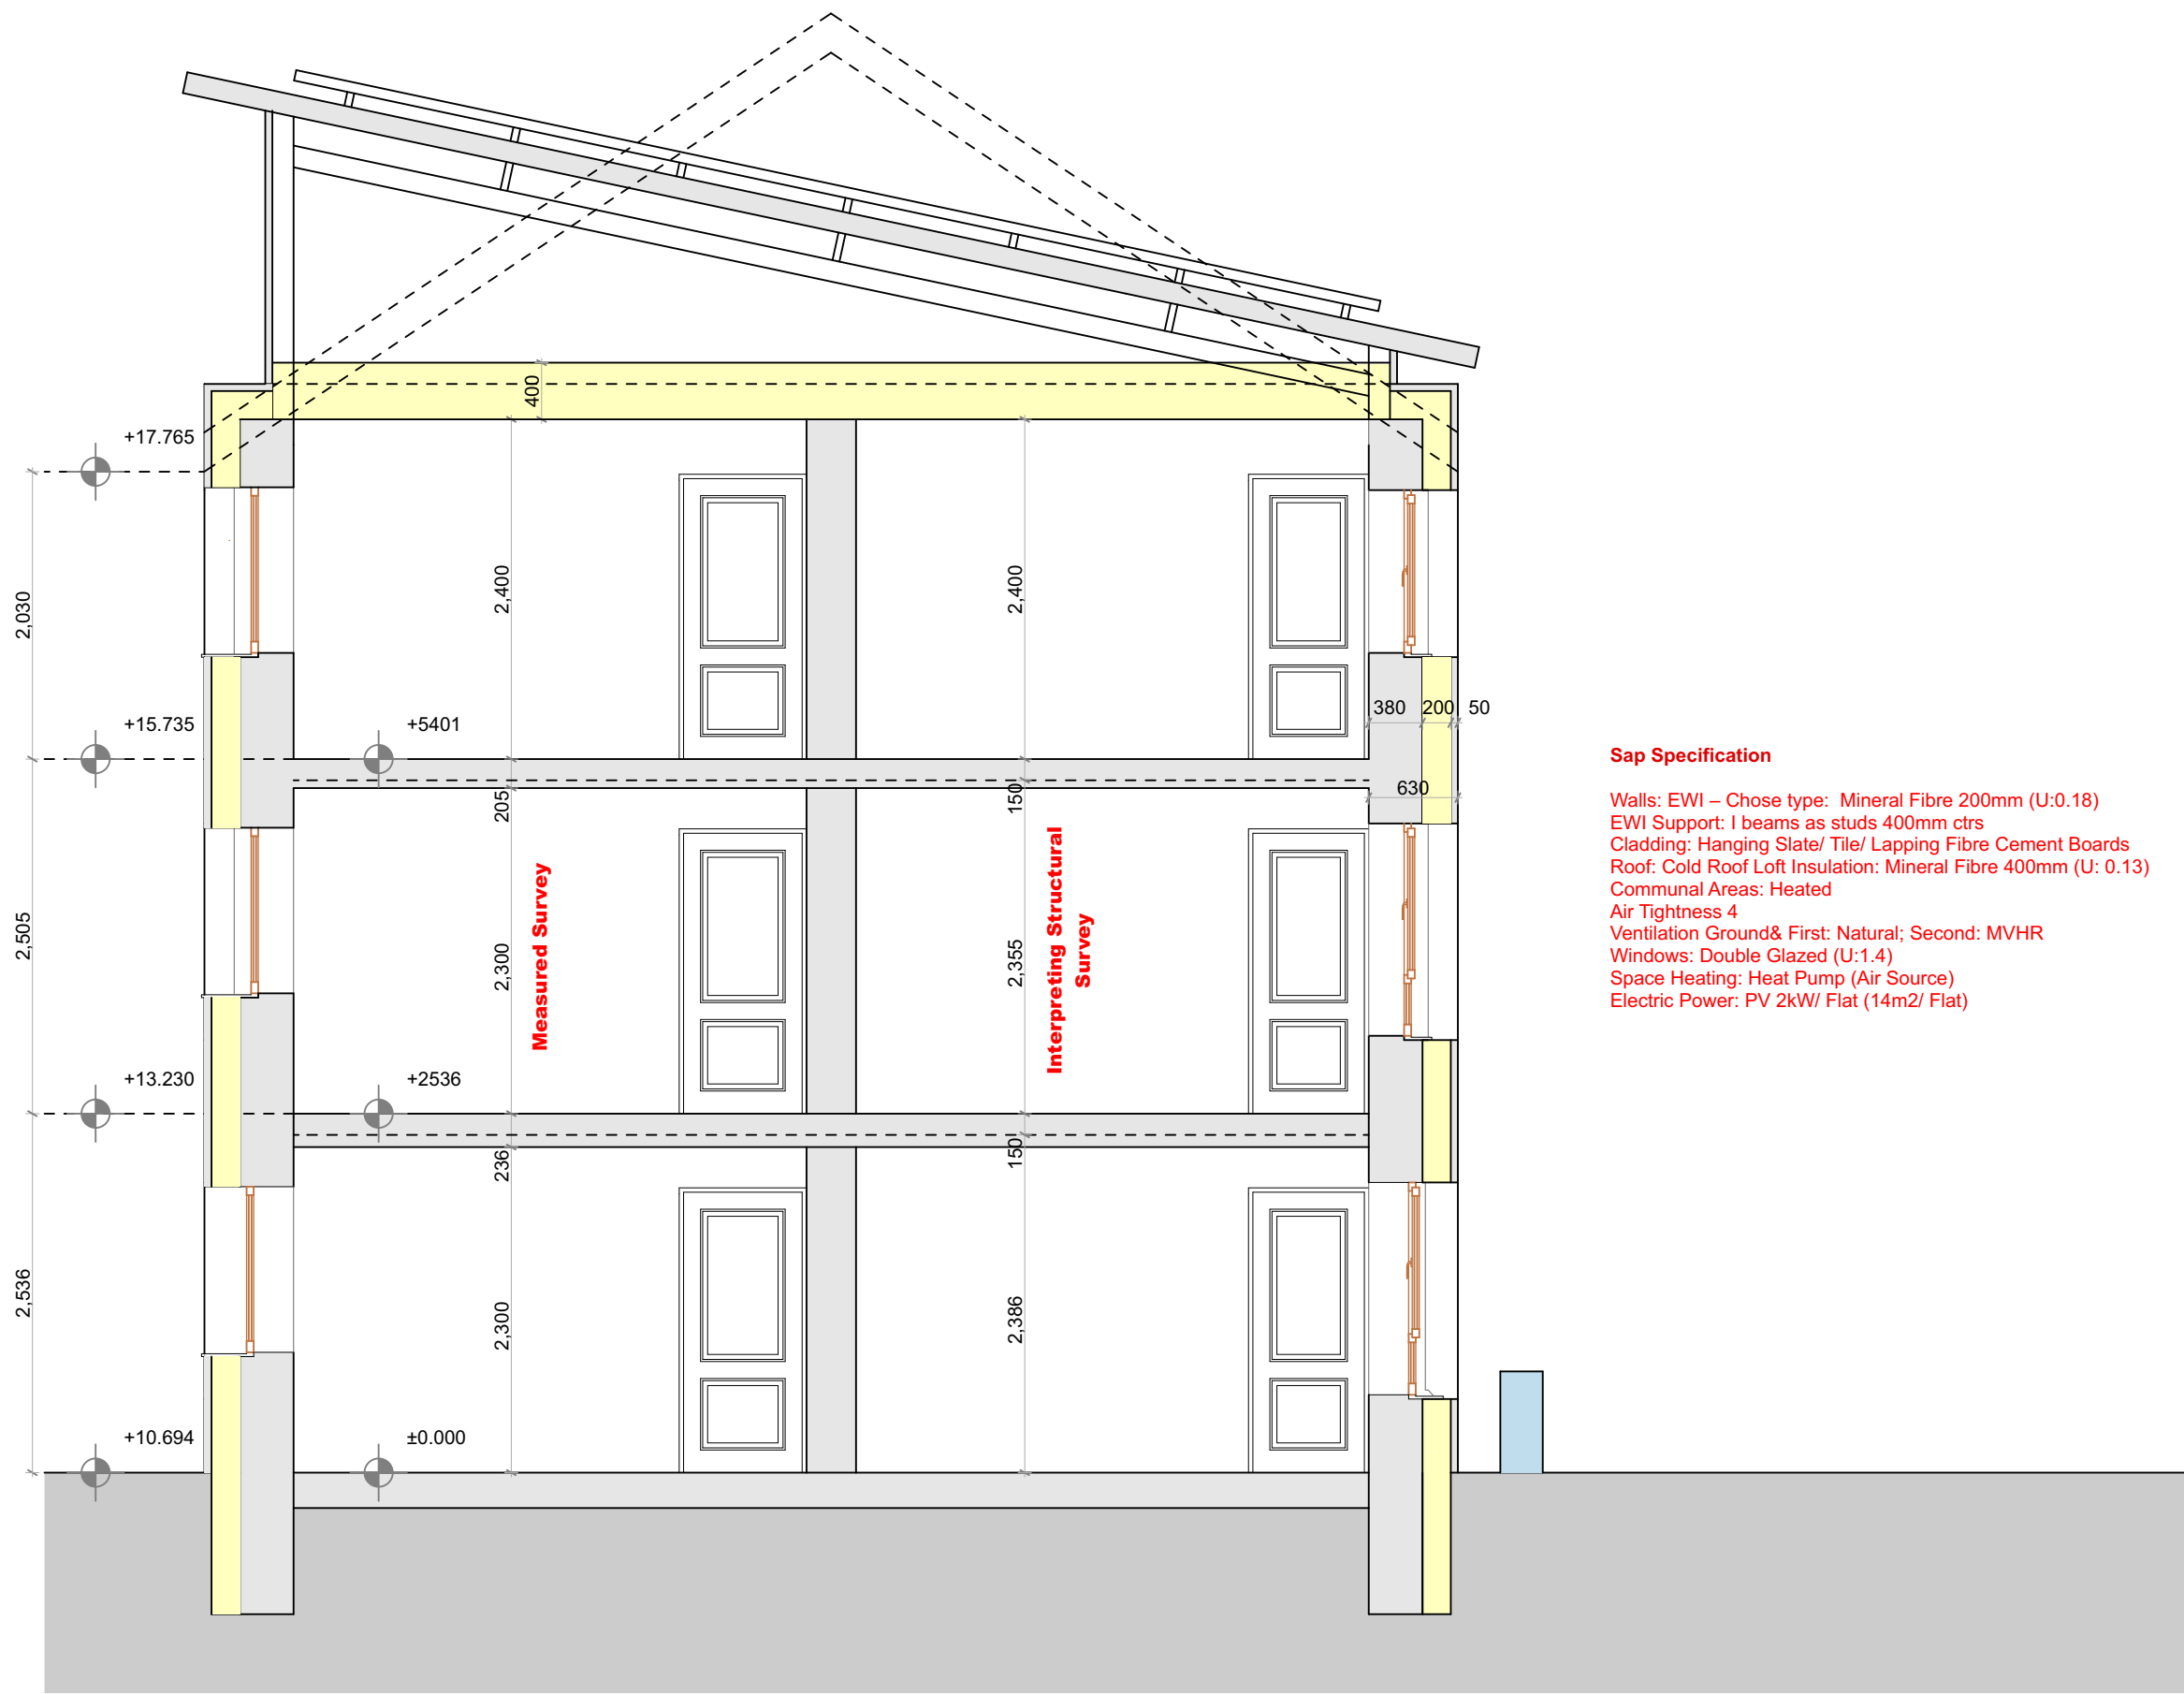

SKD-02

Blk1_Generic Section

1:50

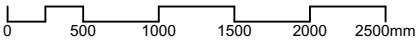

Rev	Description	Date	By
01		21/04/2020	

Sap Specification

Walls: EWI – Chose type: Mineral Fibre 200mm (U:0.18)
EWI Support: I beams as studs 400mm ctrs
Cladding: Hanging Slate/ Tile/ Lapping Fibre Cement Boards
Roof: Cold Roof Loft Insulation: Mineral Fibre 400mm (U: 0.13)
Communal Areas: Heated
Air Tightness 4
Ventilation Ground& First: Natural; Second: MVHR
Windows: Double Glazed (U:1.4)
Space Heating: Heat Pump (Air Source)
Electric Power: PV 2kW/ Flat (14m2/ Flat)



dennis hellyar Architects

t: +44 (0)1446 500720
e: info@dennishellyar-architects.com
w: www.dennishellyar-architects.com

This document and its design content is © Dennis Hellyar Architects. It shall be read in conjunction with all other associated project information including models, specifications, schedules and related consultants documents. Do not scale from documents. All dimensions to be checked on site. Immediately report any discrepancies, errors or omissions on this document to the Originator. If in doubt ASK.

Project	Sandfields
Address	Bevin Avenue, Port Talbot SA12 6JN
Client	Tai Tarian
Drawn	MLC
File	175 Sandfields - Masterplan.pln
Date	21/04/2020
COBie Status	SO
Scale @ A3	1:50
Revision	01
Title	Generic Retrofit Section
No	175 - DHA - ZZ - XX - DR - A -SK0004