




ASHP set behind balustrade

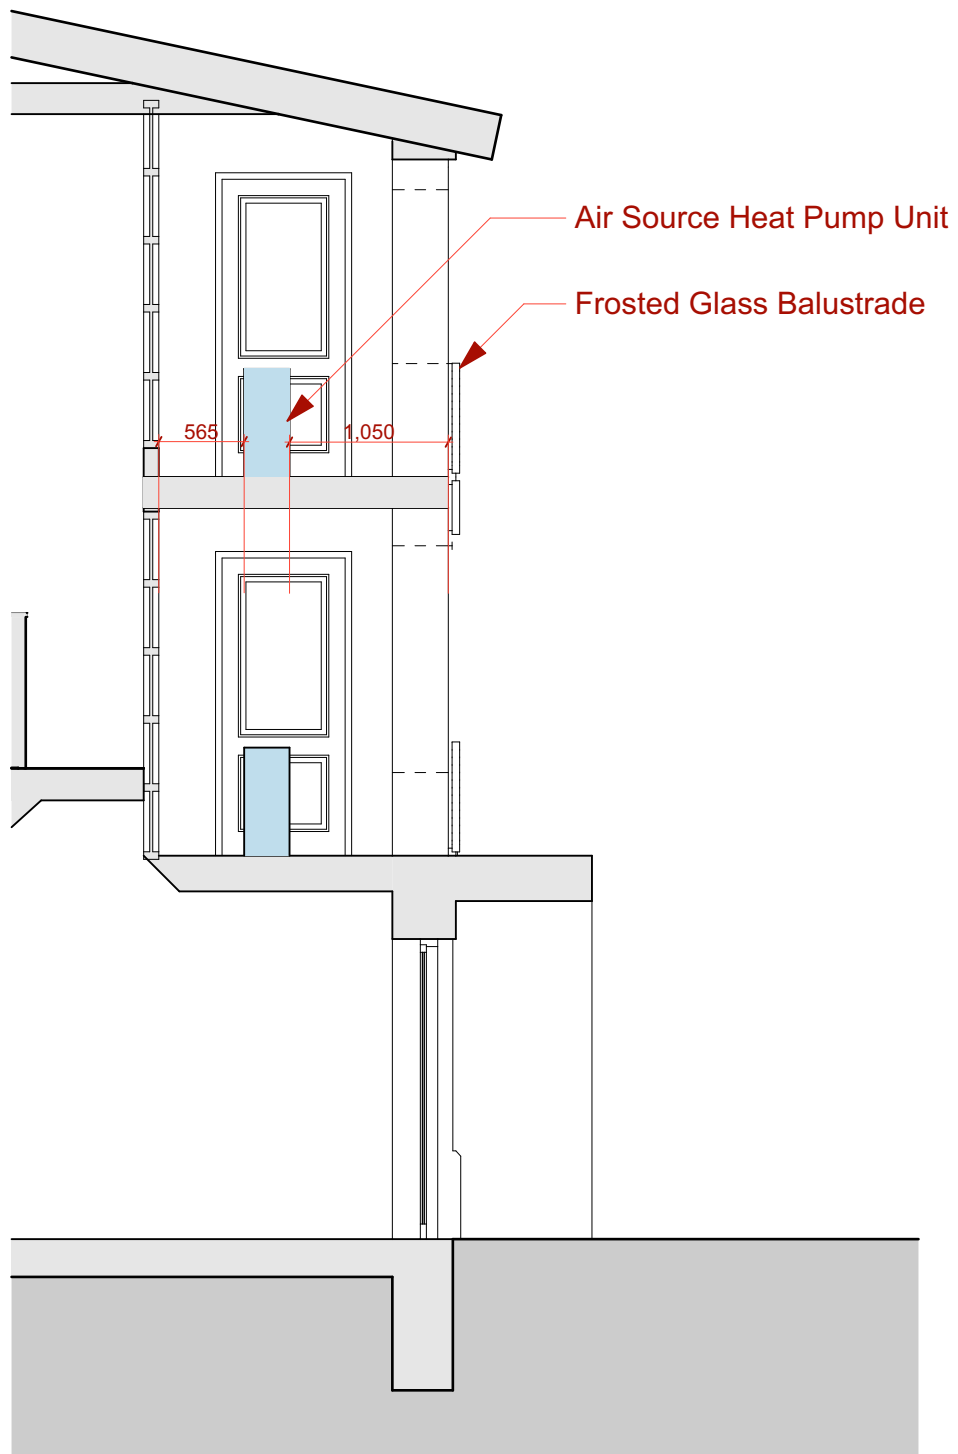

ASHP set behind Louvre

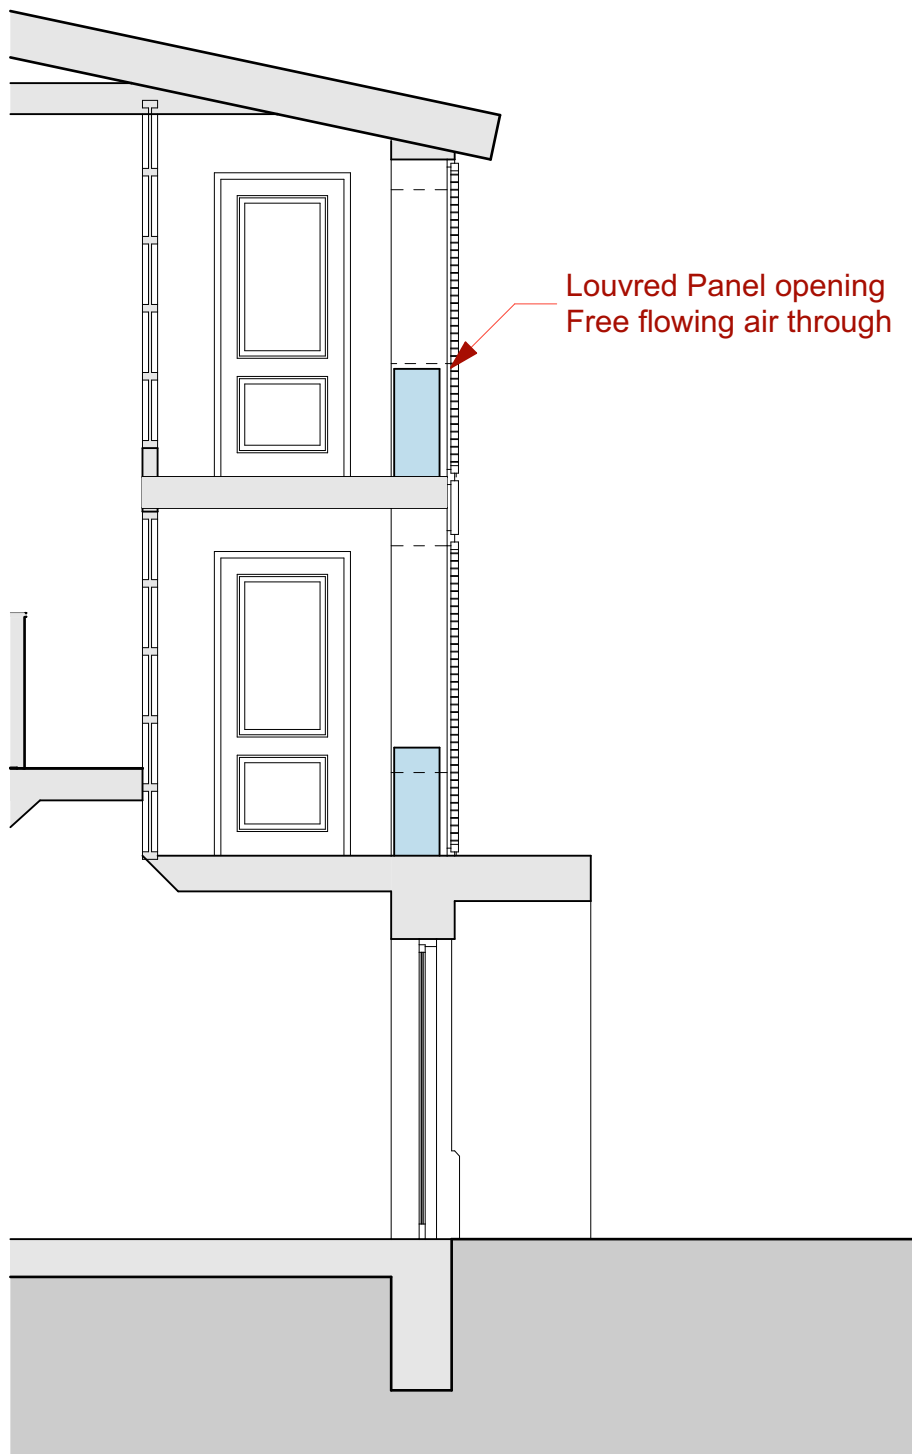

Louvre box to front of balcony

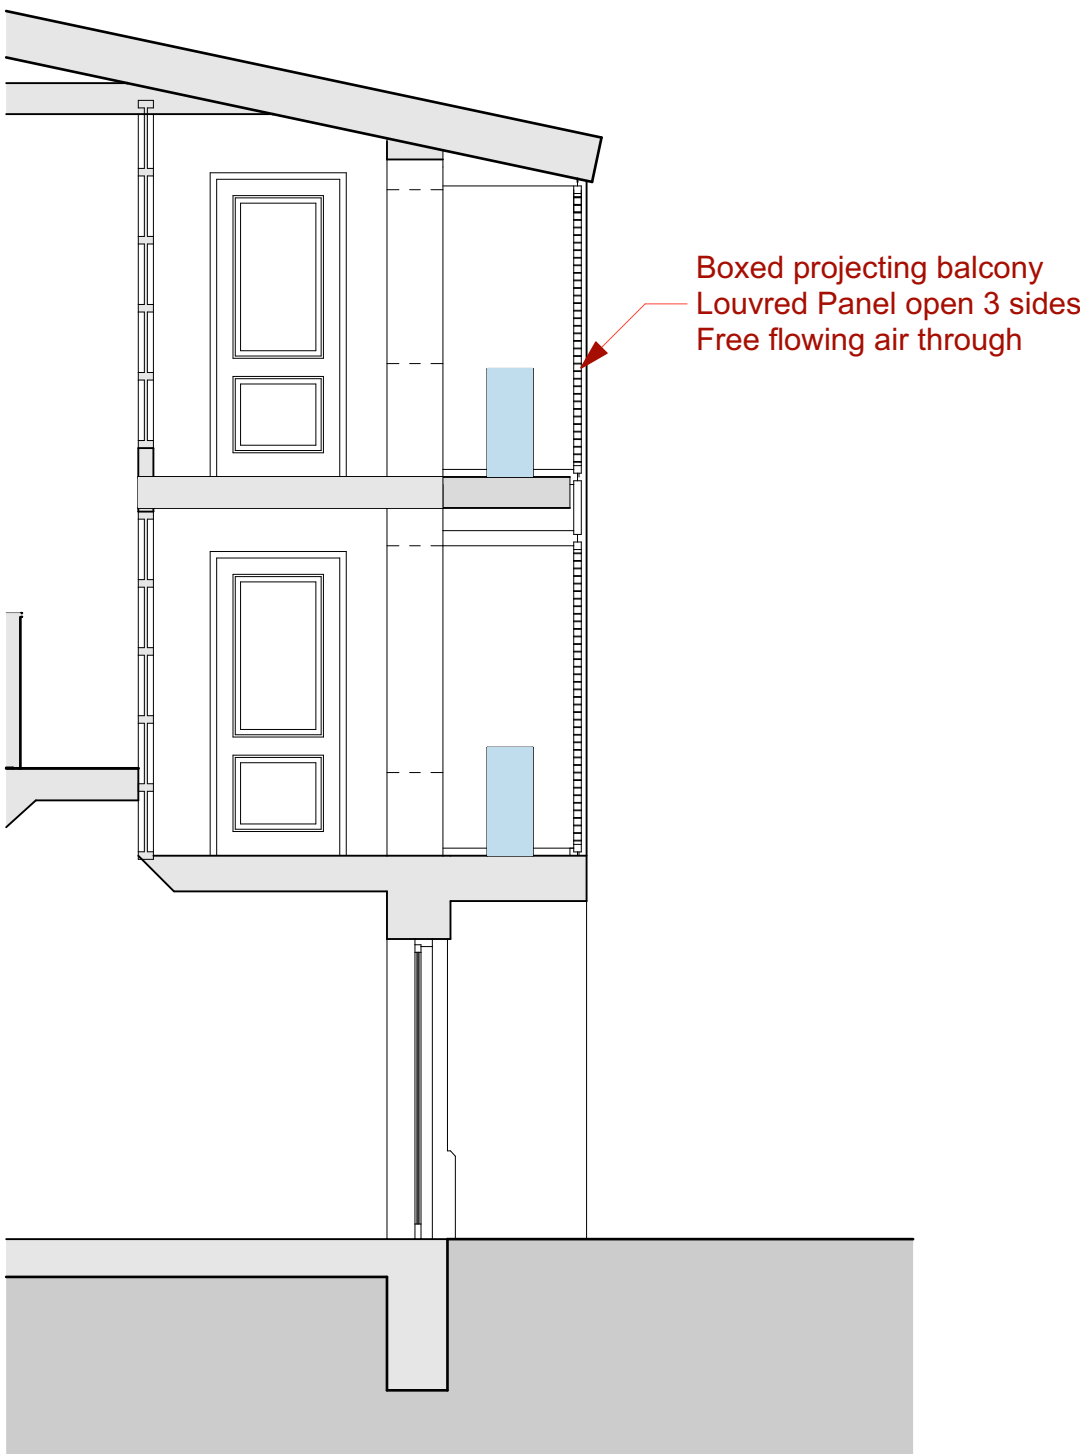

dennis hellyar Architects

t: +44 (0)1446 500720
e: info@dennishellyar-architects.com
w: www.dennishellyar-architects.com

This document and its design content is © Dennis Hellyar Architects. It shall be read in conjunction with all other associated project information including models, specifications, schedules and related consultants documents. Do not scale from documents. All dimensions to be checked on site. Immediately report any discrepancies, errors or omissions on this document to the Originator. If in doubt ASK.

Project	Sandfields
Address	Bevin Avenue, Port Talbot SA12 6JN
Client	Tai Tarian
Drawn	MLC
File	175 Sandfields - Masterplan.pln
Date	20/04/2020
COBie Status	SO
Scale @ A2	1:50
Revision	01
Title	ASHP Balcony Options
No	175 - DHA - ZZ - XX - DR - A - SK0003

ASHP Balcony Options