


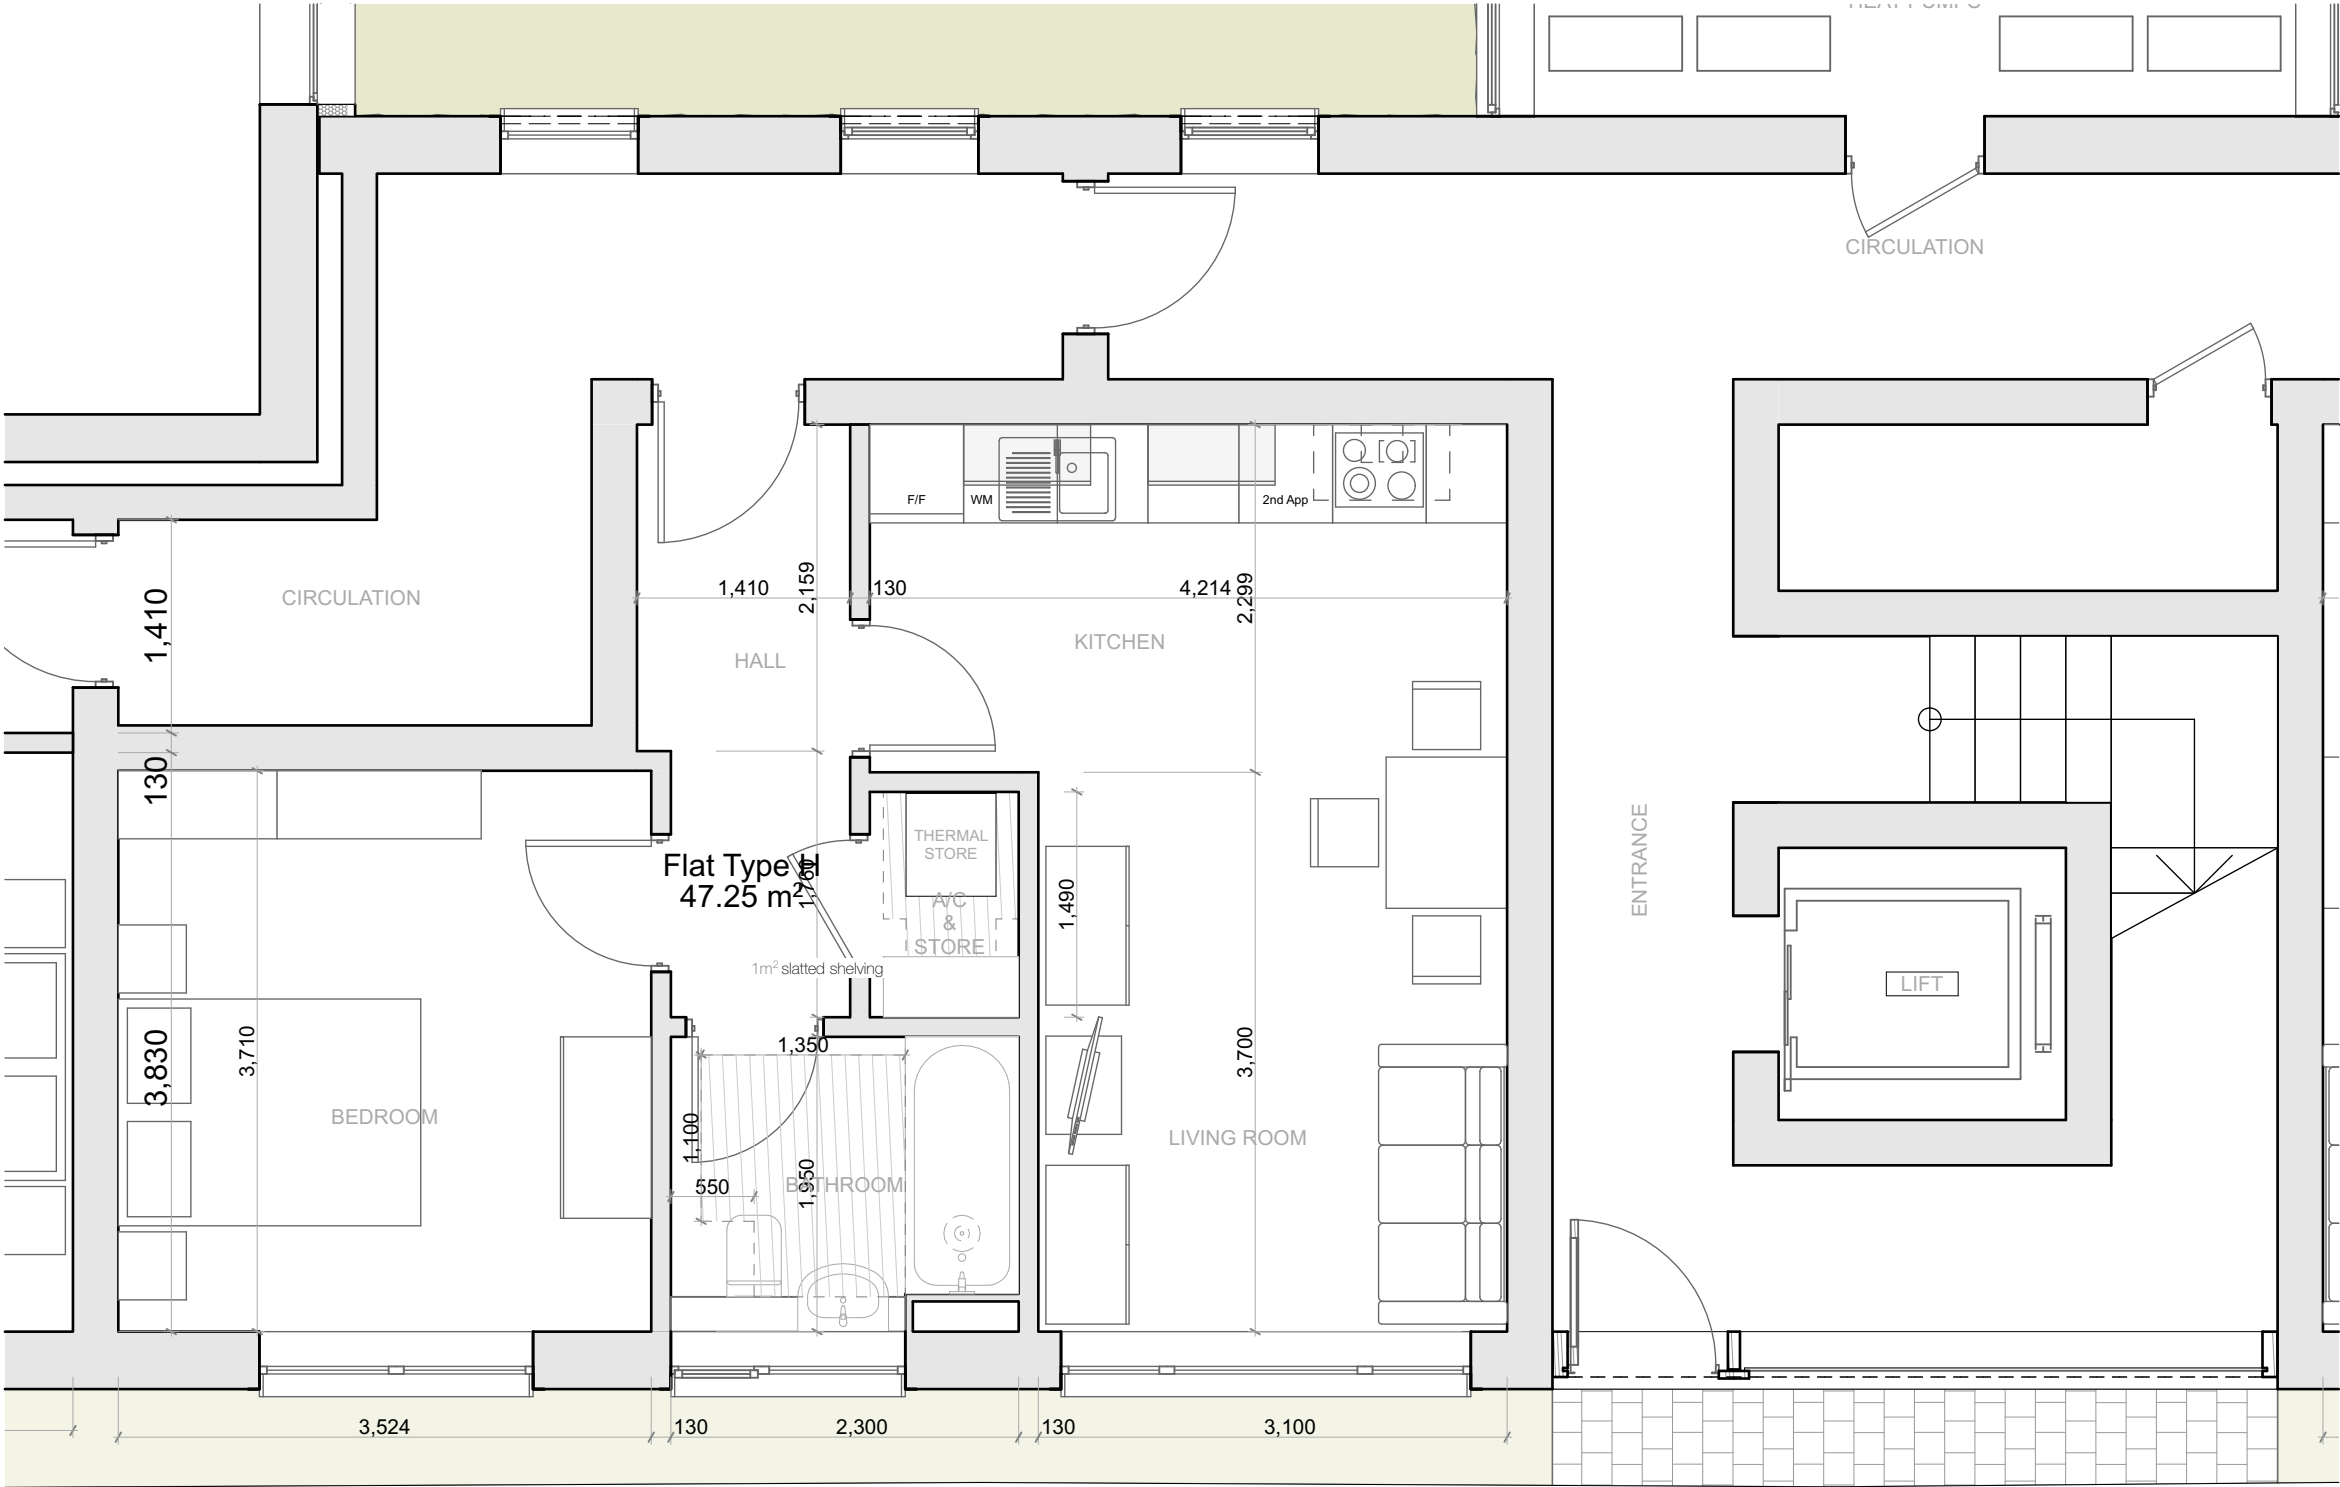


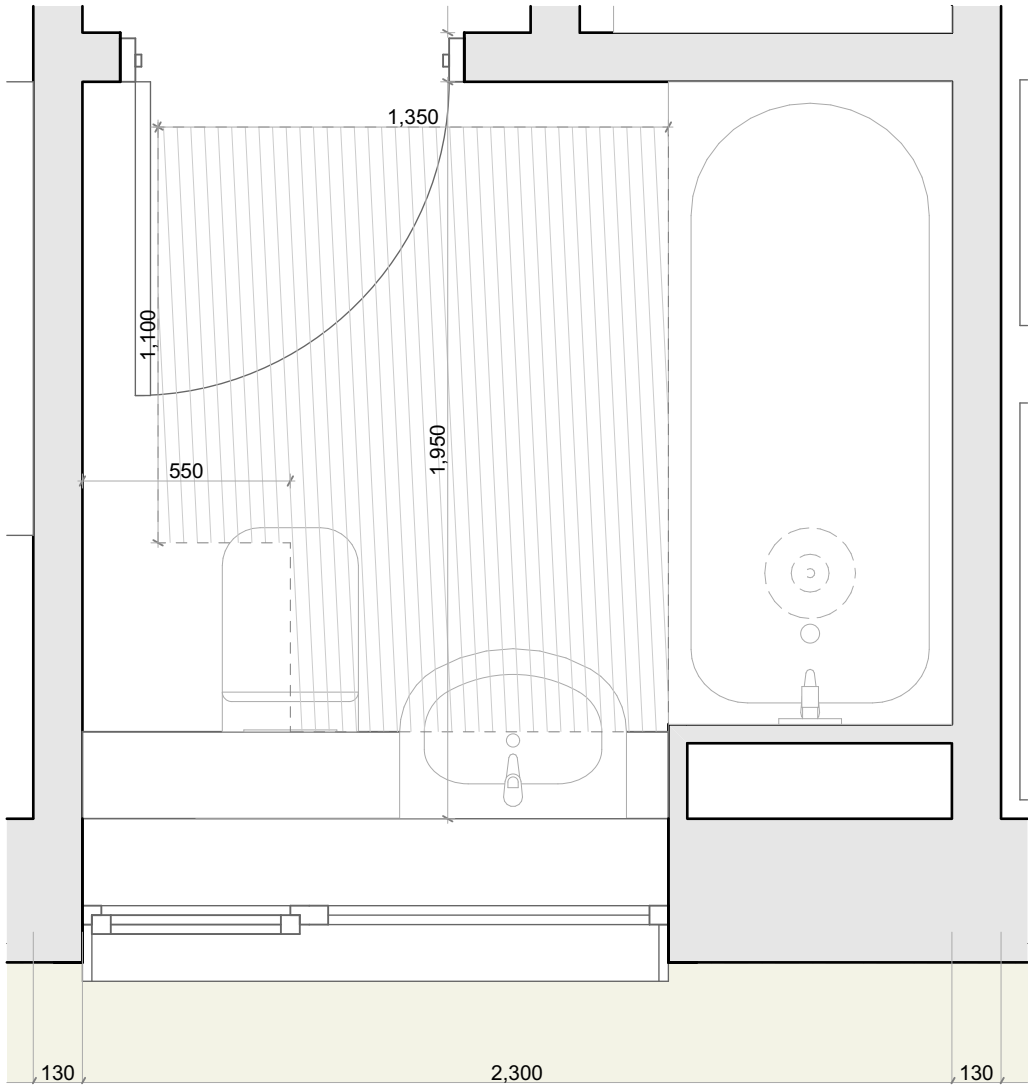

BLOCK 7

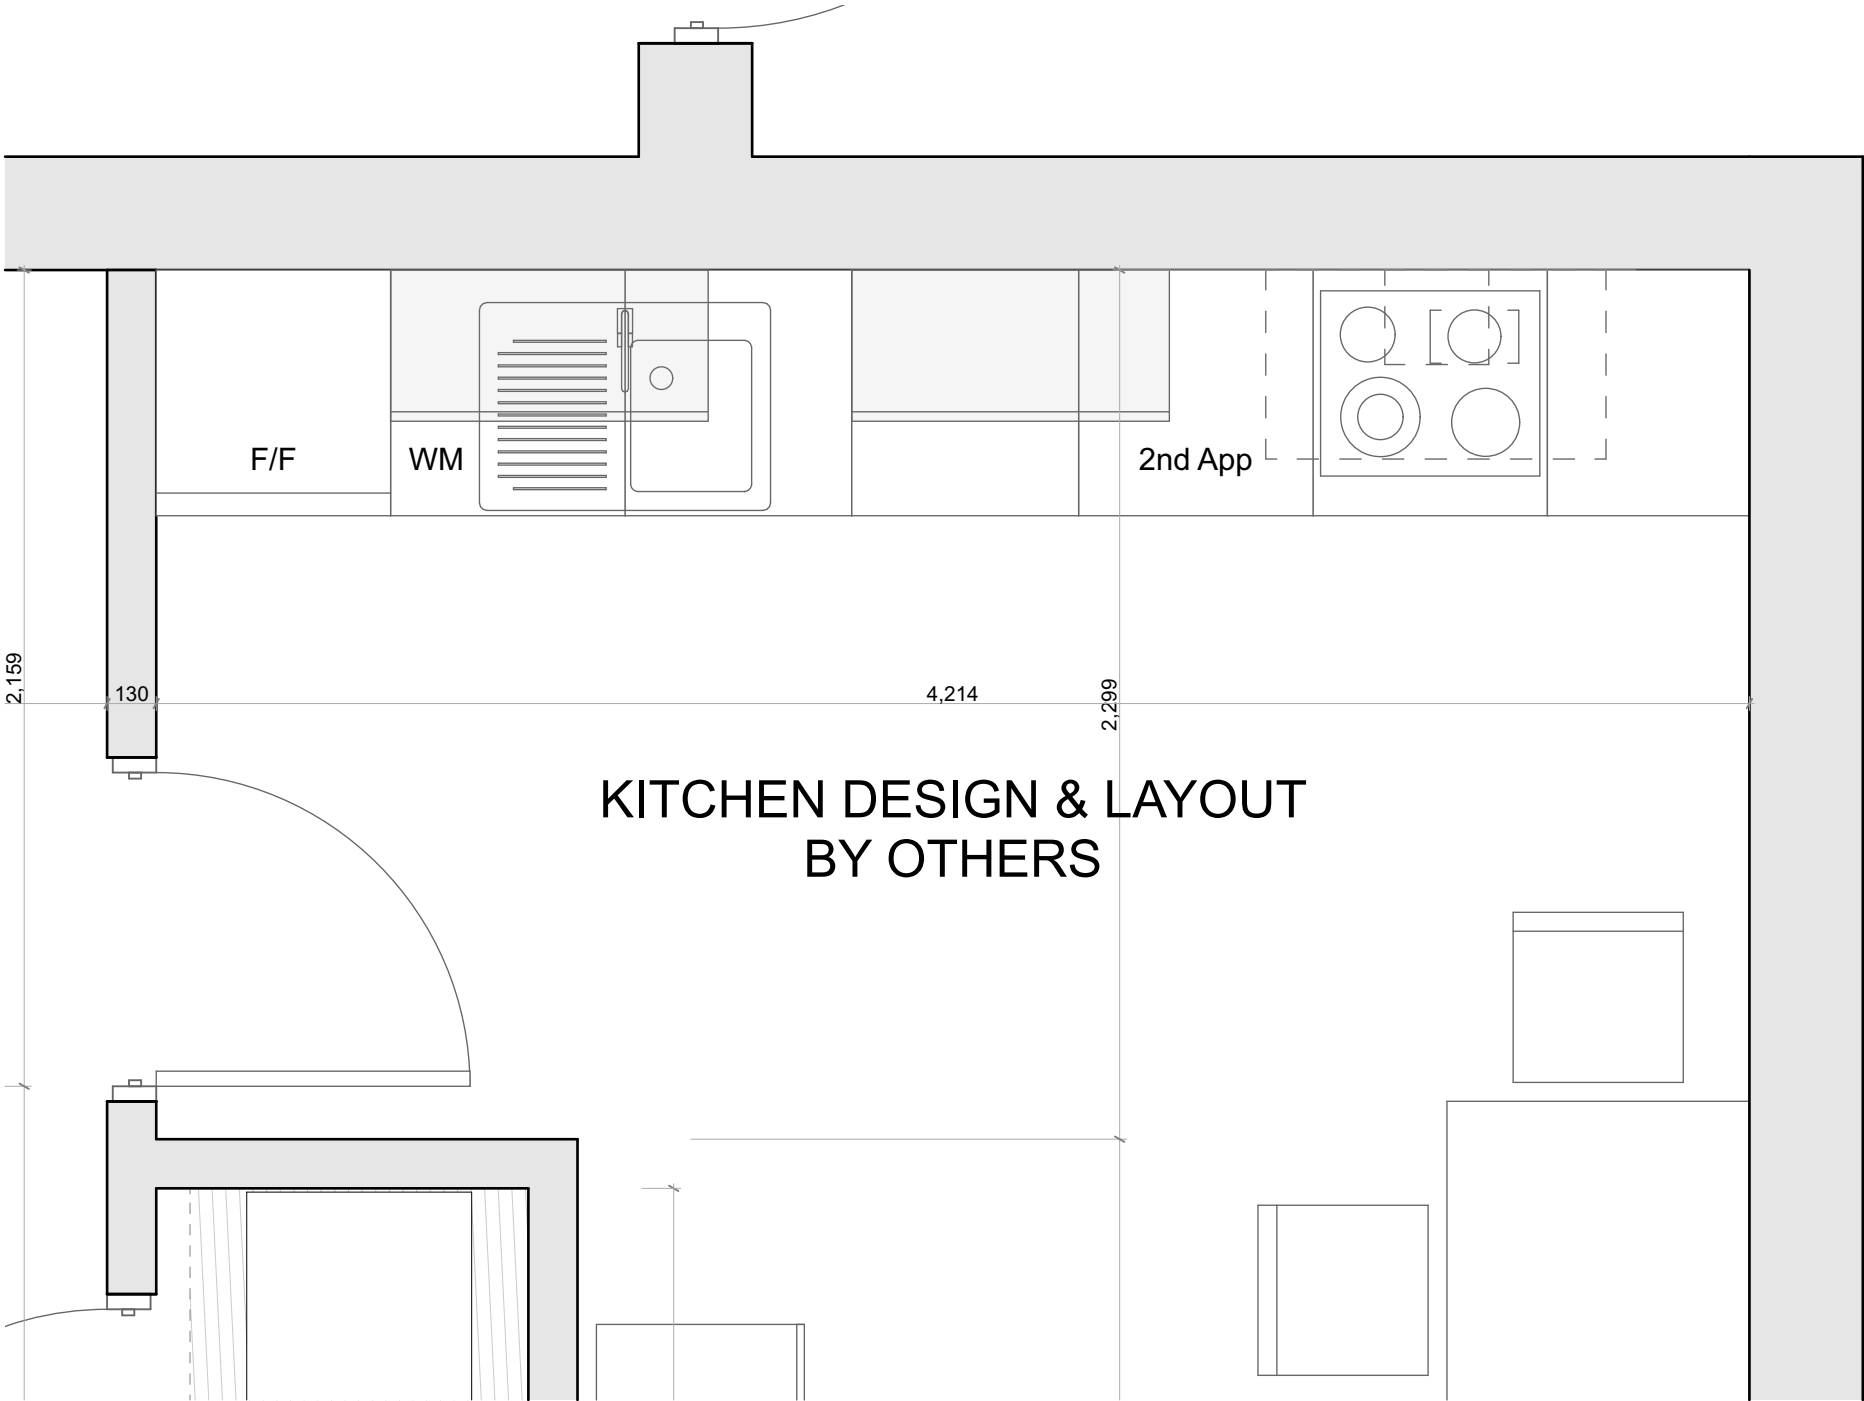

Consumer Units should be between 1250 and 1450 above floor level.
Sockets and switches should be placed at 450 mm min and 1200mm max above floor level.
Ground floor windows with openable panes to have concealed locking restrictors and comply with PAS:242016 or equivalent
Service control needed or read on a frequent basis, or in an emergency, should be included within the height band of 450mm-1200mm from the floor and at least 300mm away from any internal corner.
Switches and sockets, TV / Telephone / Computer points, consumer service units, central heating thermostatic and programming controls, radiator temperature control valves, and mains water stop taps / controls.

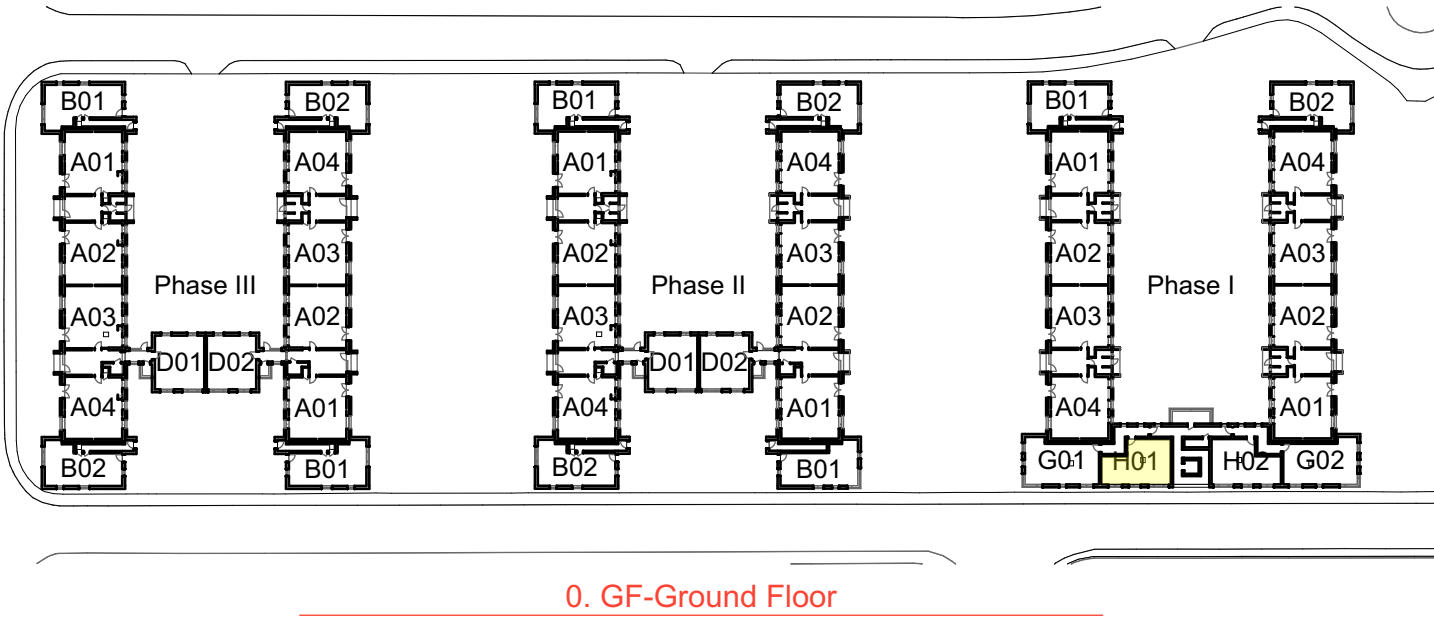

dennis hellyar Architects

t: +44 (0)1446 500720
e: info@dennishellyar-architects.com
w: www.dennishellyar-architects.com

This document and its design content is © Dennis Hellyar Architects. It shall be read in conjunction with all other associated project information including models, specifications, schedules and related consultants documents. Do not scale from documents. All dimensions to be checked on site. Immediately report any discrepancies, errors or omissions on this document to the Originator. If in doubt ASK.

Project Sandfields

Address Bevin Avenue, Port Talbot SA12 6JN

Client Tai Tarian

Drawn MLC

File 175 Sandfields - Masterplan 24.pln

Date 12/08/2020

Status PRE APP

Scale @ A2 1:50, 1:20, 1:1000

Revision 01

Title Flat Type H01

No 175 - DHA - - - A -1163

H01