


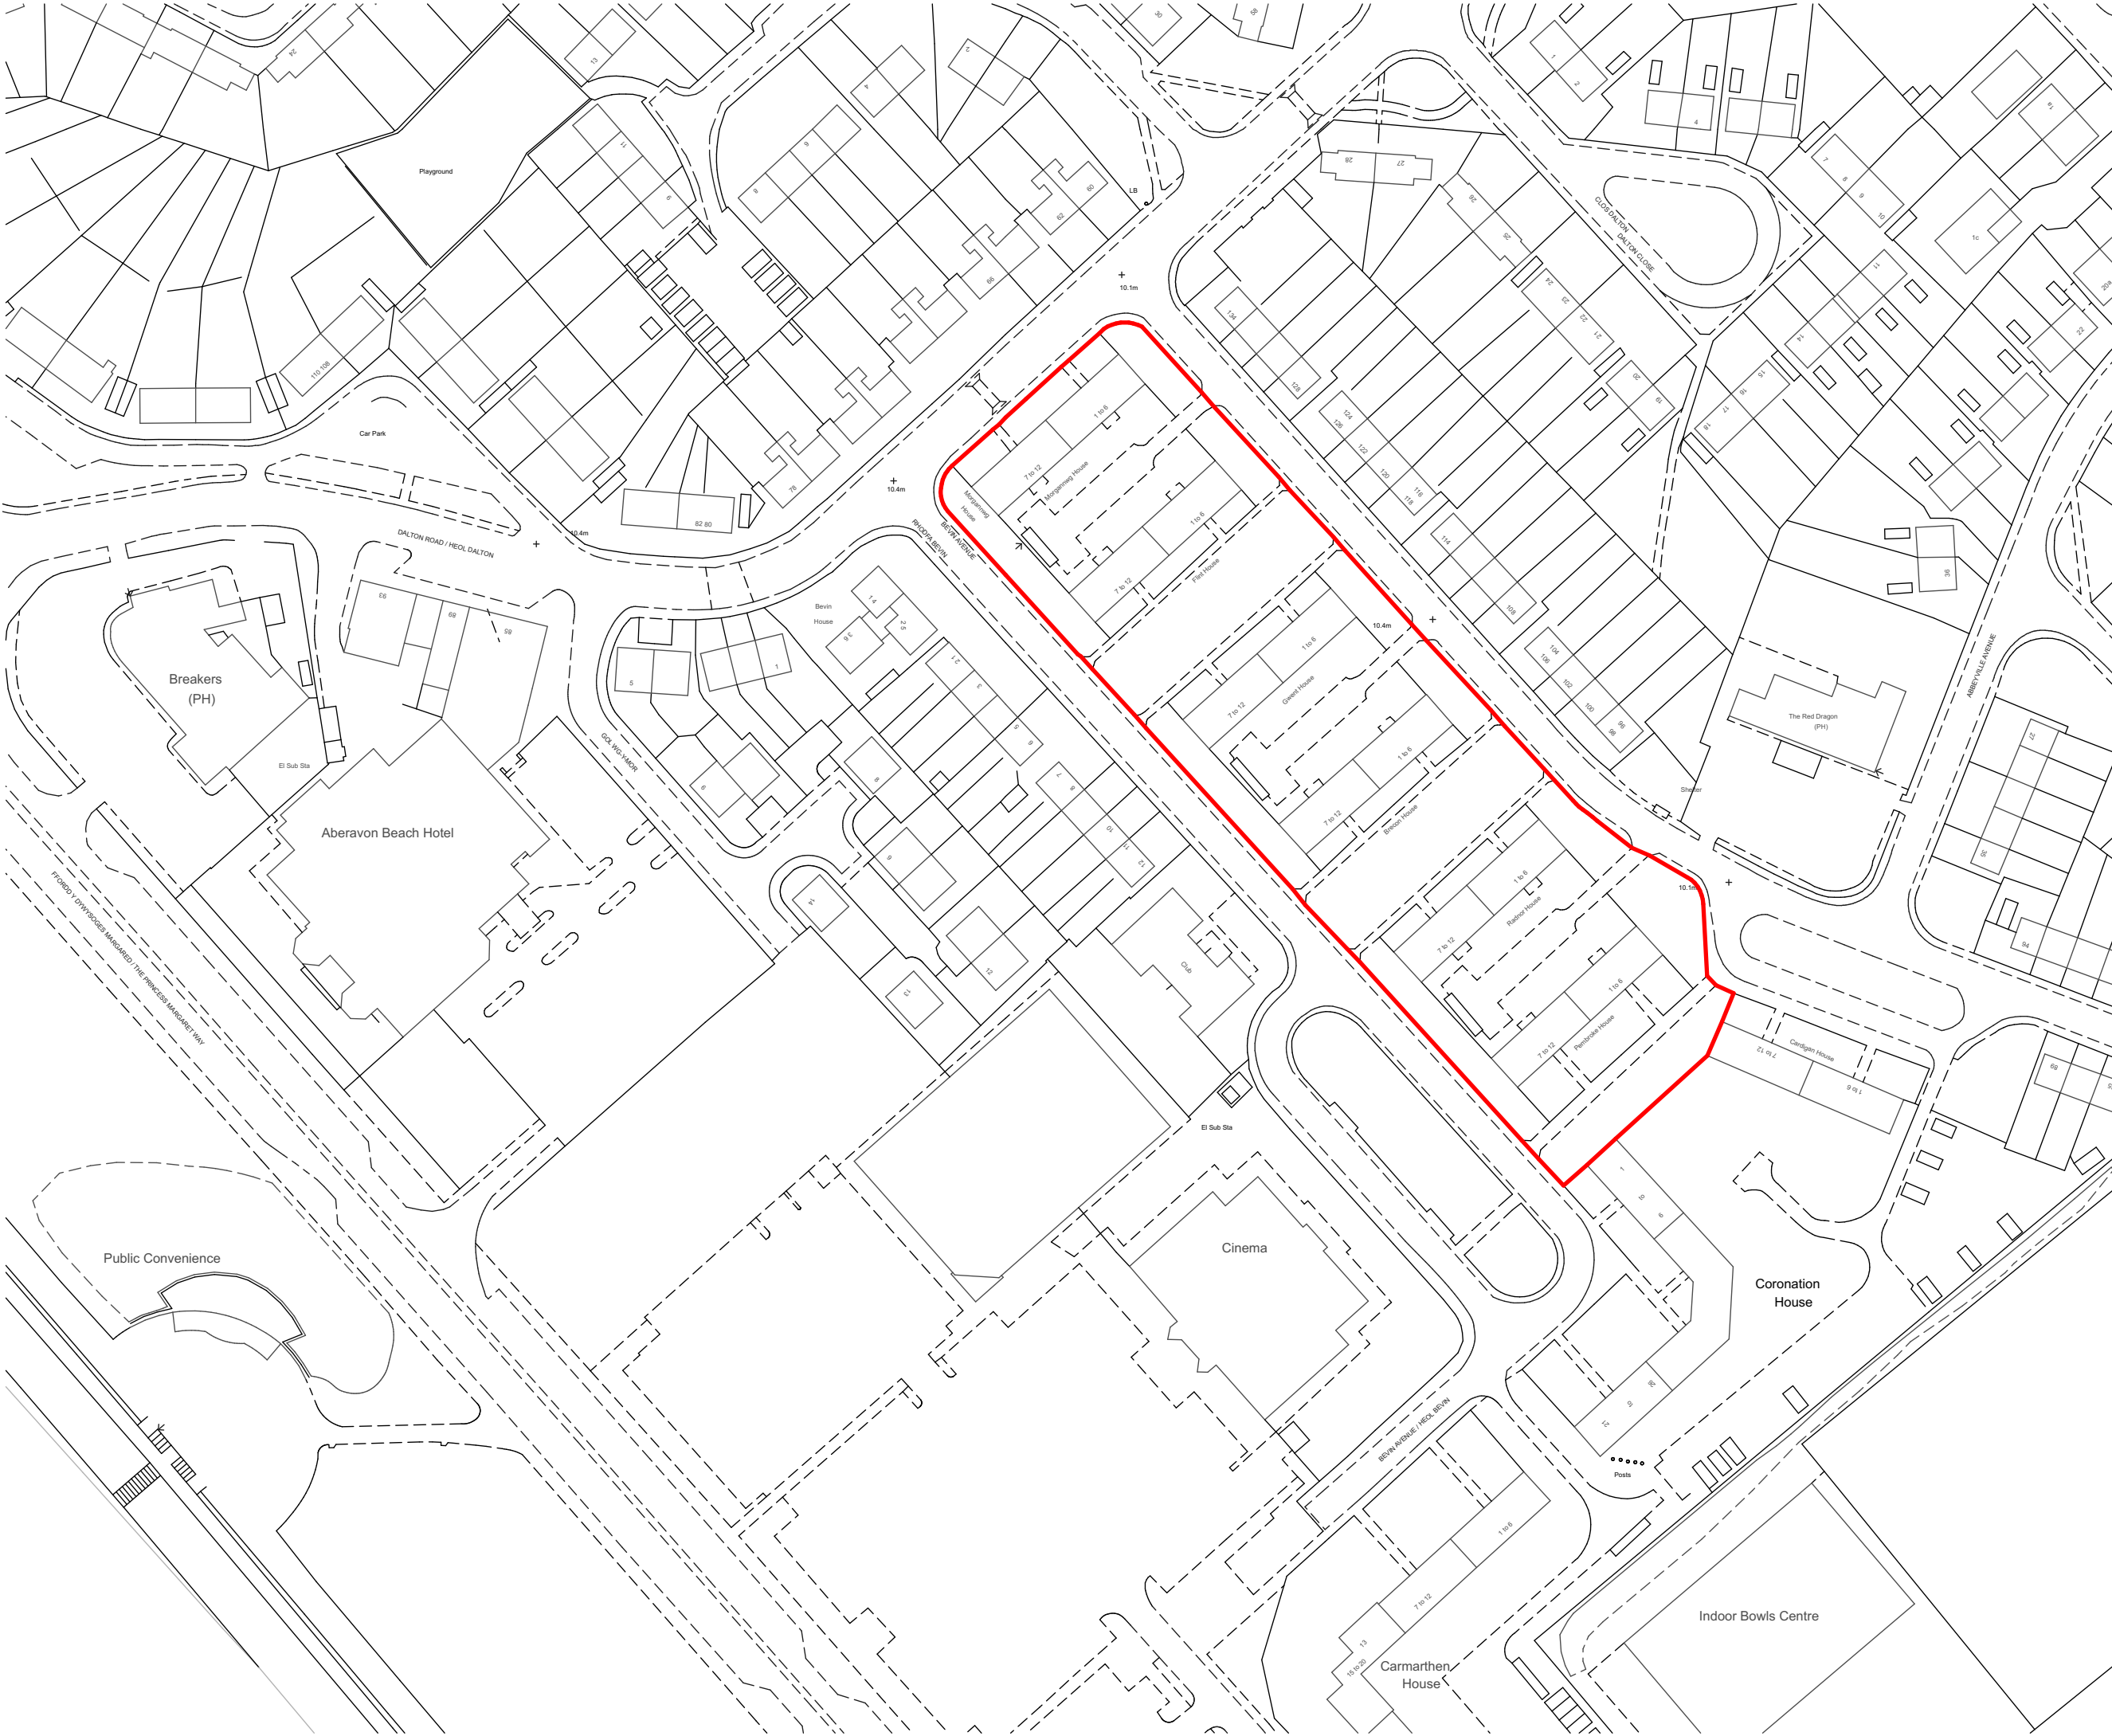

01020304050m

N

Rev	Description	Date	By
01	Pre Application Issue	04/05/2020	JRM
02	PLANNING APPLICATION	21/10/2020	MC

Tai
Tarian

dennis hellyar Architects

t: +44 (0)1446 500720
e: info@dennishellyar-architects.com
w: www.dennishellyar-architects.com

This document and its design content is © Dennis Hellyar Architects. It shall be read in conjunction with all other associated project information including models, specifications, schedules and related consultants documents. Do not scale from documents. All dimensions to be checked on site. Immediately report any discrepancies, errors or omissions on this document to the Originator. If in doubt ASK.

Project

Sandfields

Address

Bevin Avenue, Port Talbot SA12 6JN

Client

Tai Tarian

Drawn

MLC

File

175 Sandfields - Masterplan 24.pln

Date

21/10/2020

Status

PLANNING

Scale @ A3

1:1250

Revision

02

Title

Location Plan

No

175 - DHA - XX - RF - DR - A -0001