




NATIONAL
MAP CENTRE

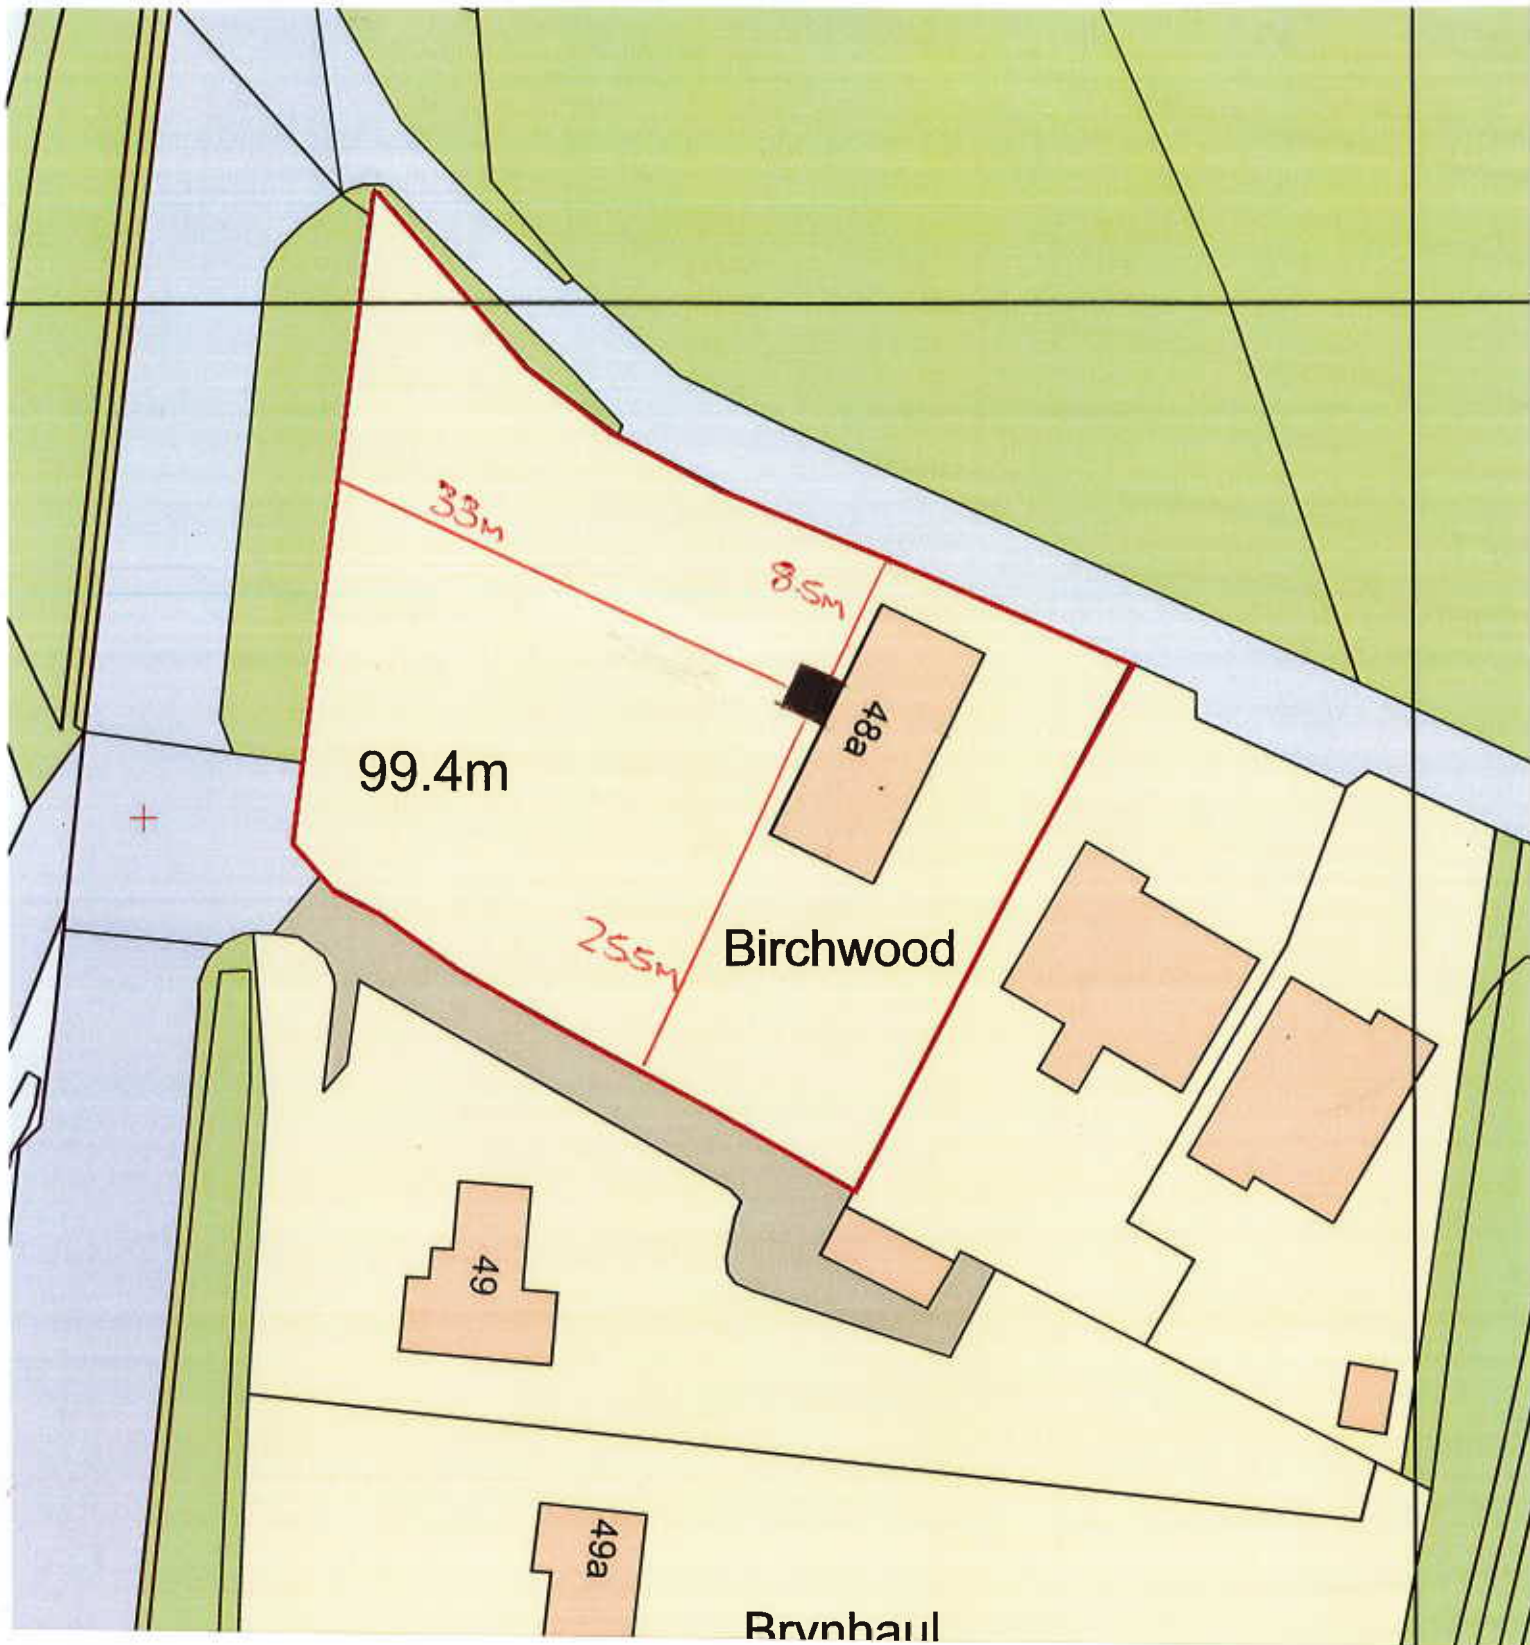

A4

Os Licence number 100046950
Our Reference **900-06434**

BLOCK PLAN

0 SCALE 1:500 30
METRES



Site Address

Birchwood
Neath Road
Crynant
Neath
West Glamorgan
SA10 8SG