



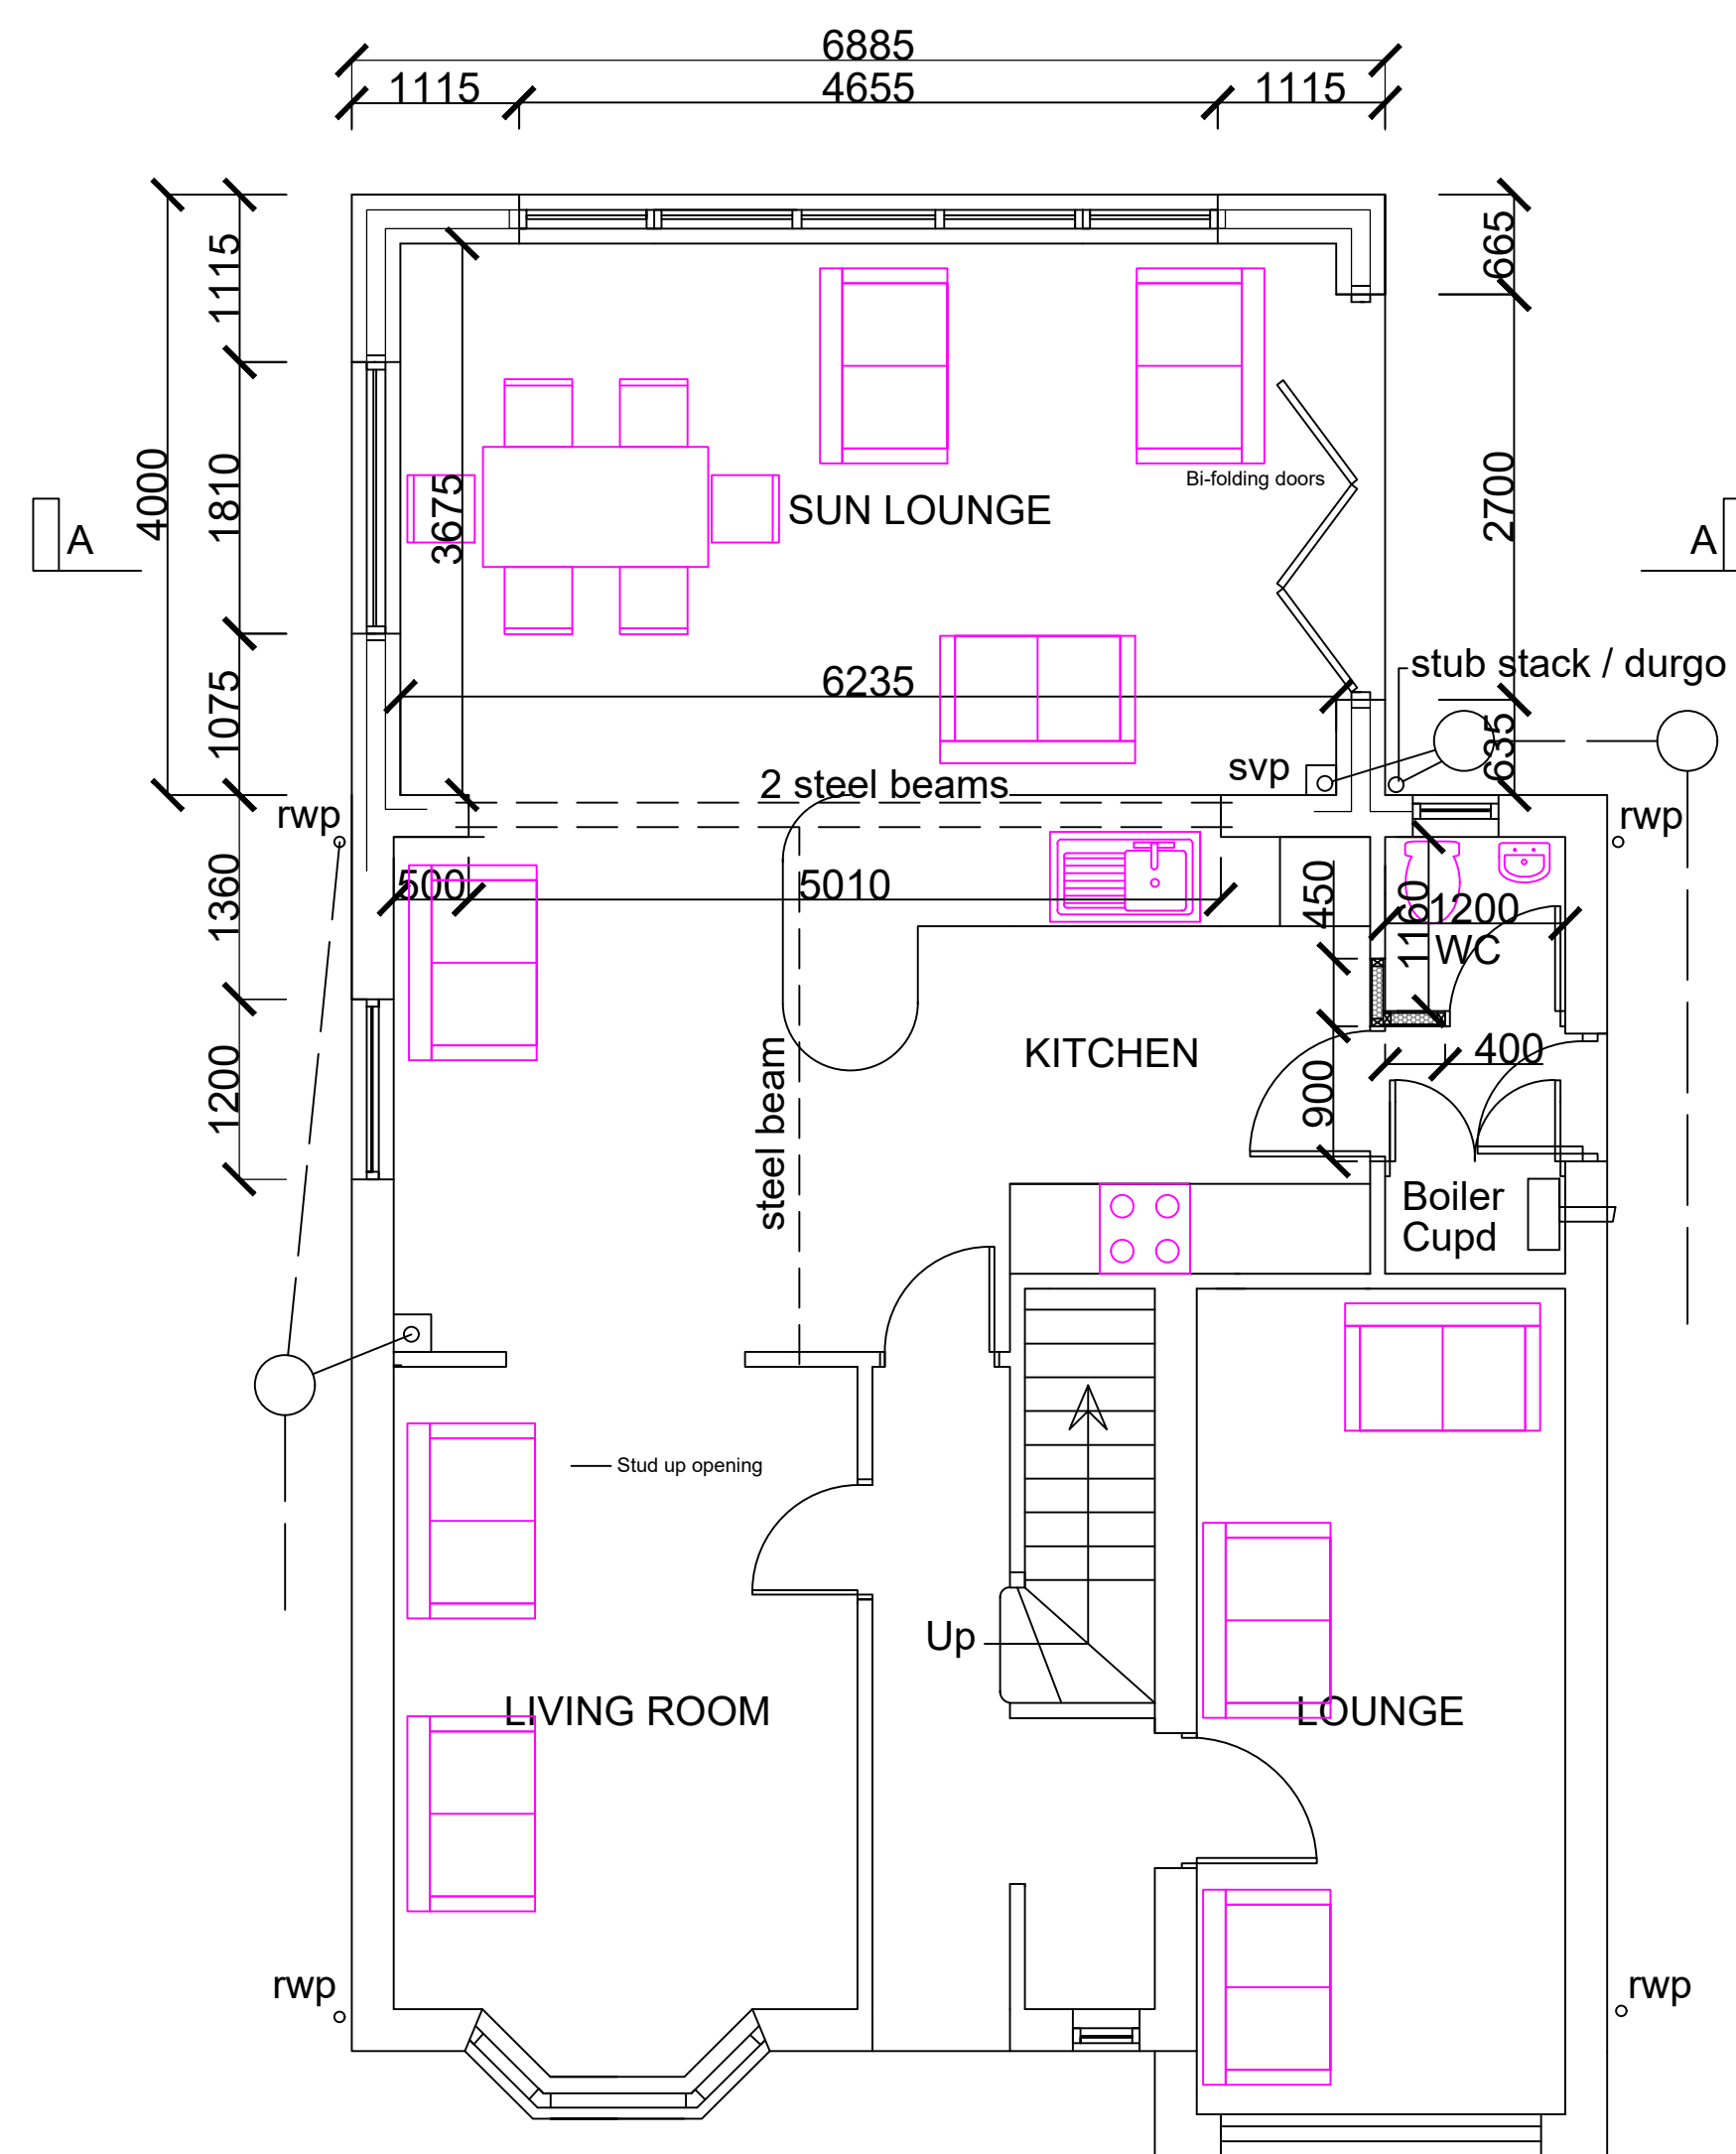

PROPOSED GF PLAN

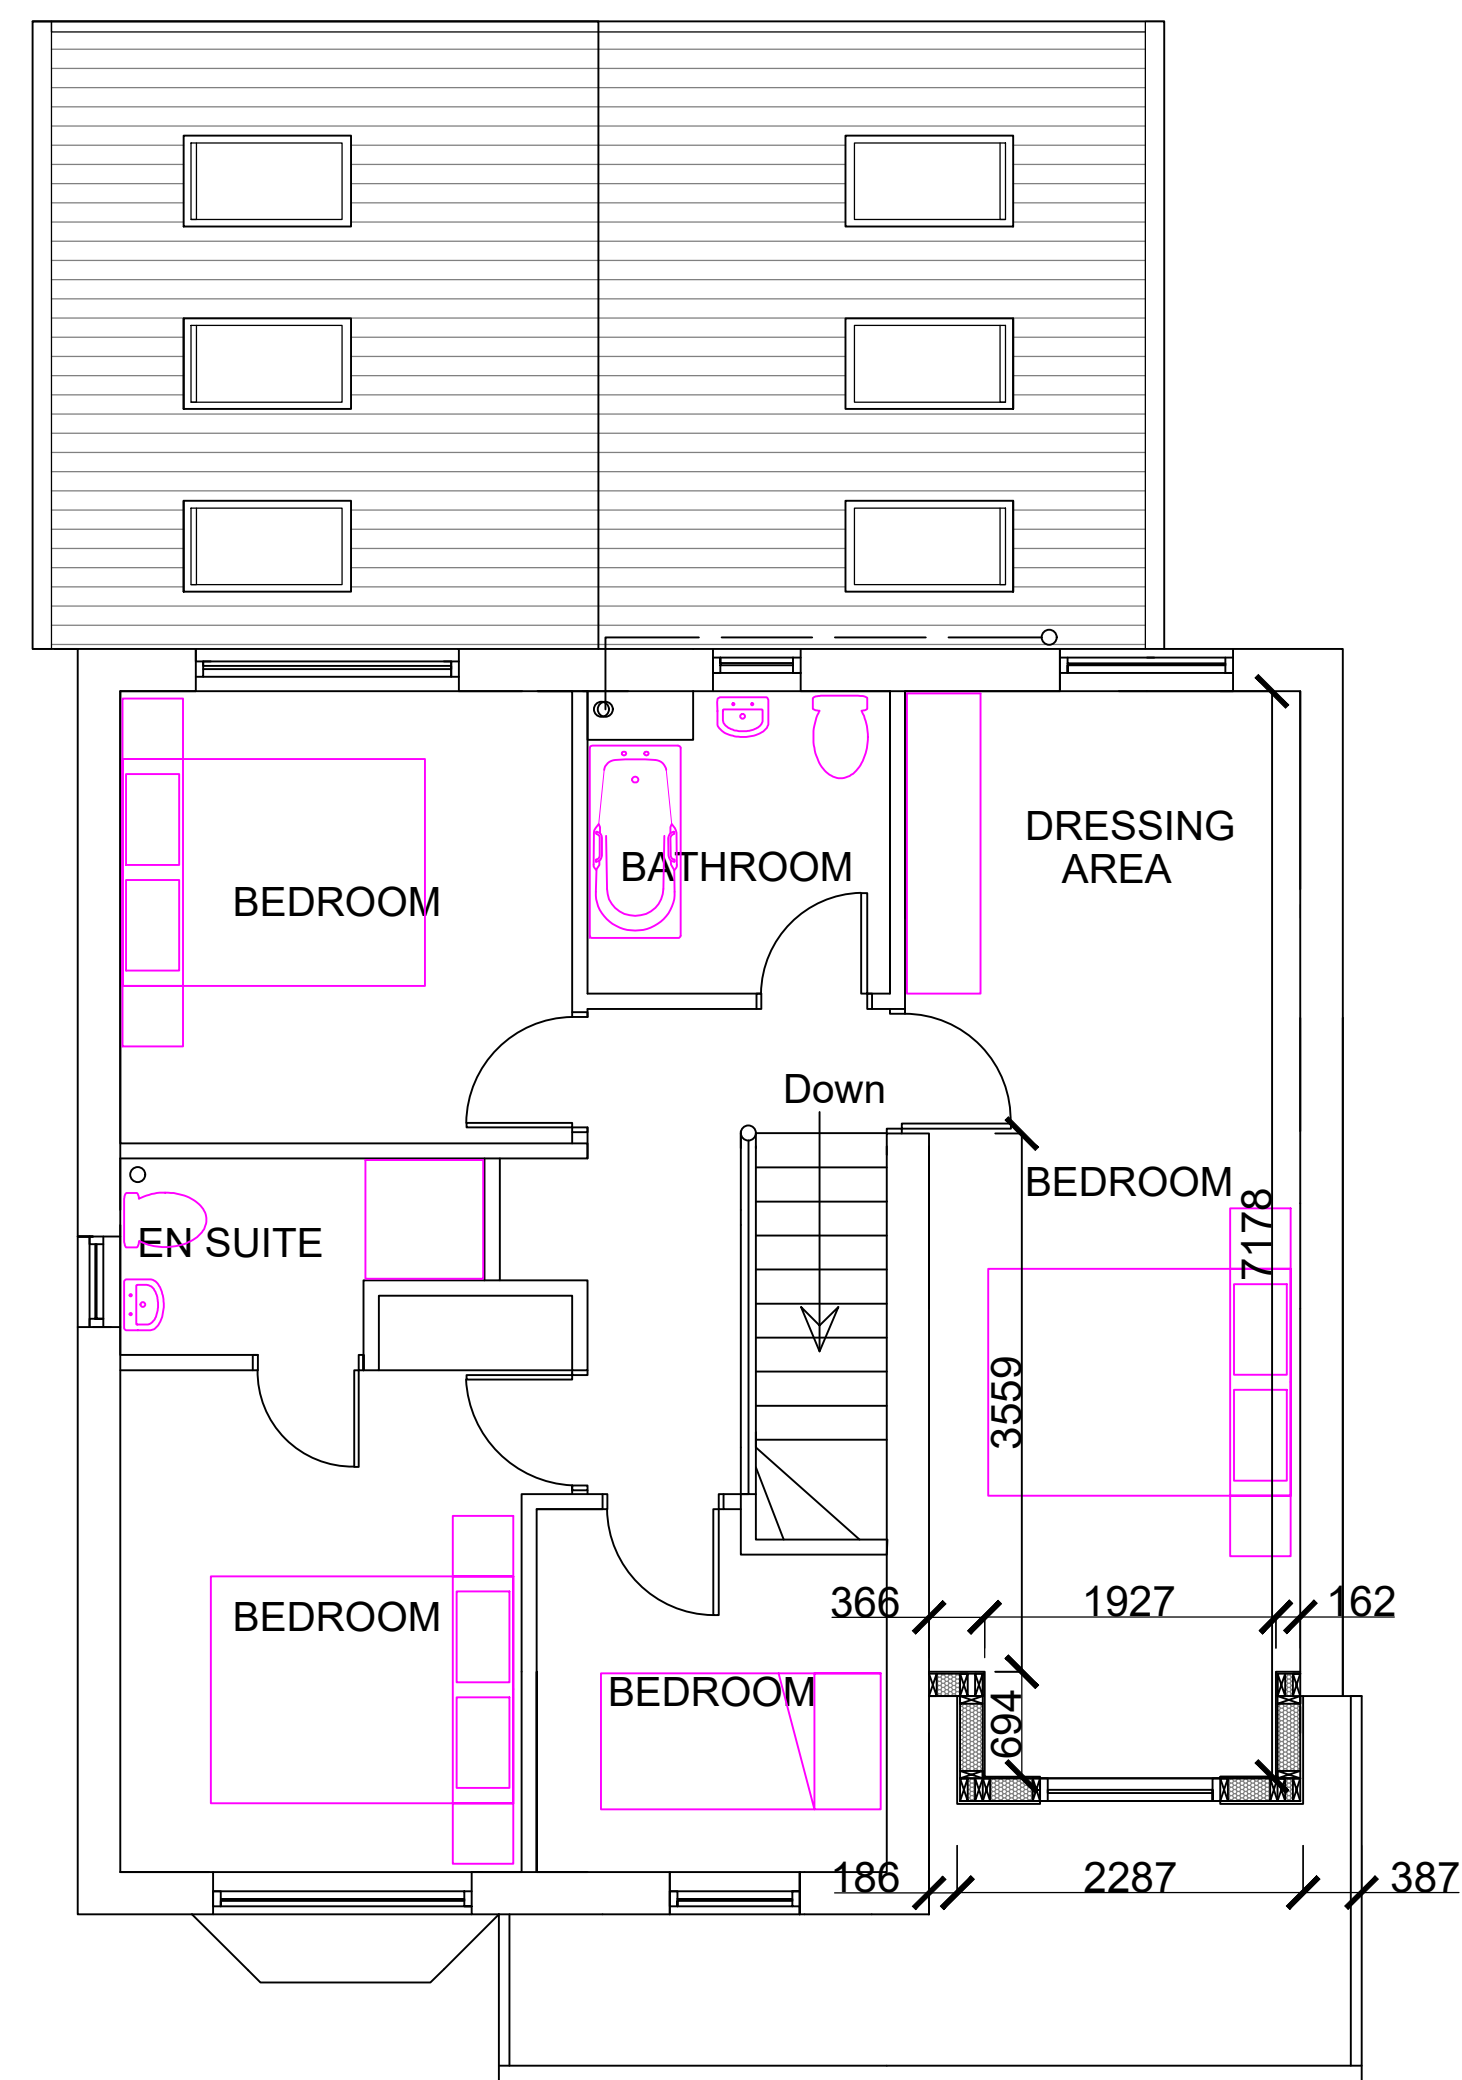

PROPOSED 1ST FLOOR PLAN

General Notes

No.	Revision/Issue	Date

Firm Name and Address

Project Name and Address

PROPOSED PLANS
83 FERNLEA PARK

Project

RHI

Date

29-10-20

Scale

1:50

Sheet

B-02