
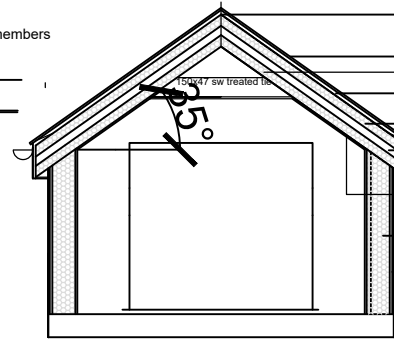


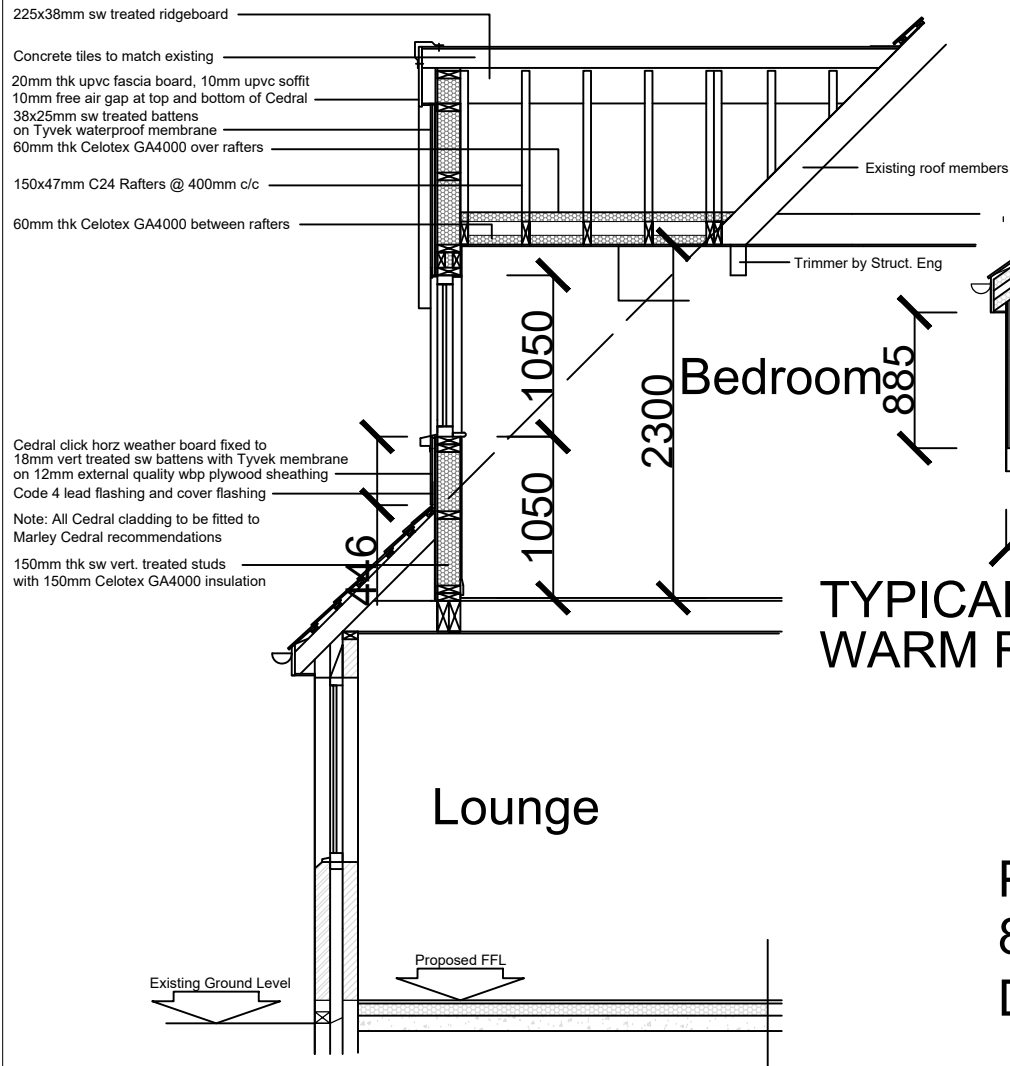

TYPICAL DORMER SECTION WARM ROOF CONSTRUCTION

PROPOSED DORMER
83 FERNLEA PARK
DRG. No. B-04 Scale nts