
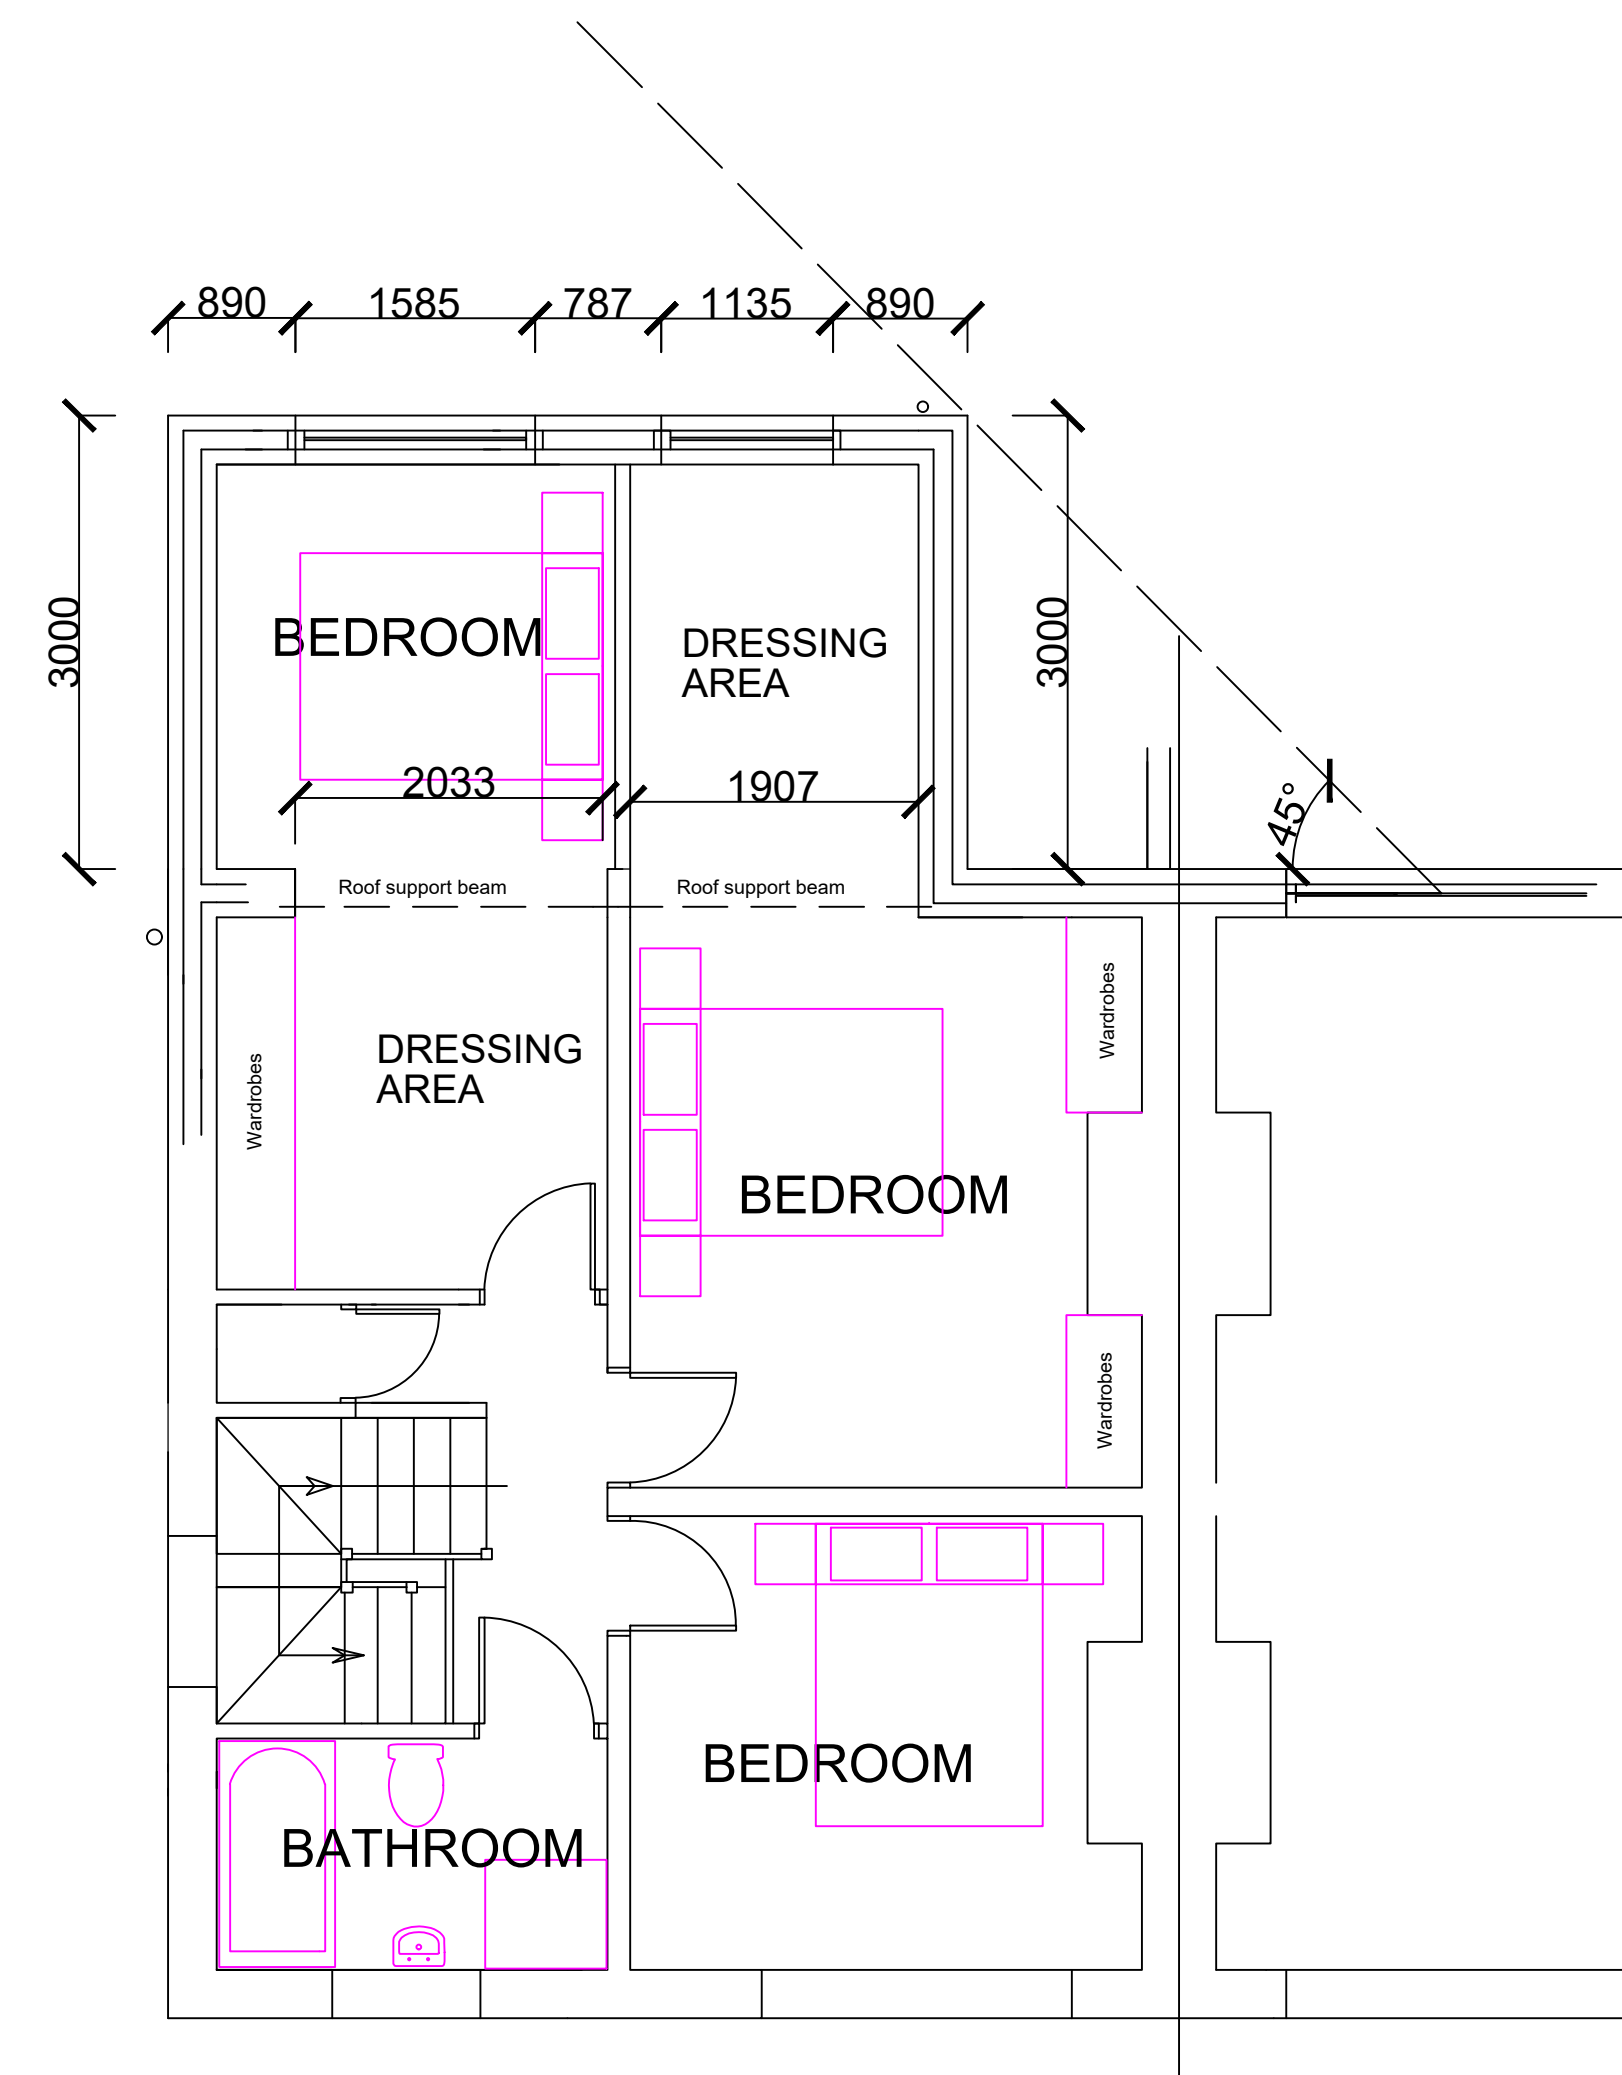


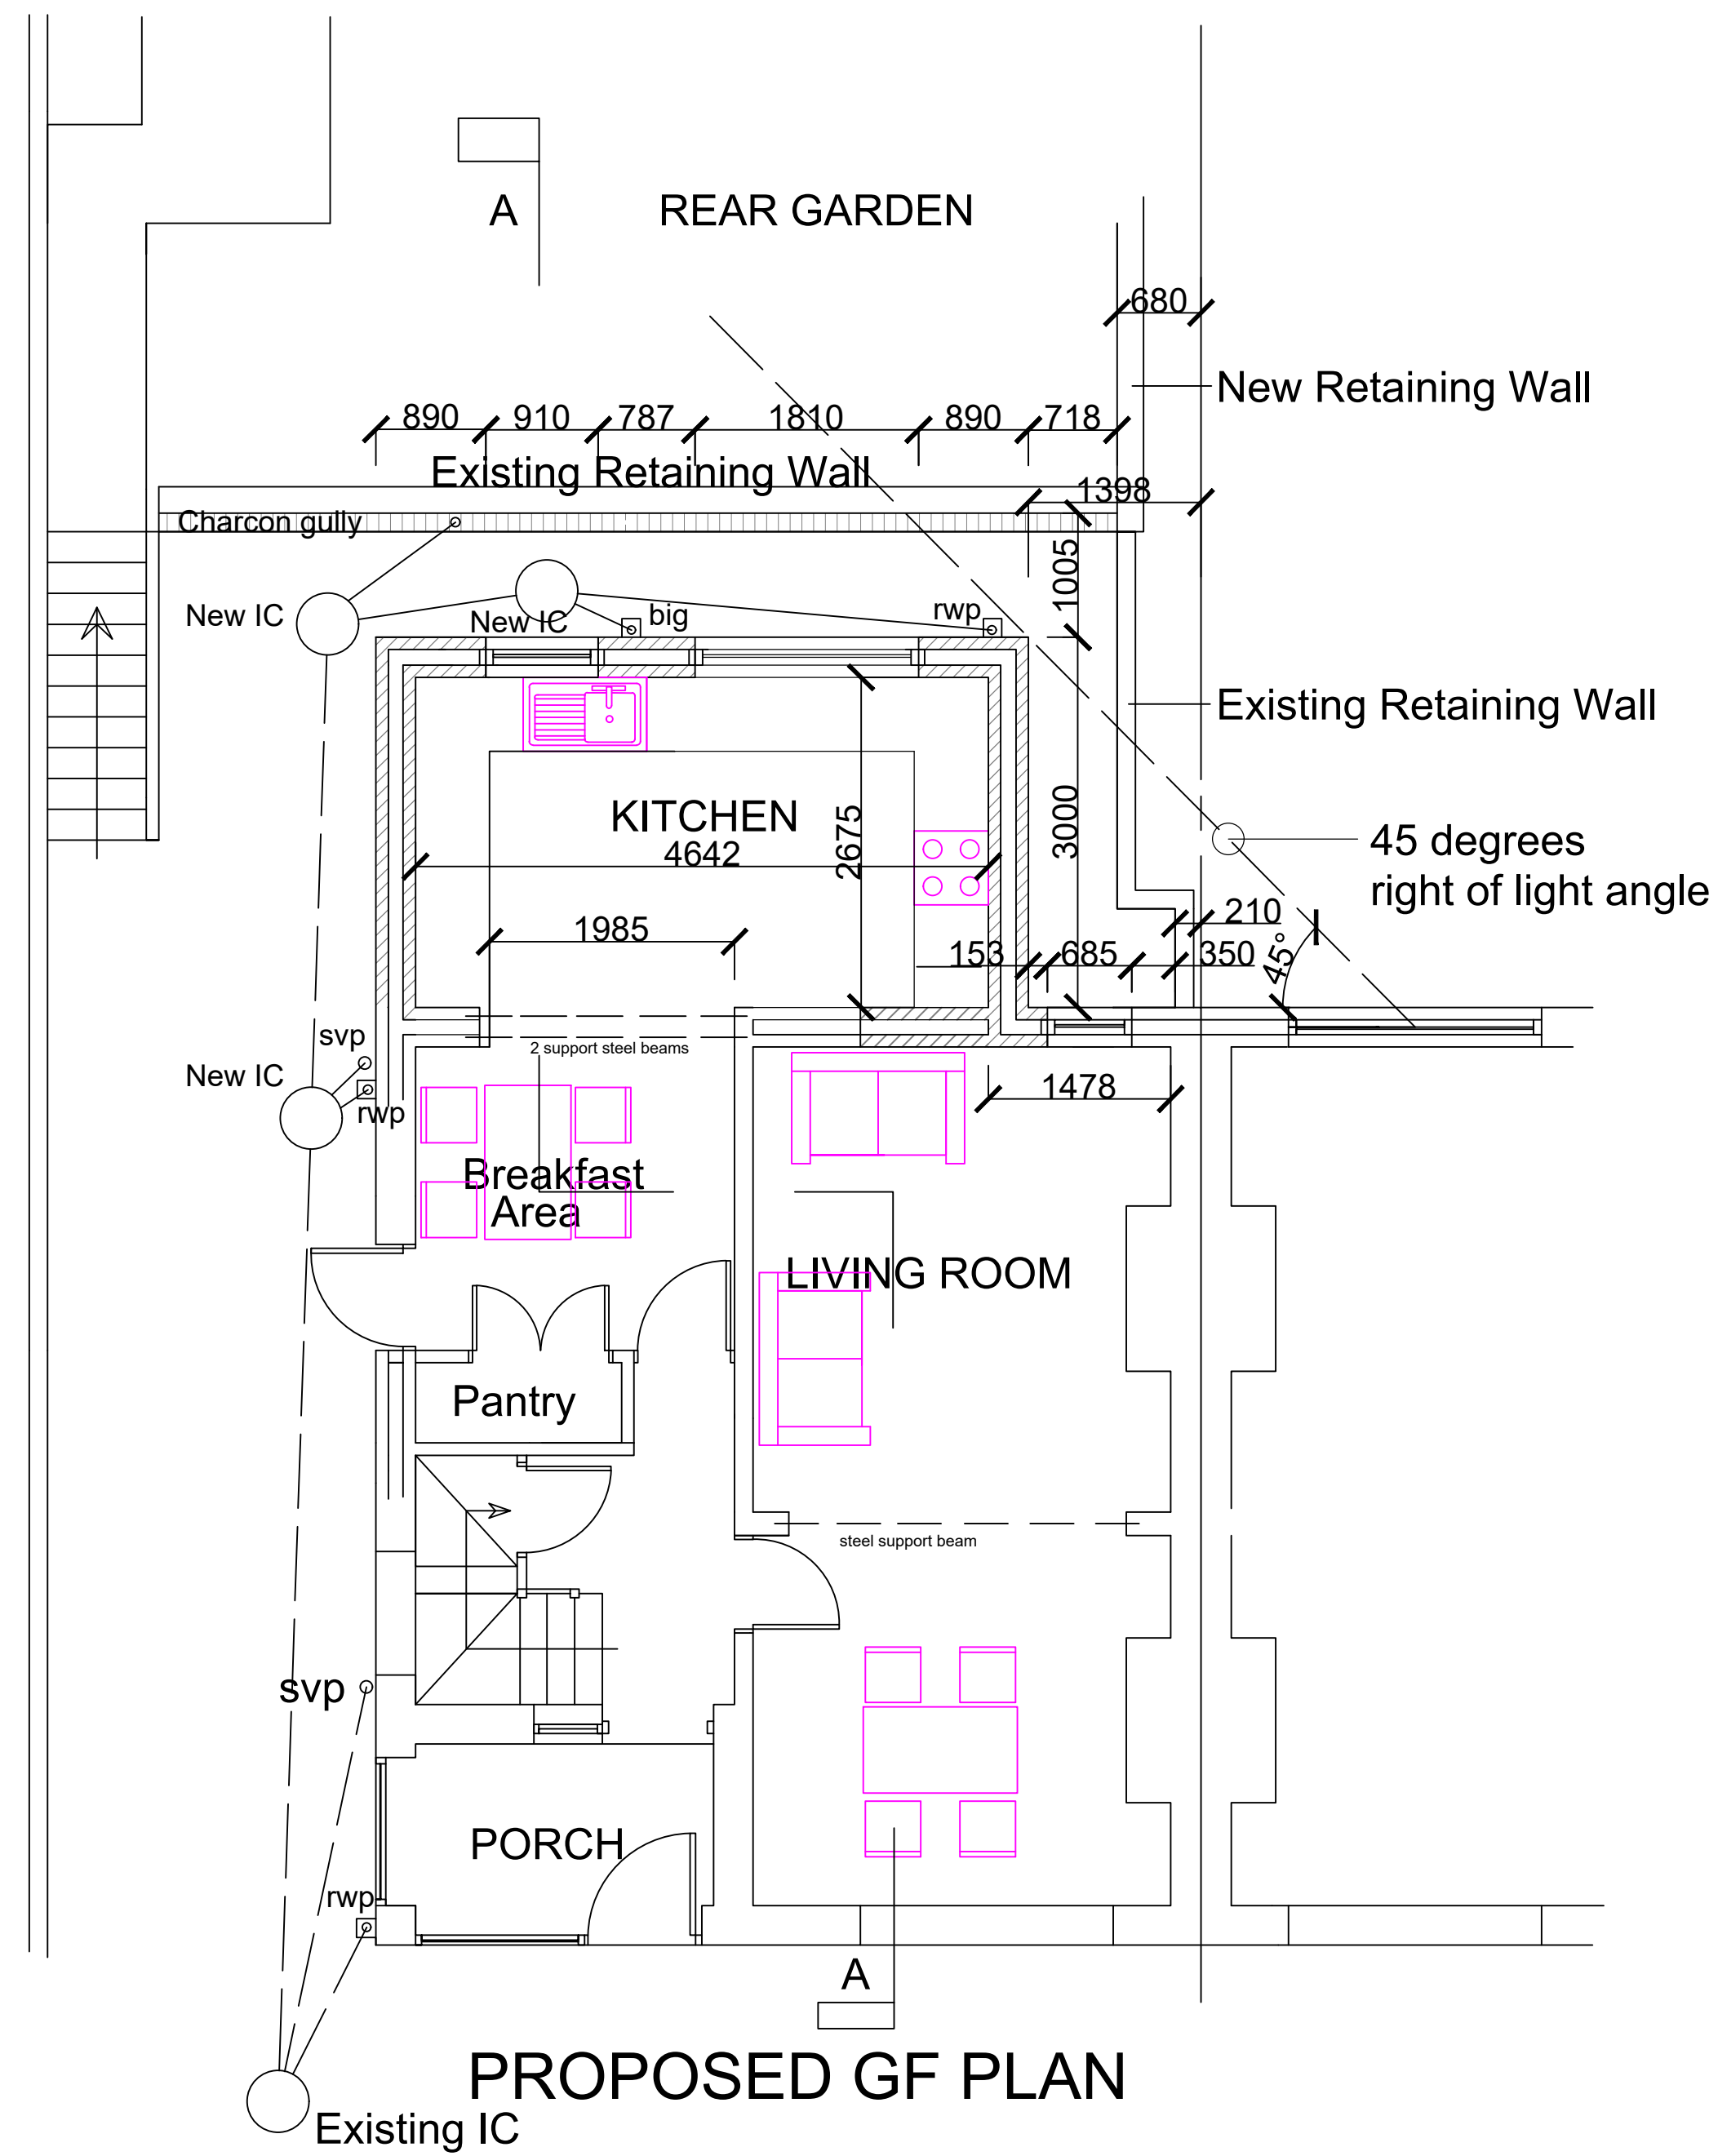

General Notes

No.	Revision/Issue	Date

Firm Name and Address

Project Name and Address

PROPOSED GROUND
& 1ST FLOOR PLANS
16 GALLTCWM TCE
BRYN

Project	SC	Sheet
Date	26.10.2020	B-03
Scale	1:50	