



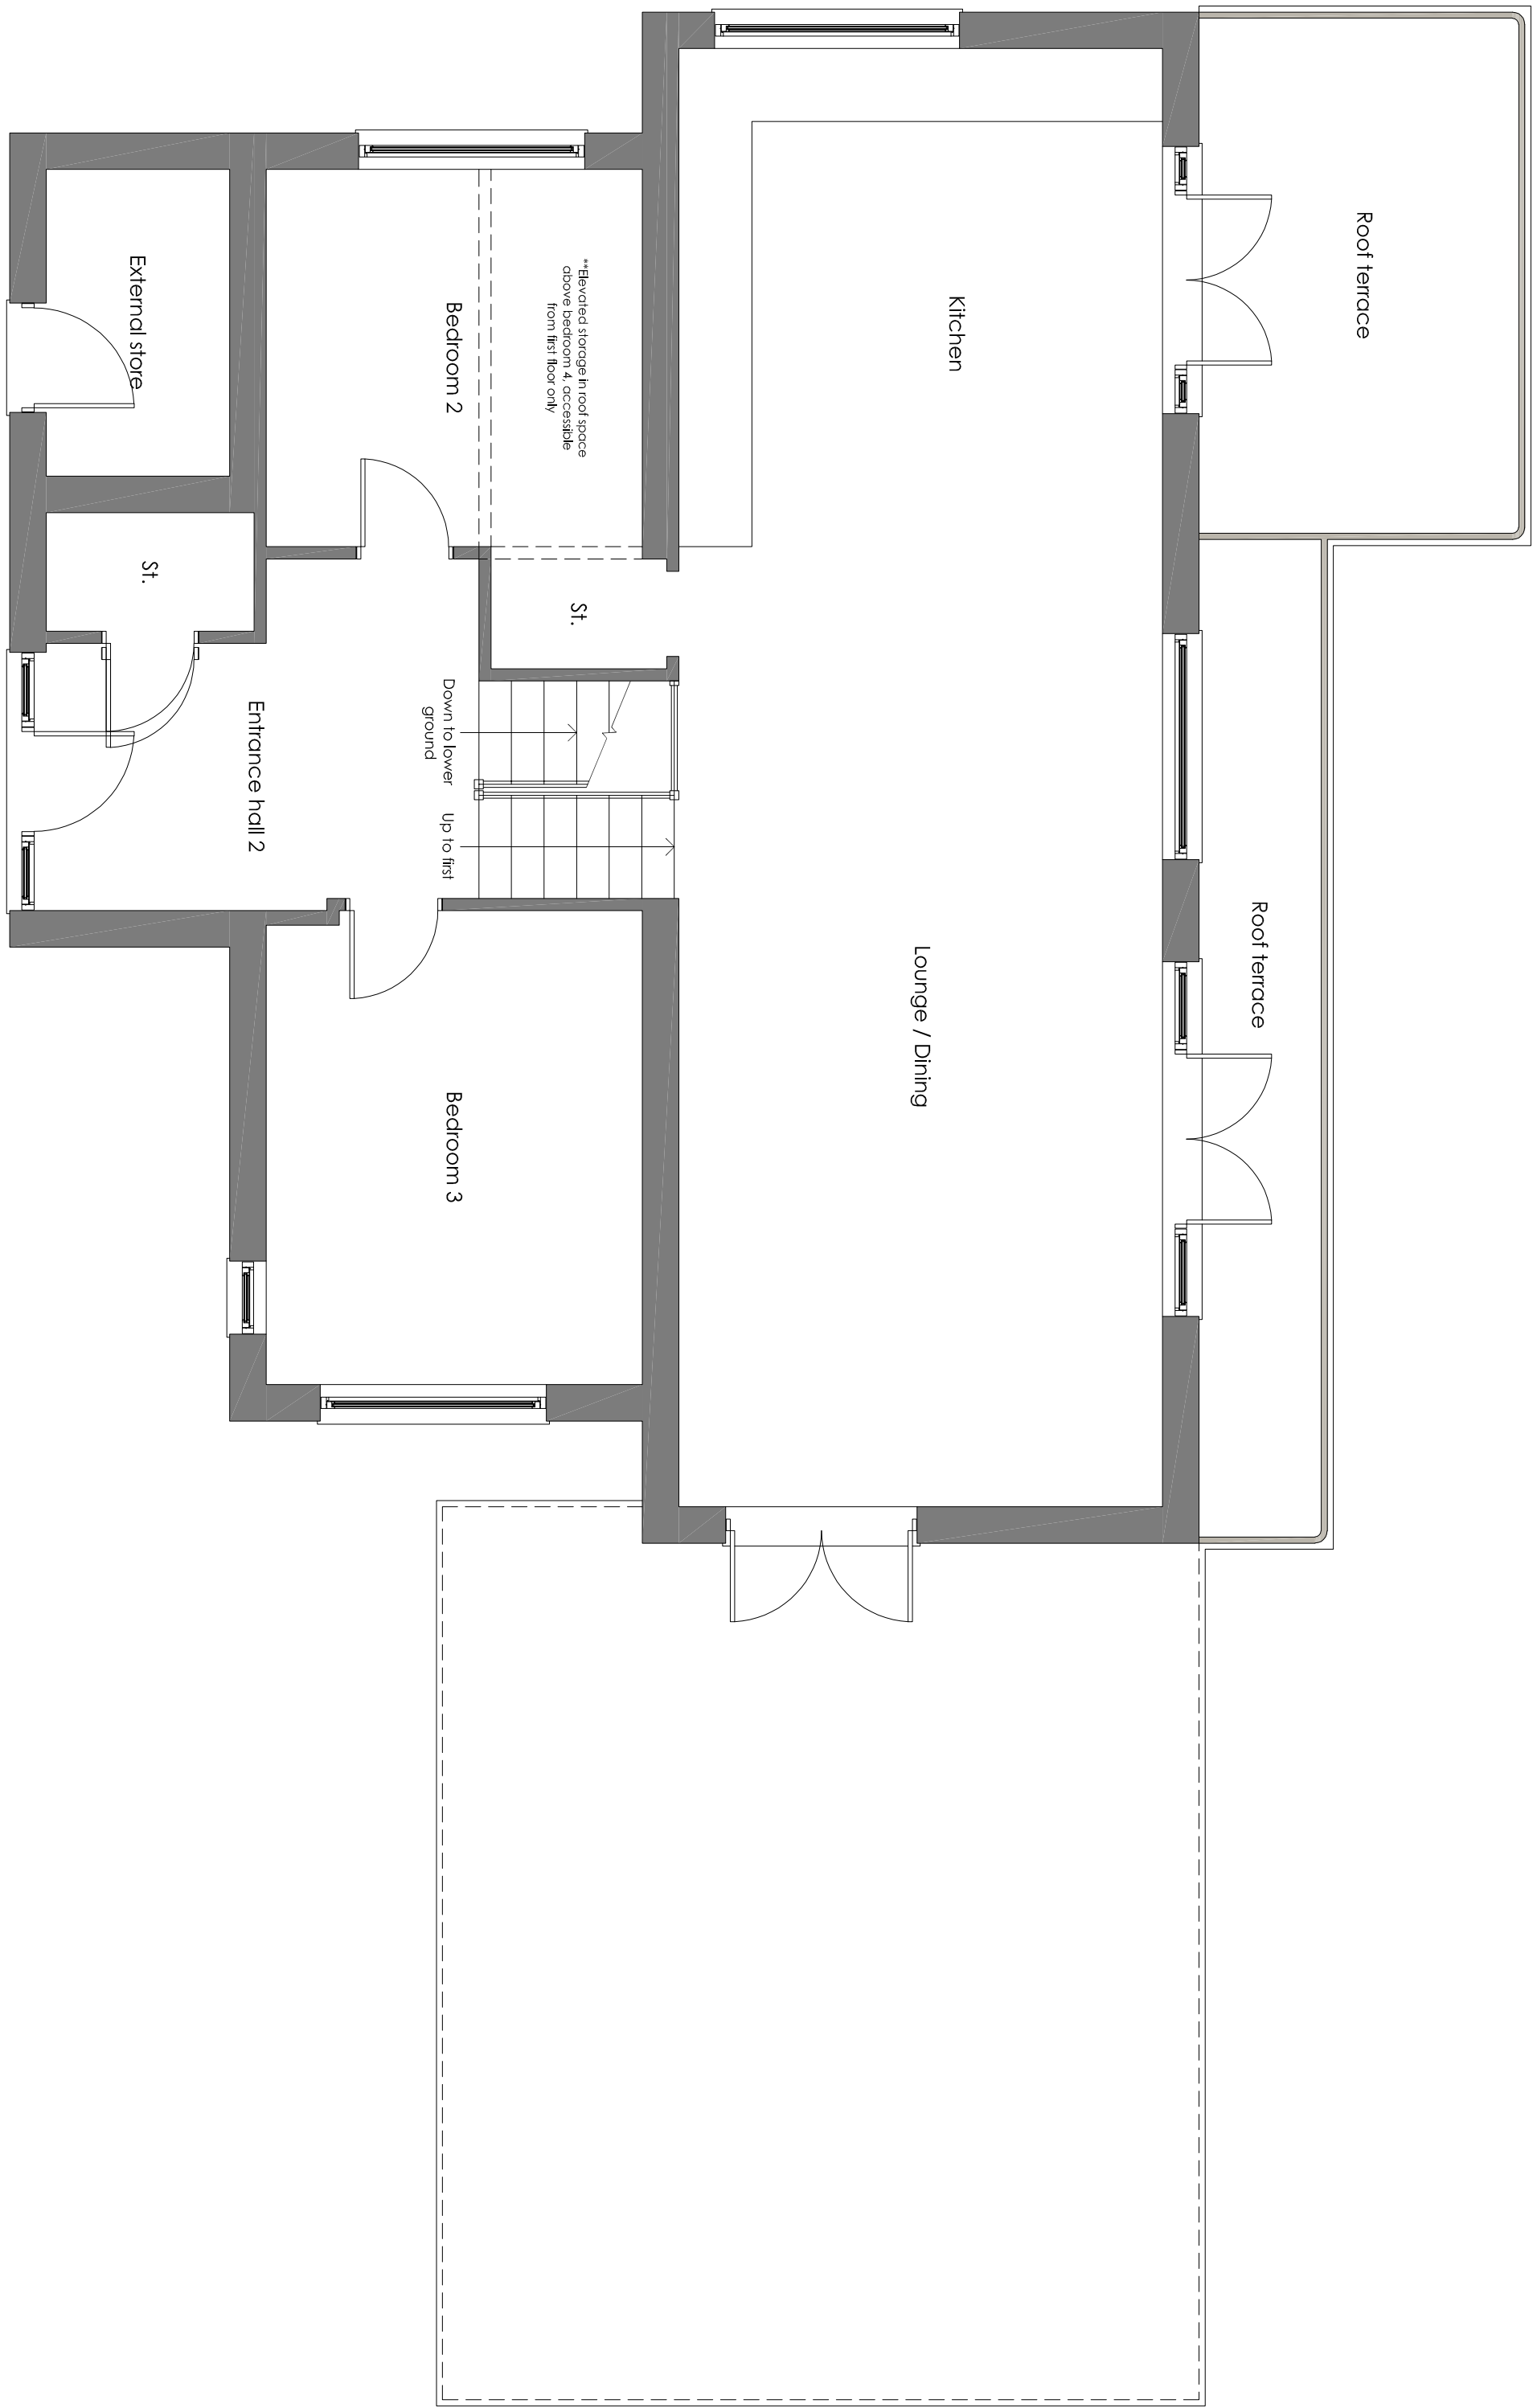





GROUND/FIRST FLOOR PLAN - Existing

line of raised patio

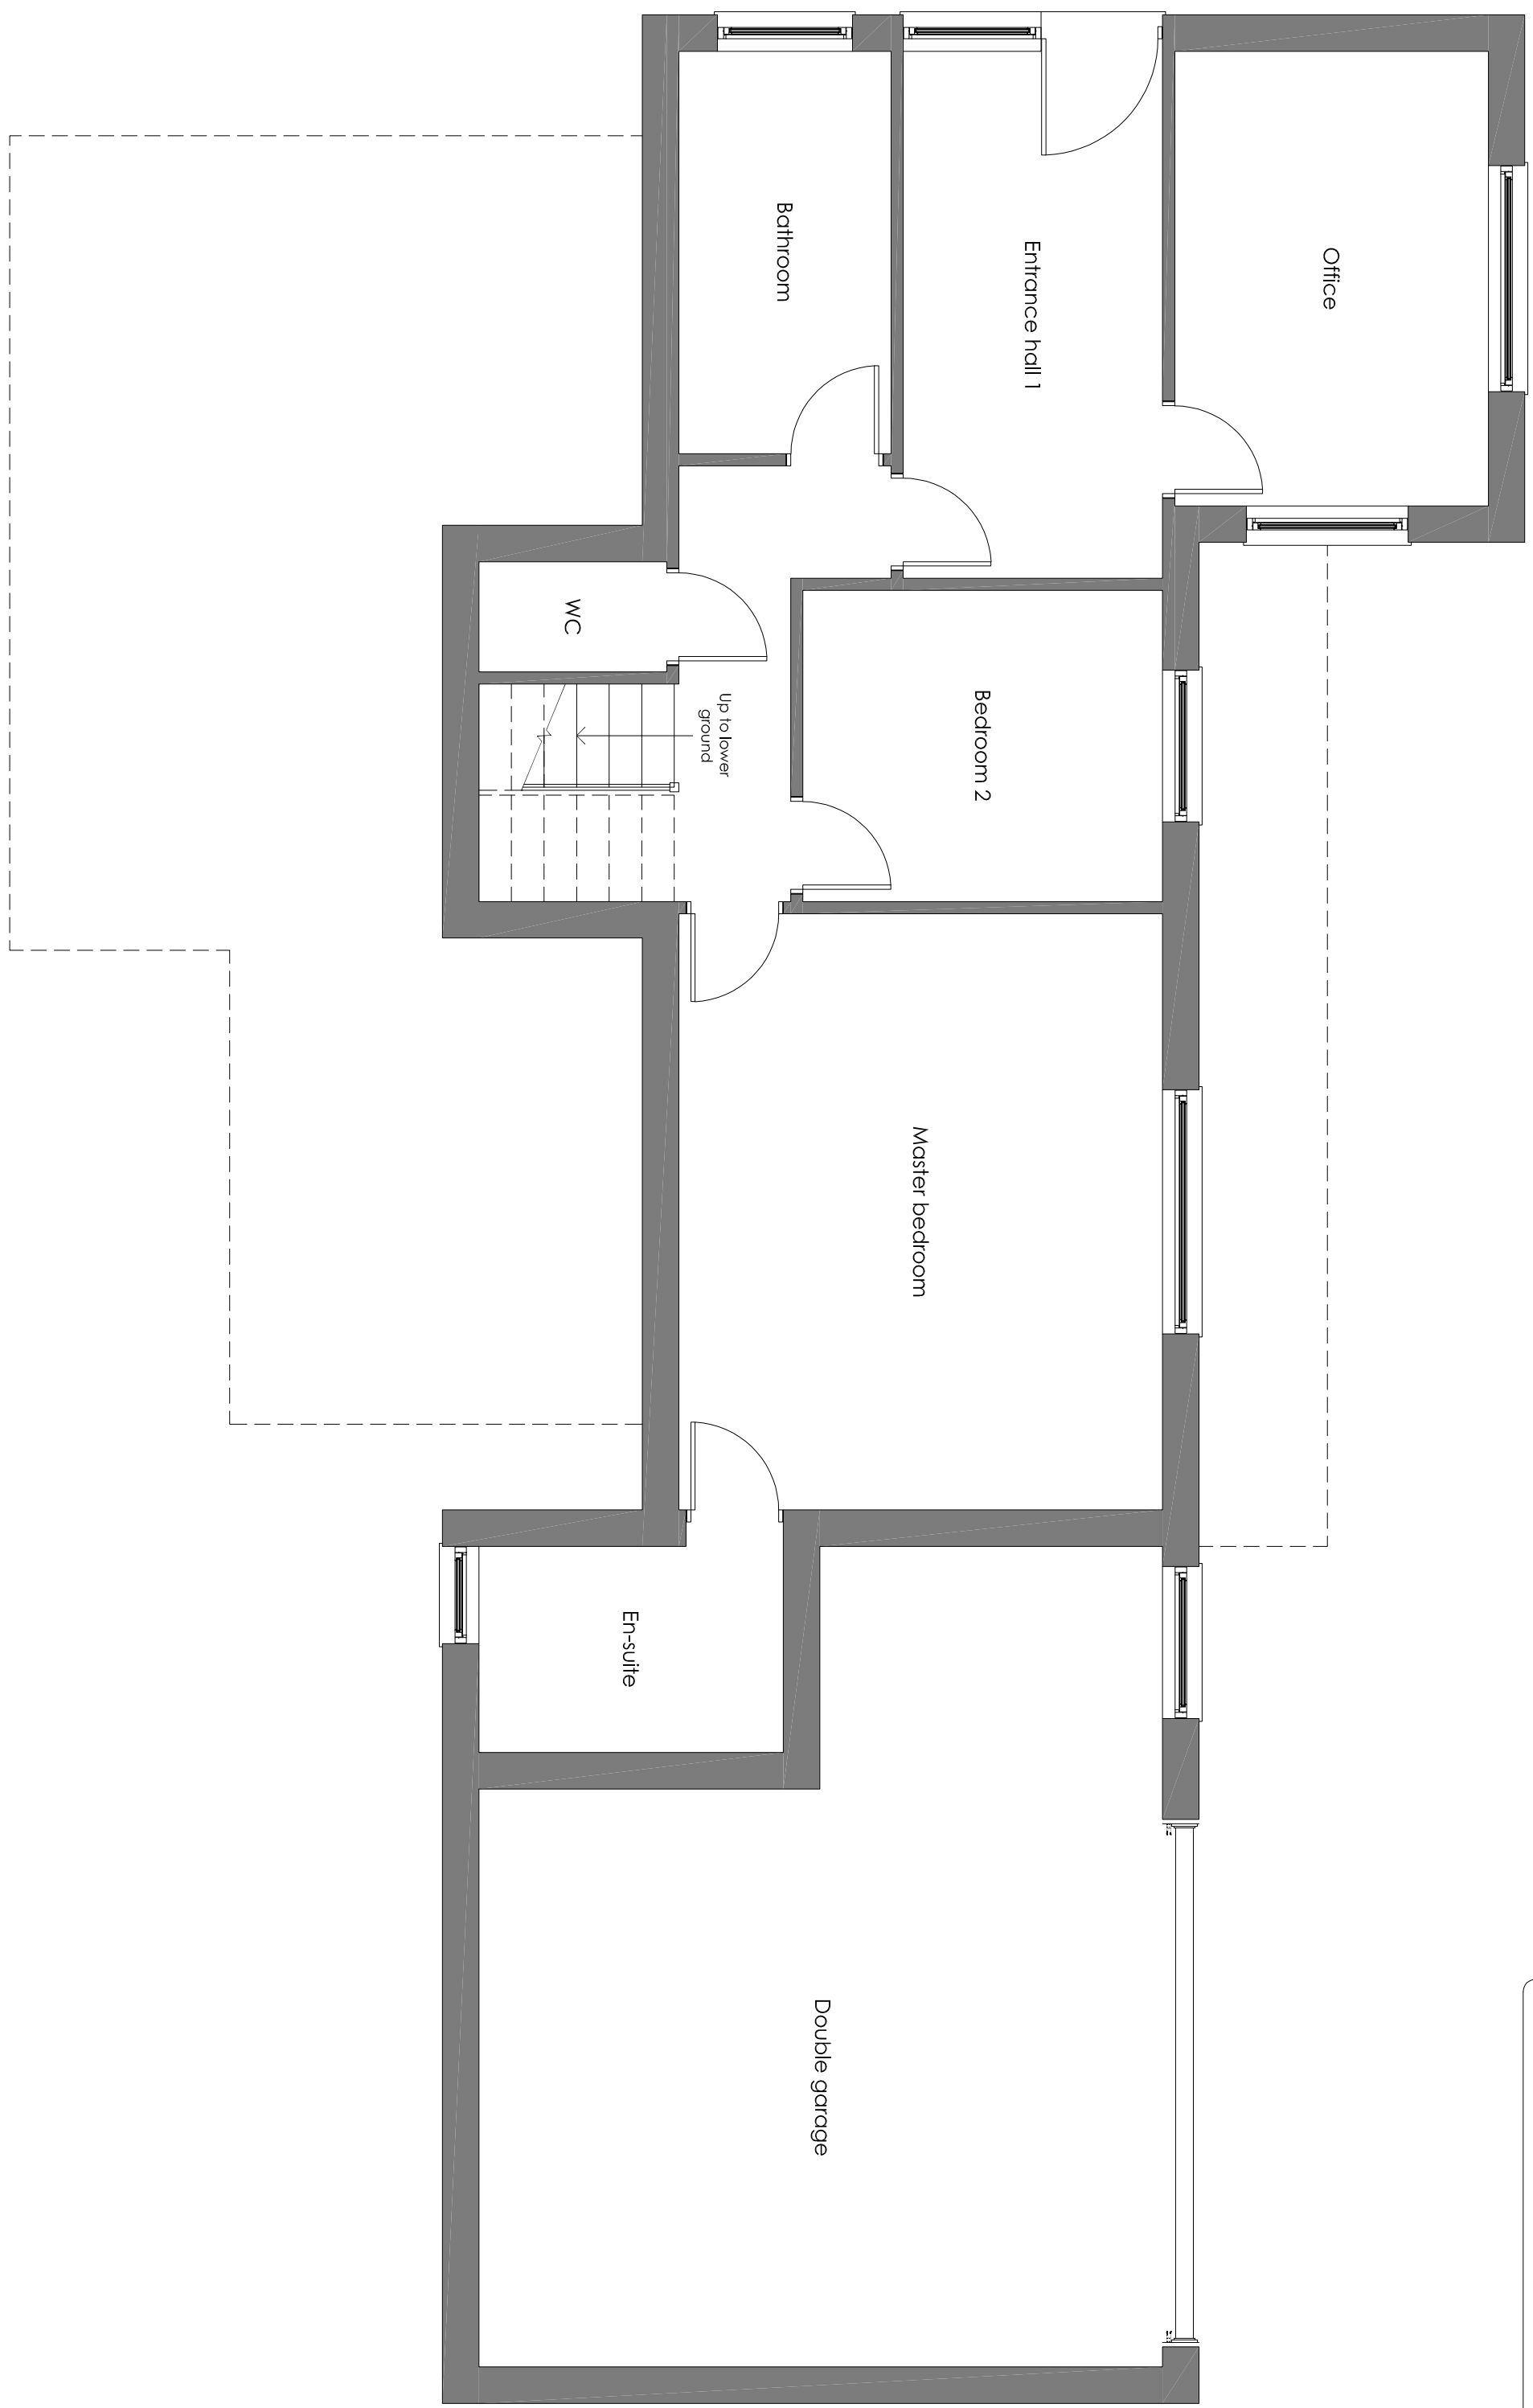

LOWER GROUND FLOOR PLAN - Existing

RETAINING WALL

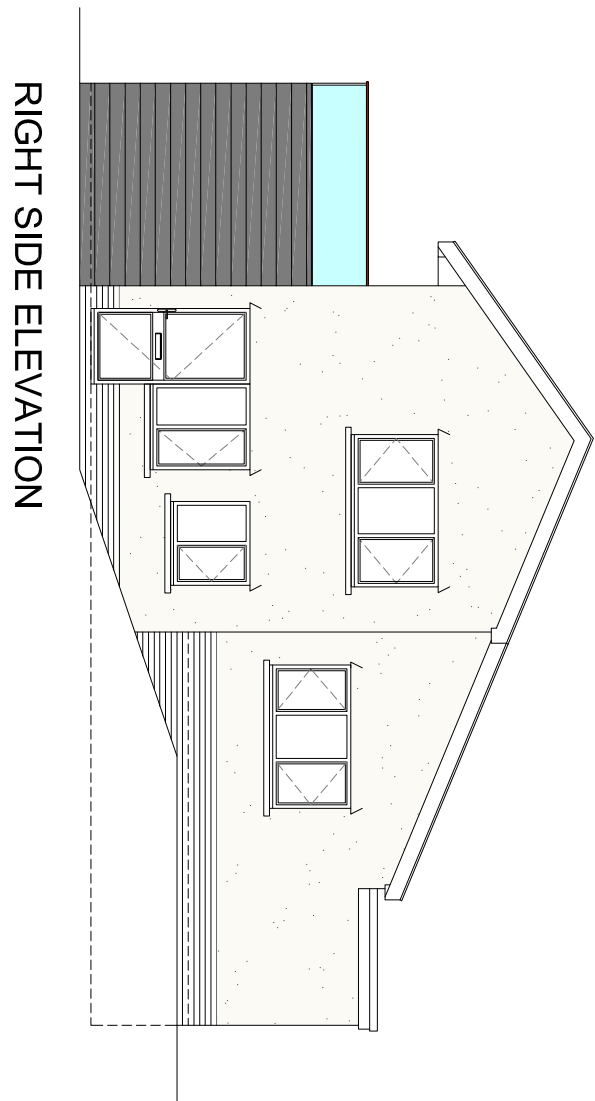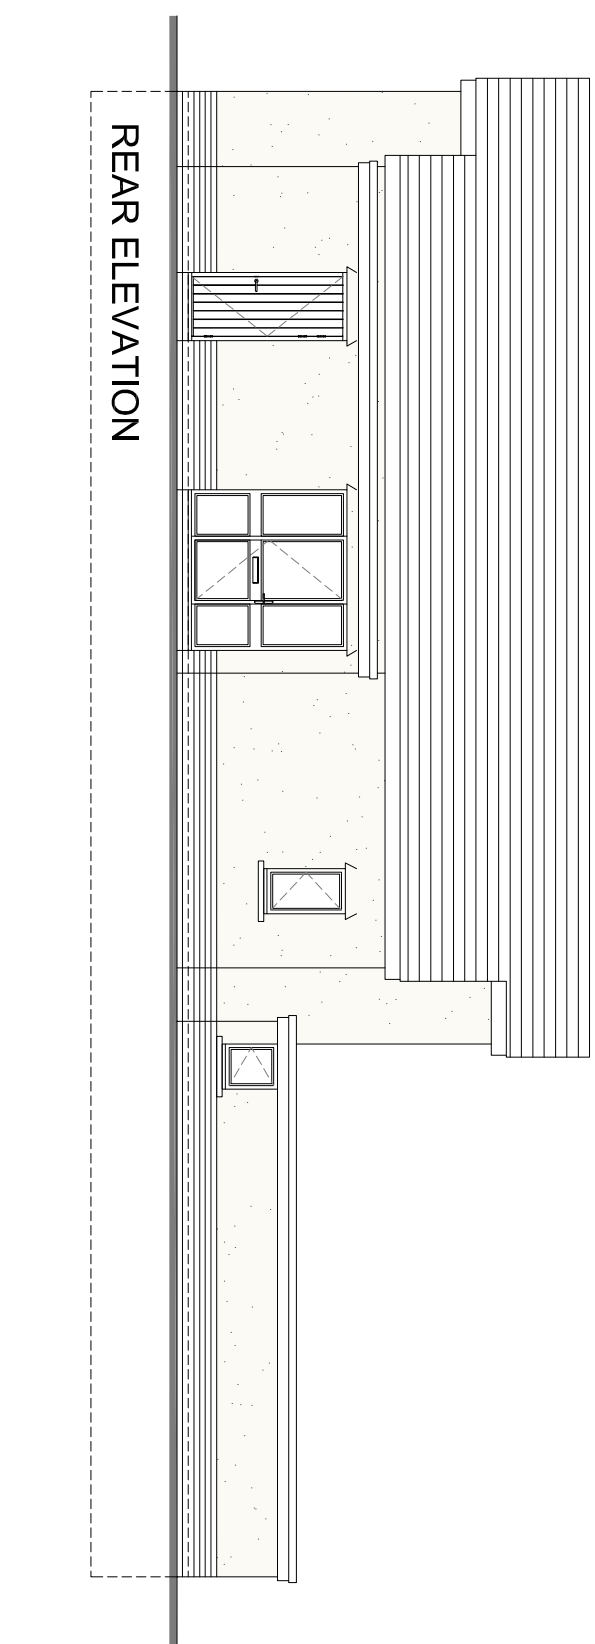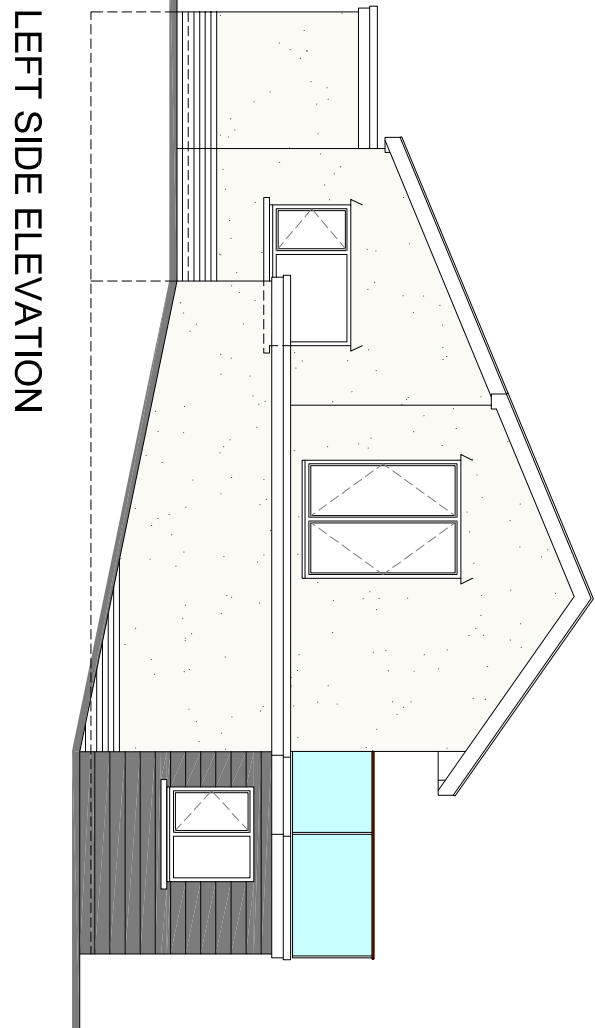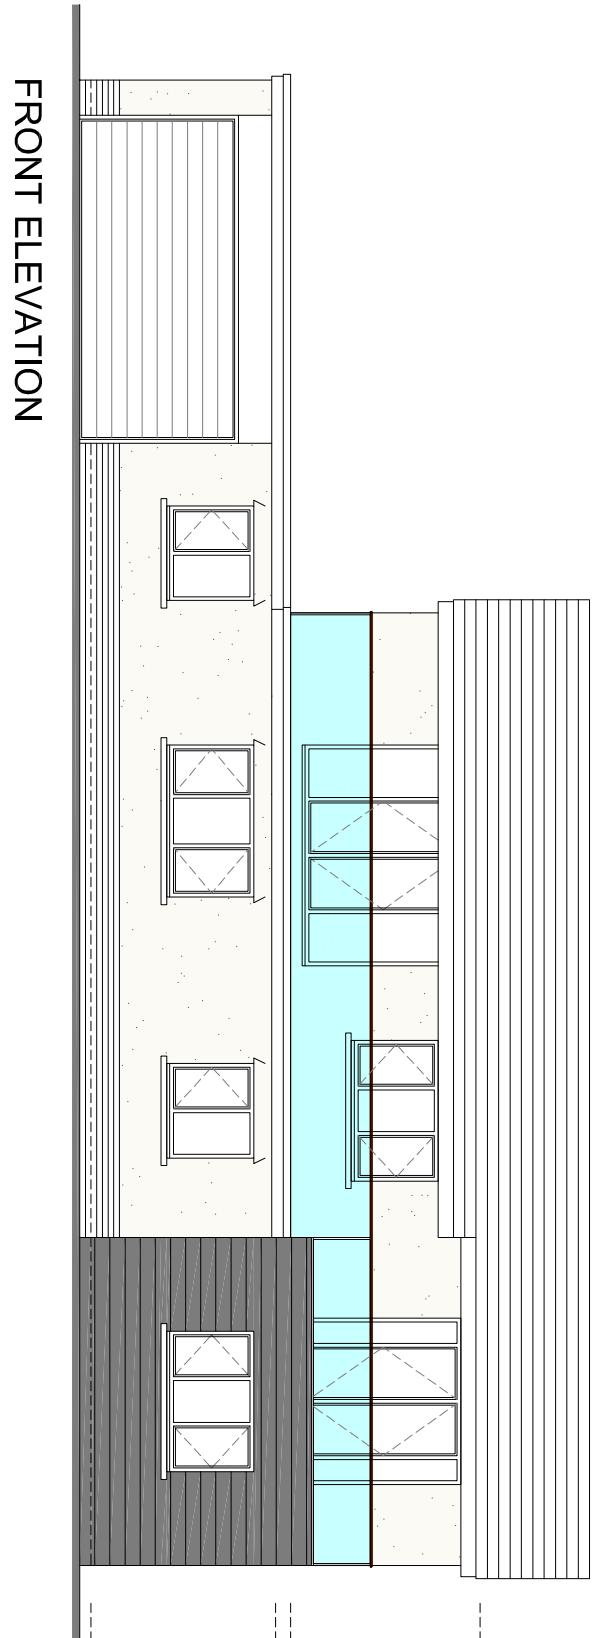

This drawing must not be scaled.
Figured dimensions given are levels to be used.
All dimensions given are structural to the designer.
ALL DIMENSIONS TO BE SITE CHECKED
PRIOR TO CONSTRUCTION
THIS DRAWING IS COPYRIGHT ©