
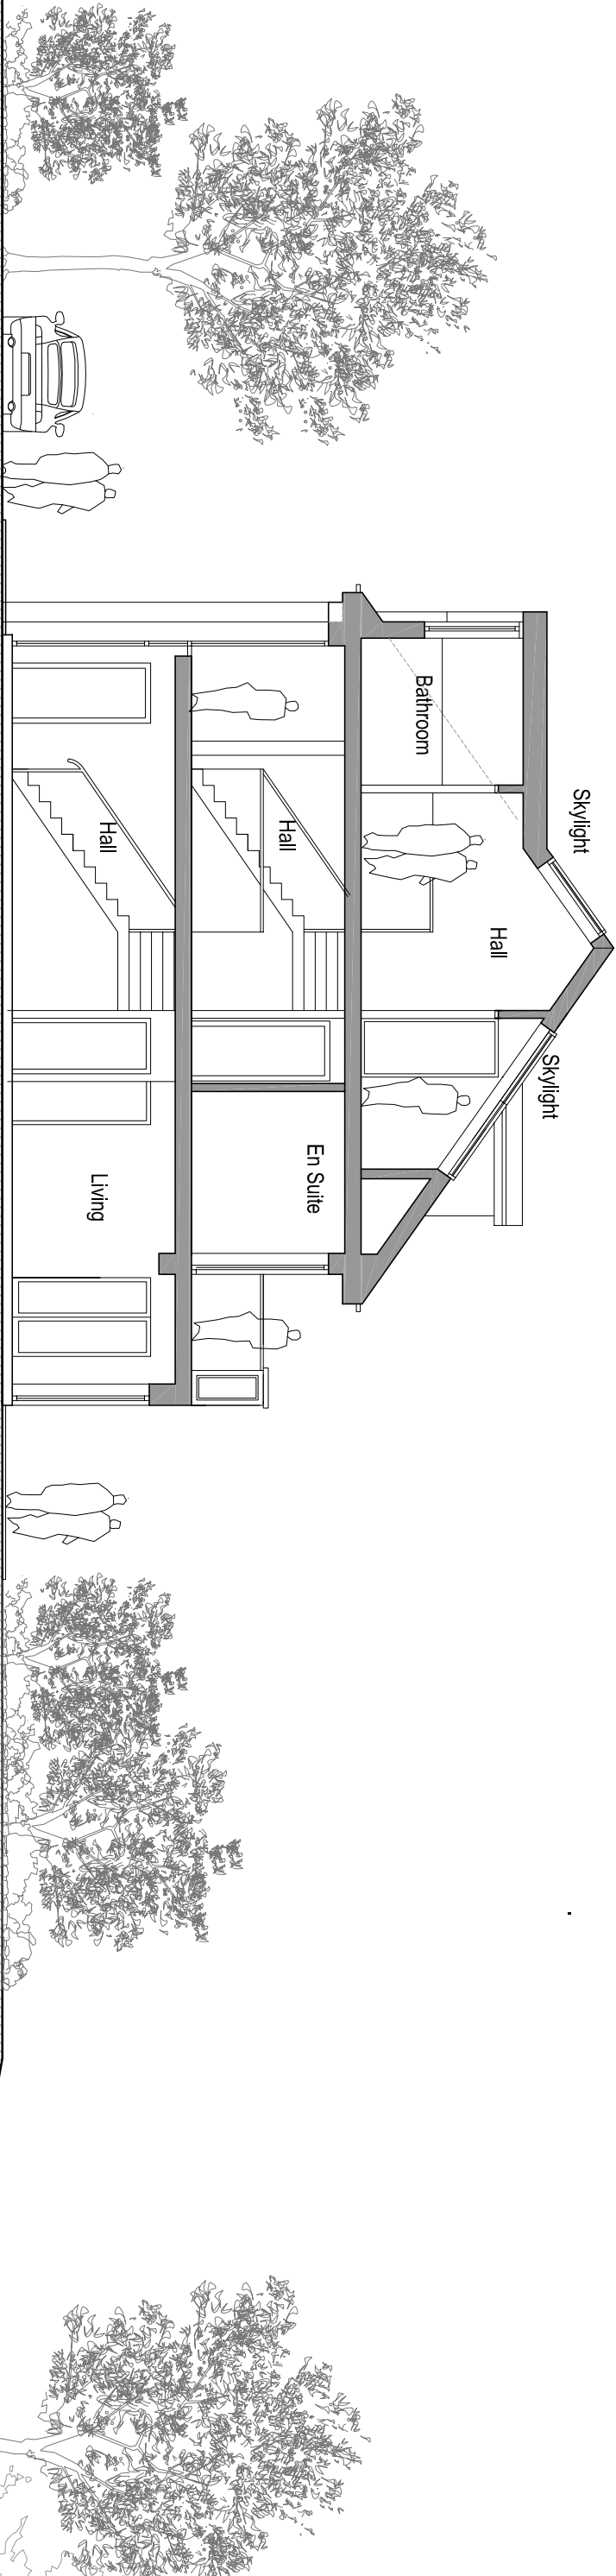


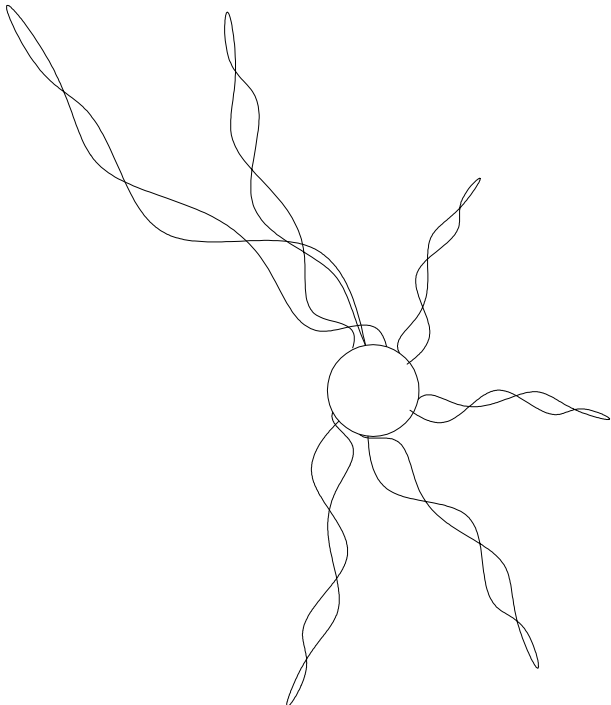

PROPOSED CROSS SECTION
SCALE 1:100

Designed by EL	Checked by EL	Date 08.20	File name X1	Dwg.N. P.05.A	Scale 1:100
MR&MRS R. FRAY PLOT 8 FOREST LODGE LANE CWMARFAN, PORT TALBOT SA13 2RX			PROPOSED CROSS SECTION		
ELIO LEO ARCHITECTURE 35A ALBERT ROAD PENARTH CF64 1BY T.02920710140 M.07866313243 design@elioarchitect.co.uk www.elioarchitect.co.uk Chartered Architect					