




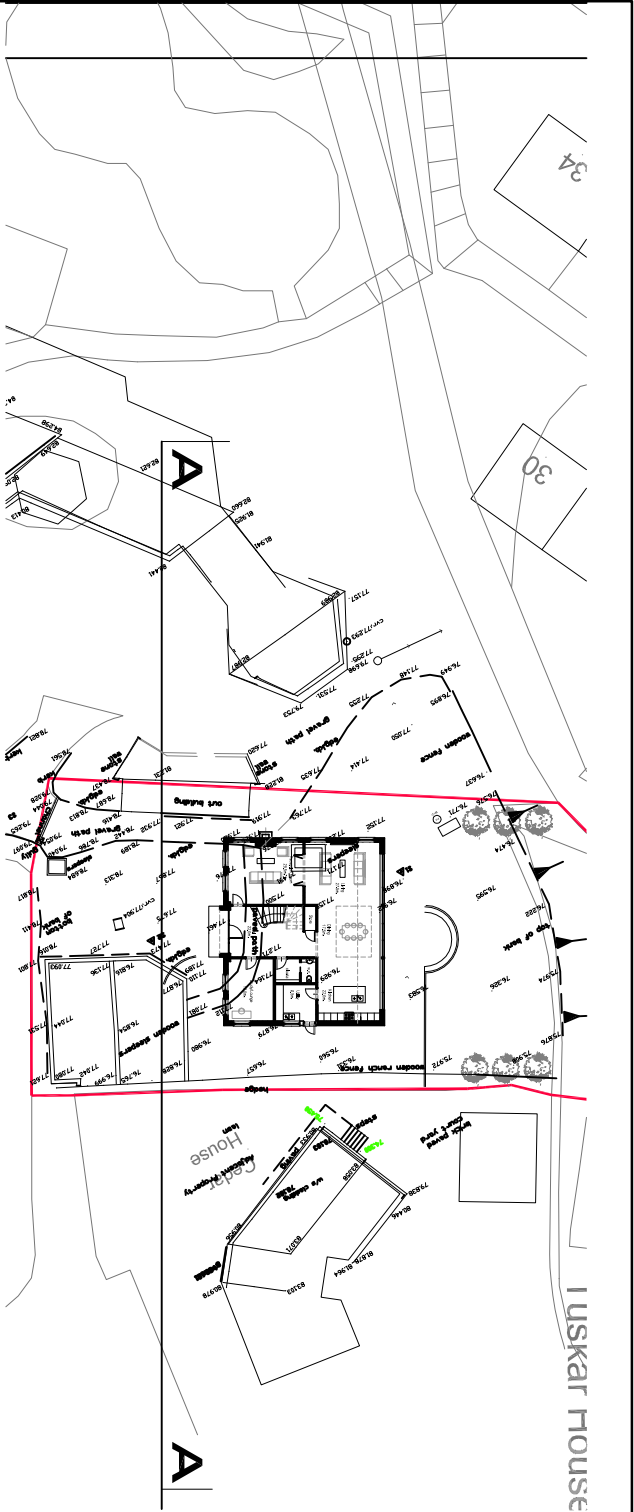

RevNo	Revision note	Date	Signature	Checked
-------	---------------	------	-----------	---------

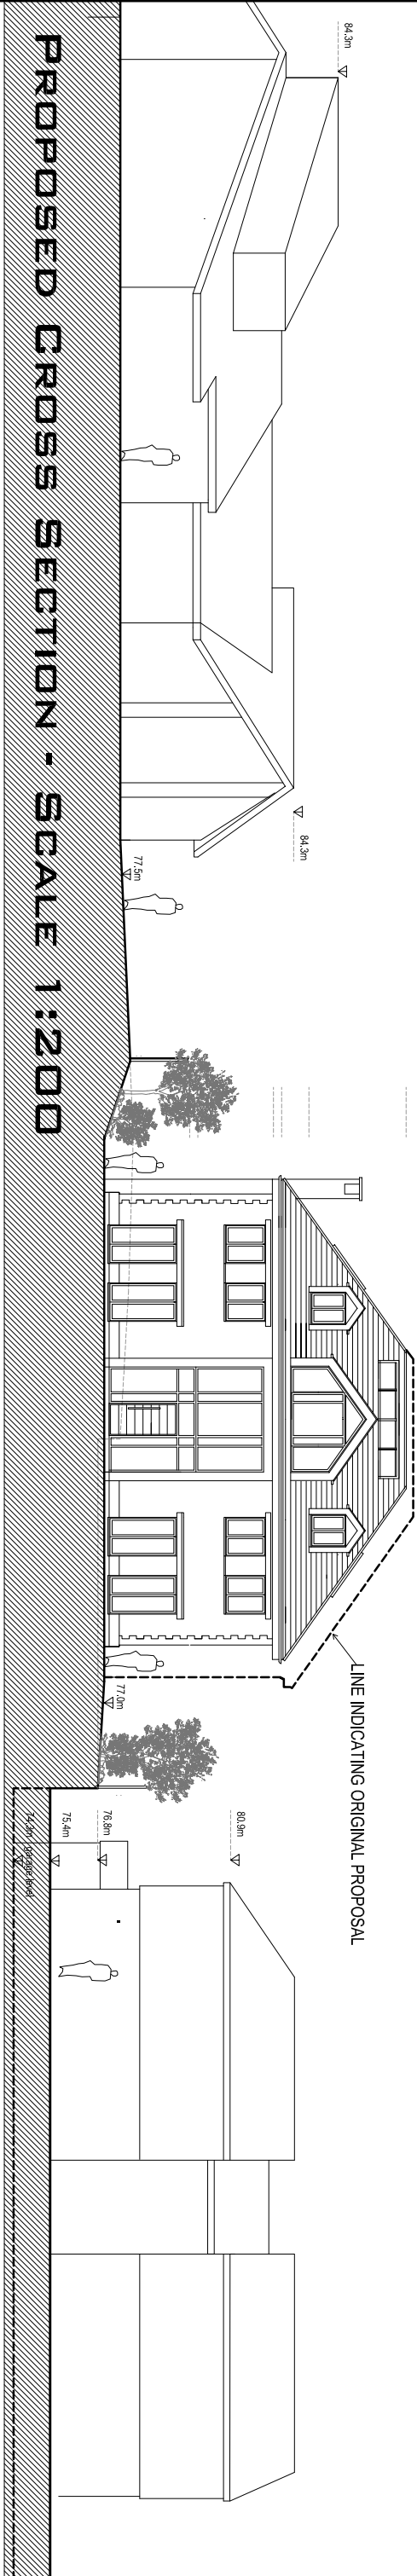

PROPOSED CROSS SECTION - SCALE 1:200

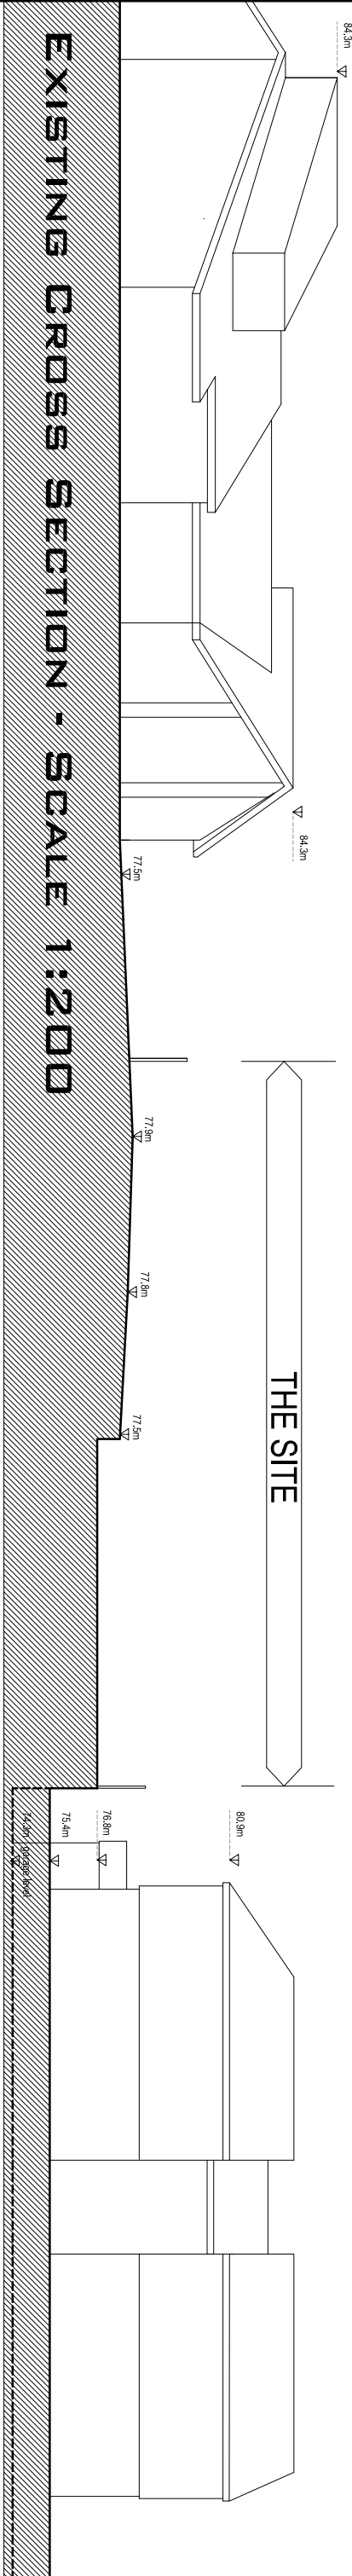

EXISTING CROSS SECTION - SCALE 1:200

Designed by EL	Checked by EL	Date 10.20	File name X1	Dwg.N. P.200	Scale 1:200
MR&MRS R. FRAY			PROPOSED SITE CROSS SECTIONS		
PLOT 8 FOREST LODGE LANE CWMARFAN, PORT TALBOT SA13 2RX			ELIO LEO ARCHITECTURE 35A ALBERT ROAD PENARTH CF64 1BY T.02920710140 M.07866313243 design@elioleoarchitect.co.uk www.elioleoarchitect.co.uk Chartered Architect		