


Notes:

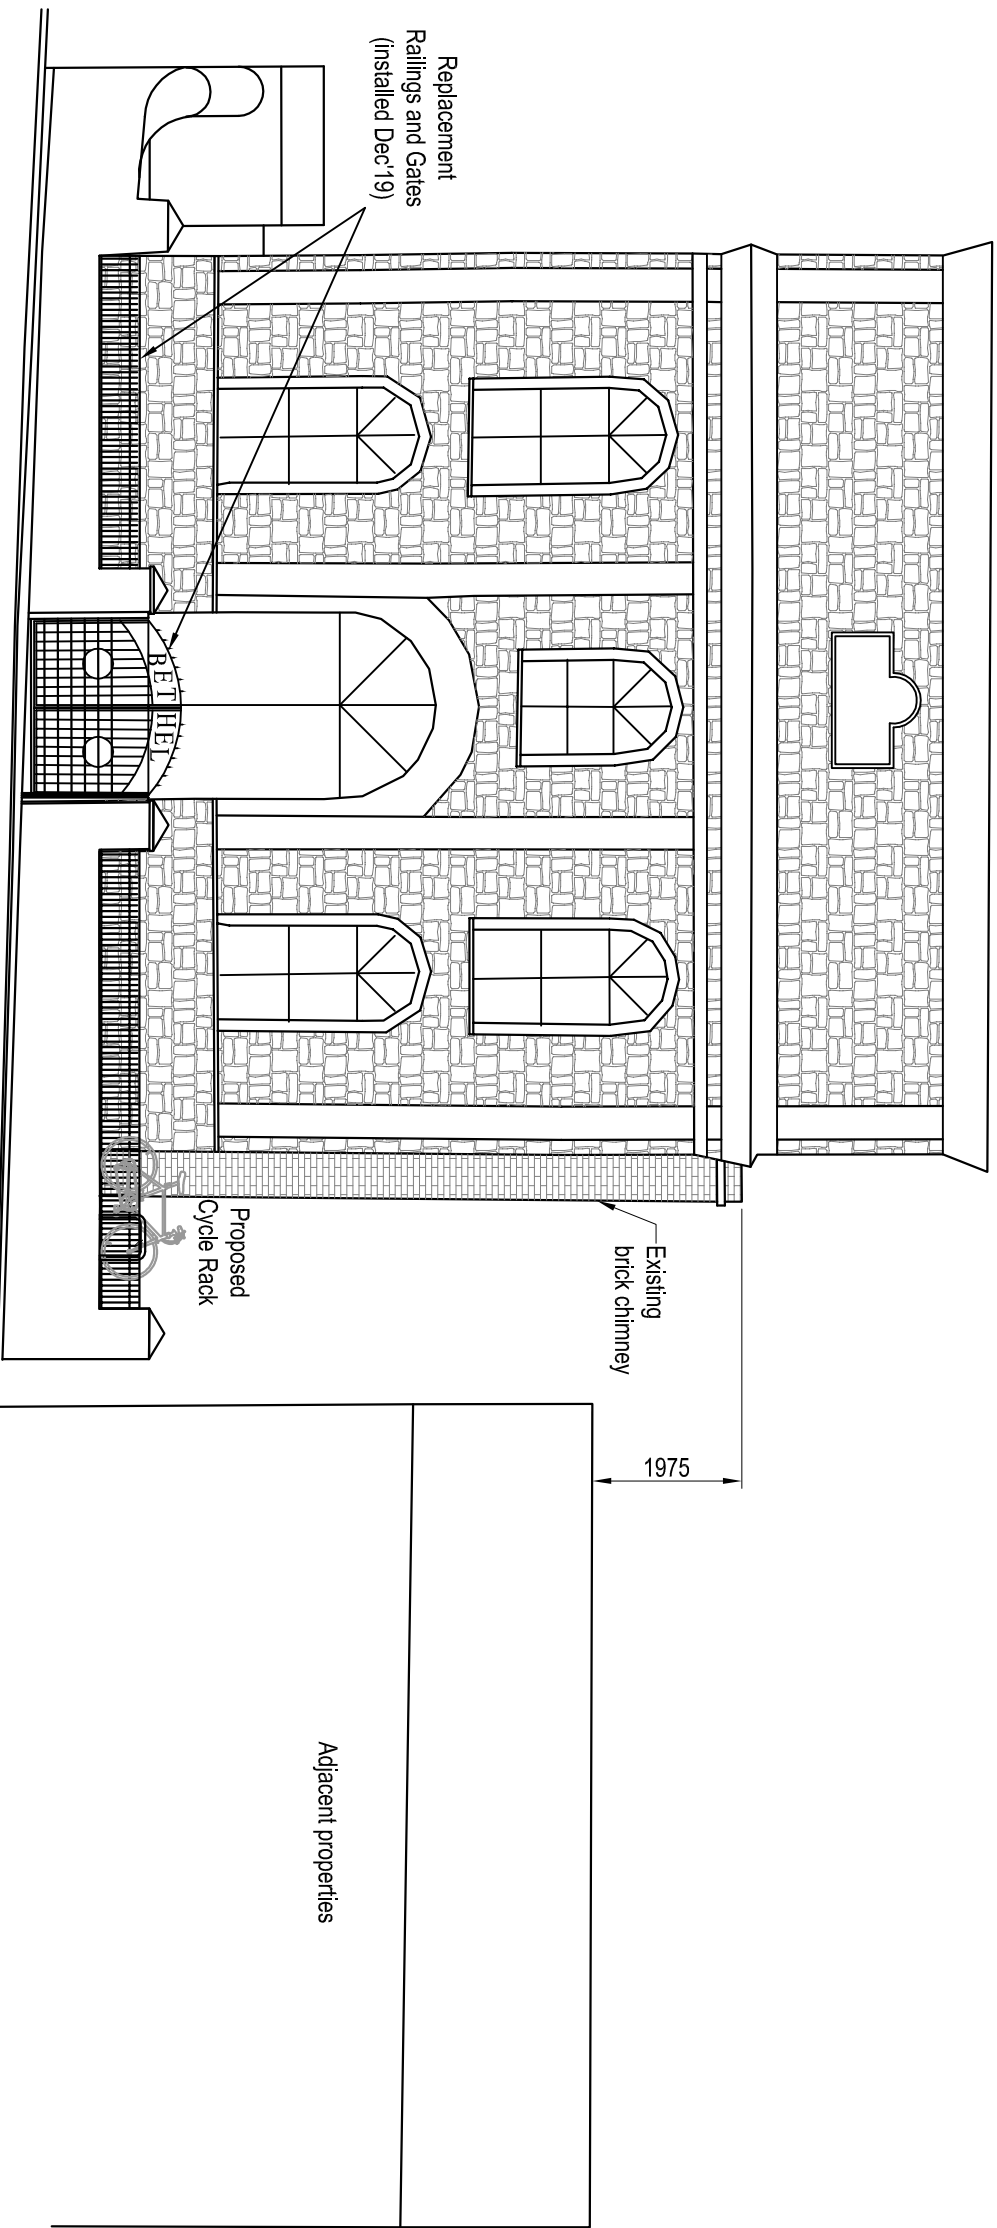

EXISTING FRONT (EAST) ELEVATION



EXISTING SIDE (SOUTH) ELEVATION

A3	Bike shelter removed.	01/11/20
A2	Gate and railings added.	18/10/20
A1	Bike shelter added.	23/09/20
Revision	Description	Date

Drawing Status
REPORT

Thomas Davies Associates Ltd.

16A Nicholl Street, Swansea SA1 4HE

Tel: 01792 465889

Thomas Davies Ltd

AssocClaremont

02022019

Project			Bethel Chapel, Pontnydyfen, Neath Port Talbot		
Title			Existing Elevations		
Designed by		Drawn by	Checked by		
LT		WJD	LT		
Drawing Number		Revision	Scale		
PB-001		A3	1:100 @ A3		
		Date			
		02/02/2019			