



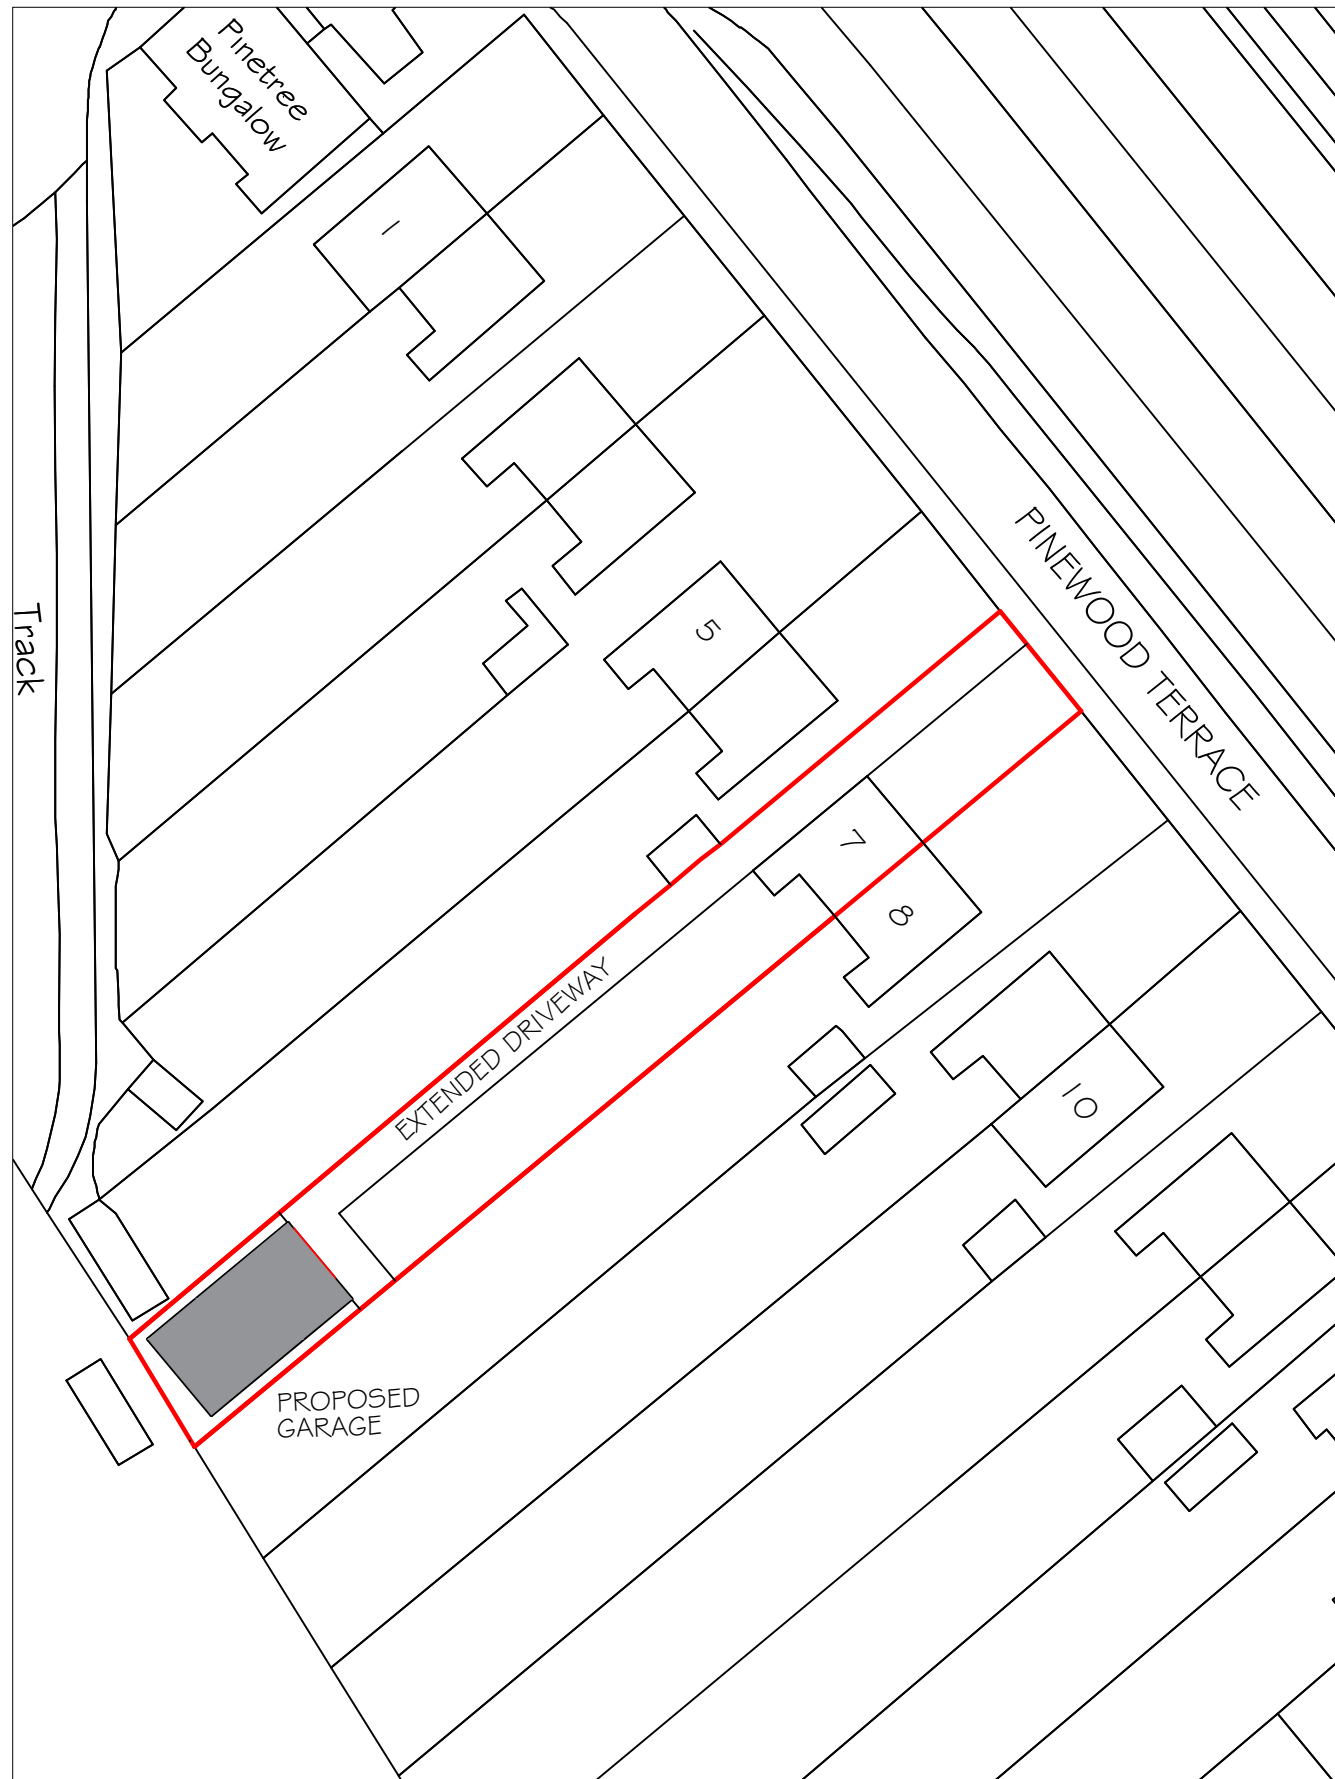

BLOCK PLAN 1:500

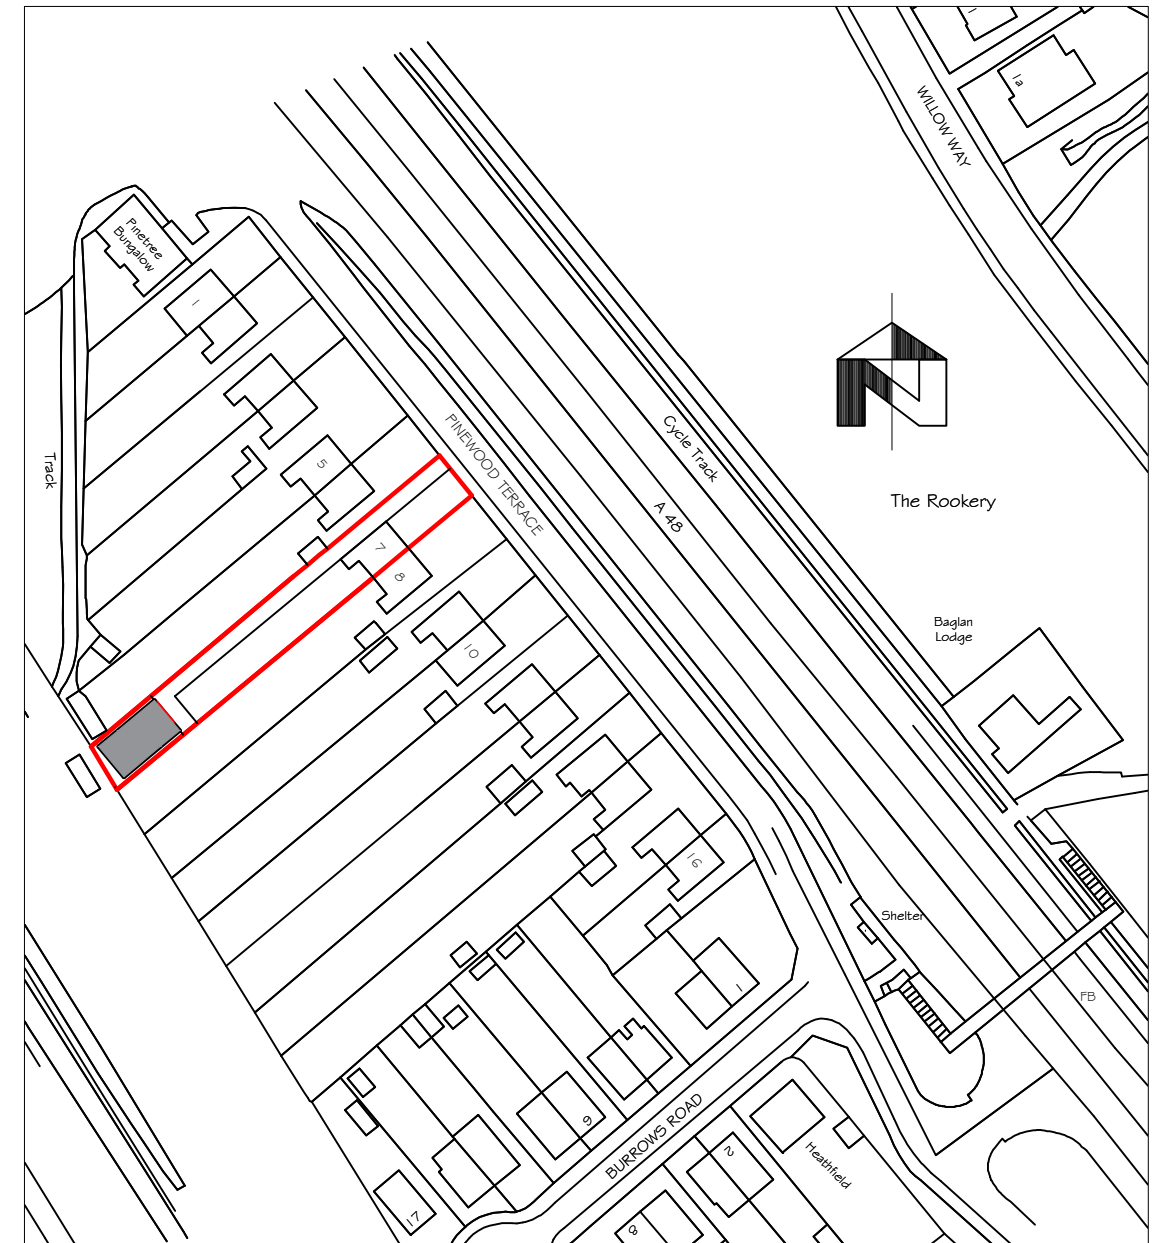

PETER JONES TALBOT DESIGN SERVICES mobile: 07817538014 email: jonespeter177@gmail.com	project title proposed detached garage 7 Pinewood Terrace Baglan PT	drawing title location and block plan	date November 2020	scale 1:100
			drawing No 7PT- 01	