


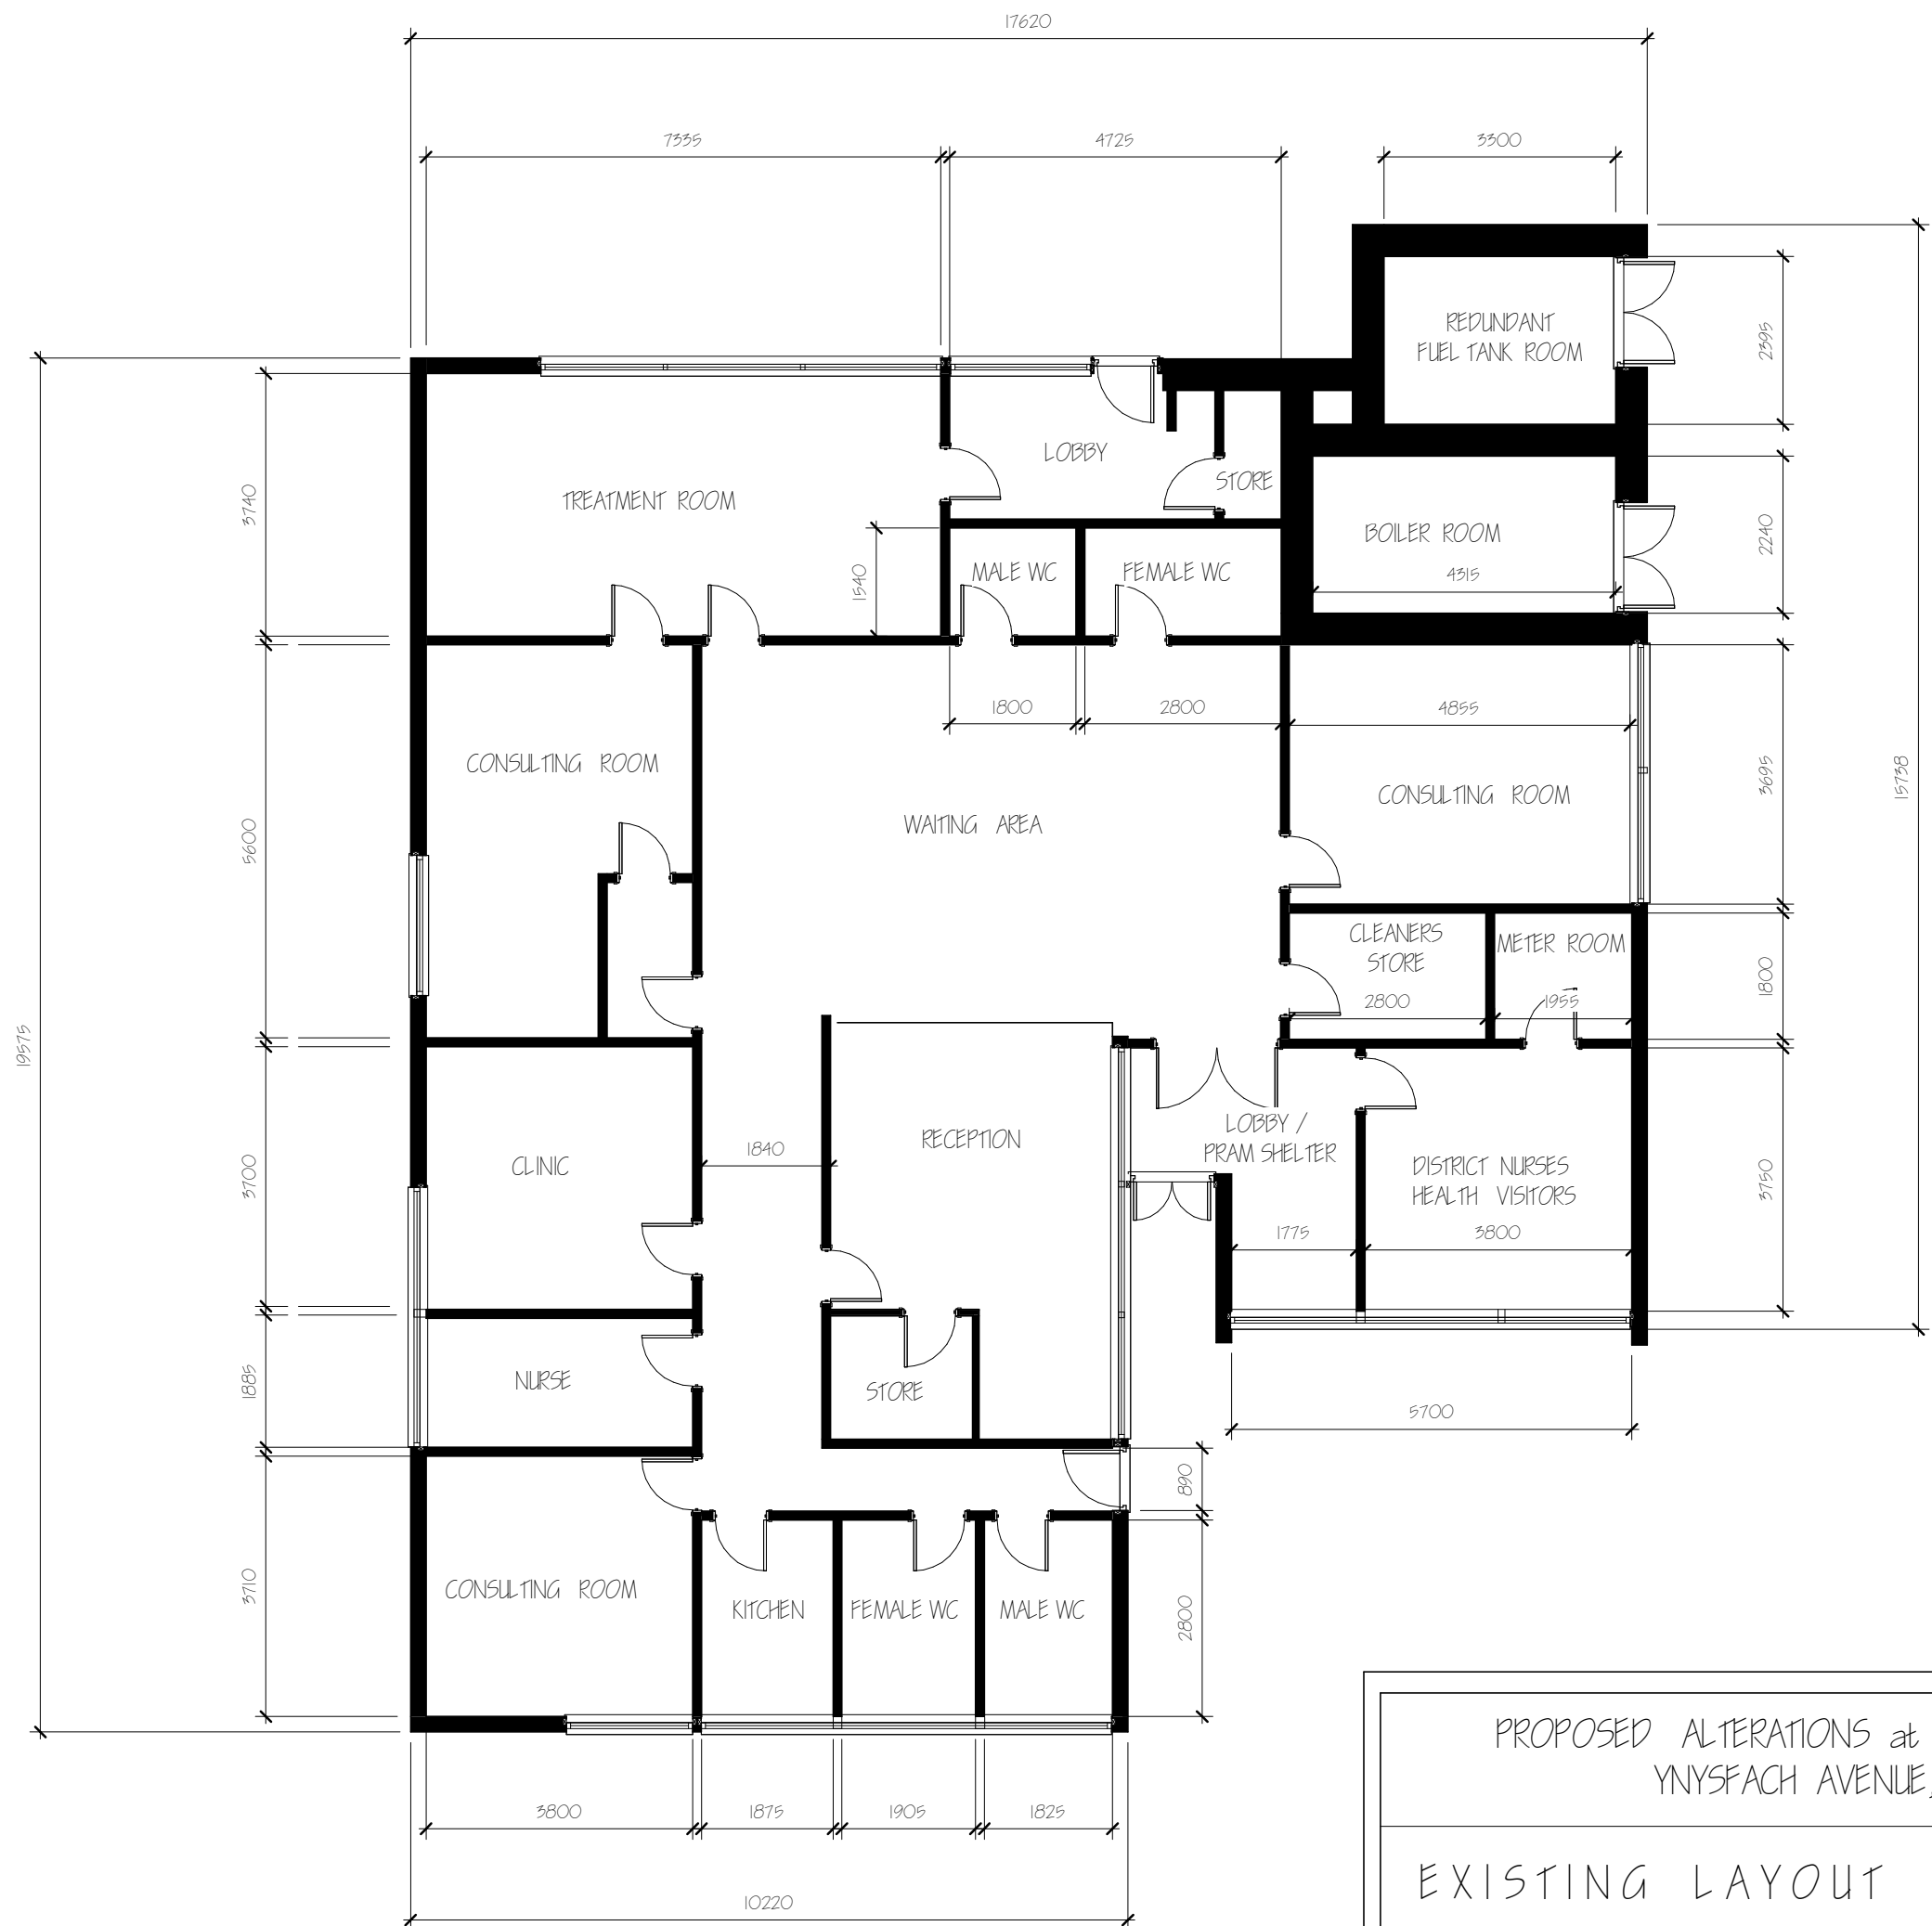

PROPOSED ALTERATIONS at THE FORMER DOCTORS SURGERY,
YNYSFACH AVENUE, RESOLVEN, SWANSEA

EXISTING LAYOUT

Date 05.11.2020
Scale 1 : 100
Drawn DG

Dwg No
20.18/1

REV