
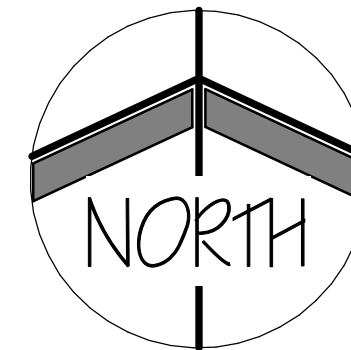


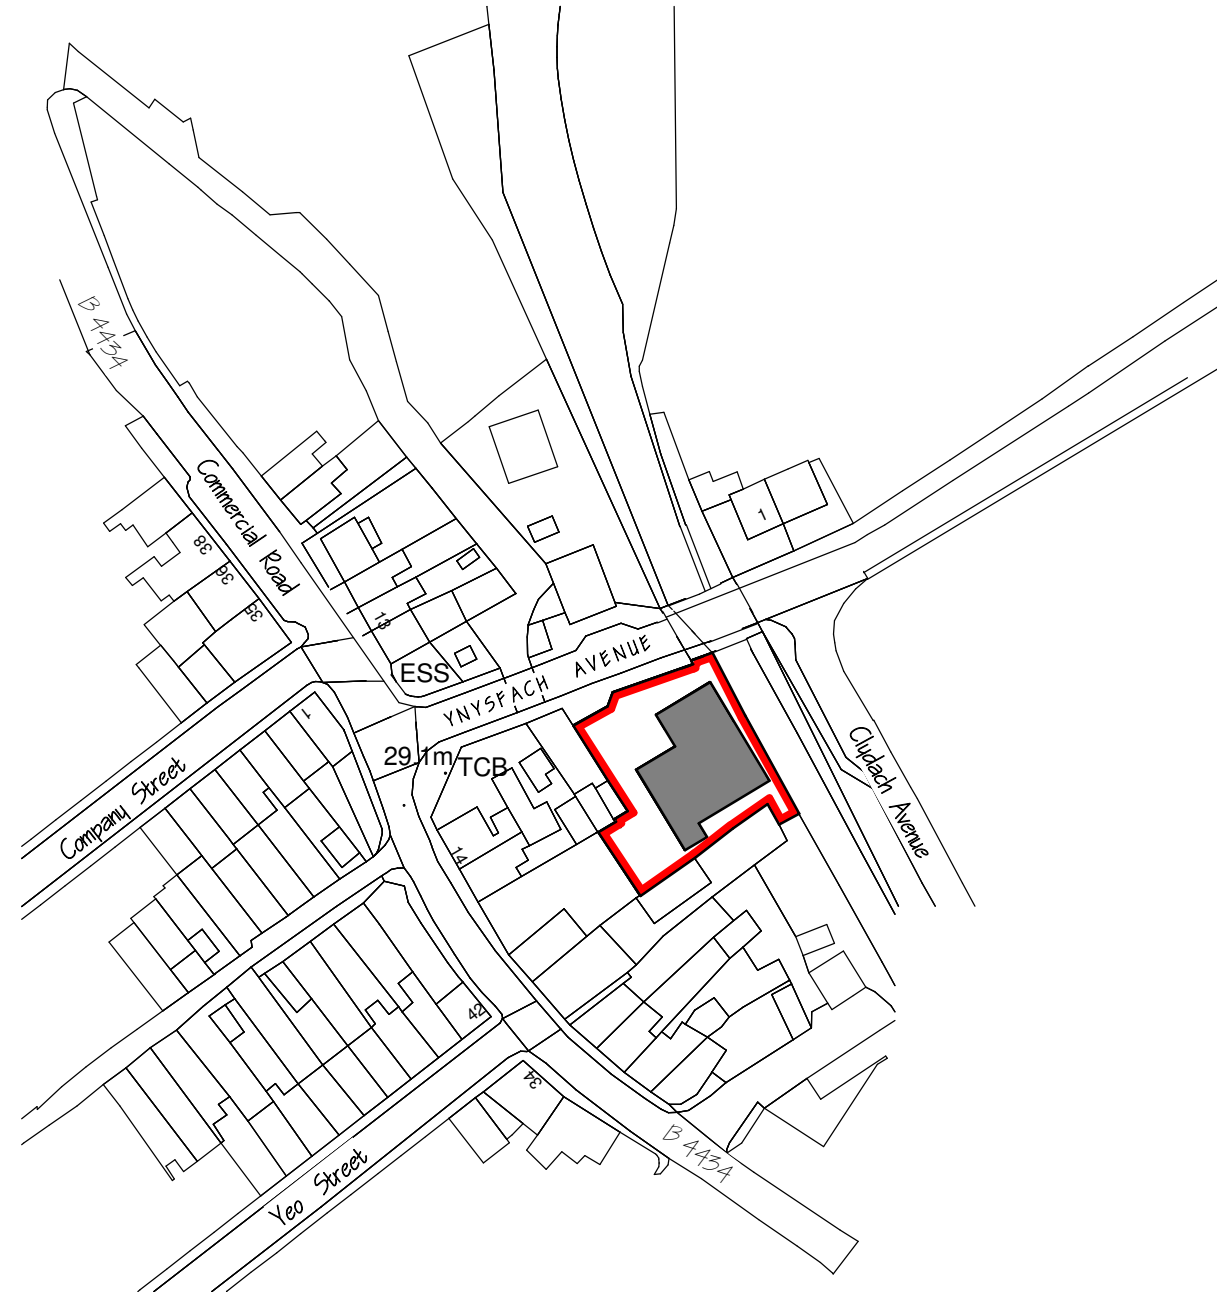

PROPOSED ALTERATIONS at THE FORMER DOCTORS
SURGERY, YNYSFACH AVENUE, RESOLVEN, SWANSEA

LOCATION PLAN

Date 06.11.2020
Scale 1 : 1250
Drawn DG

Dwg No/0

20.18/

REV