


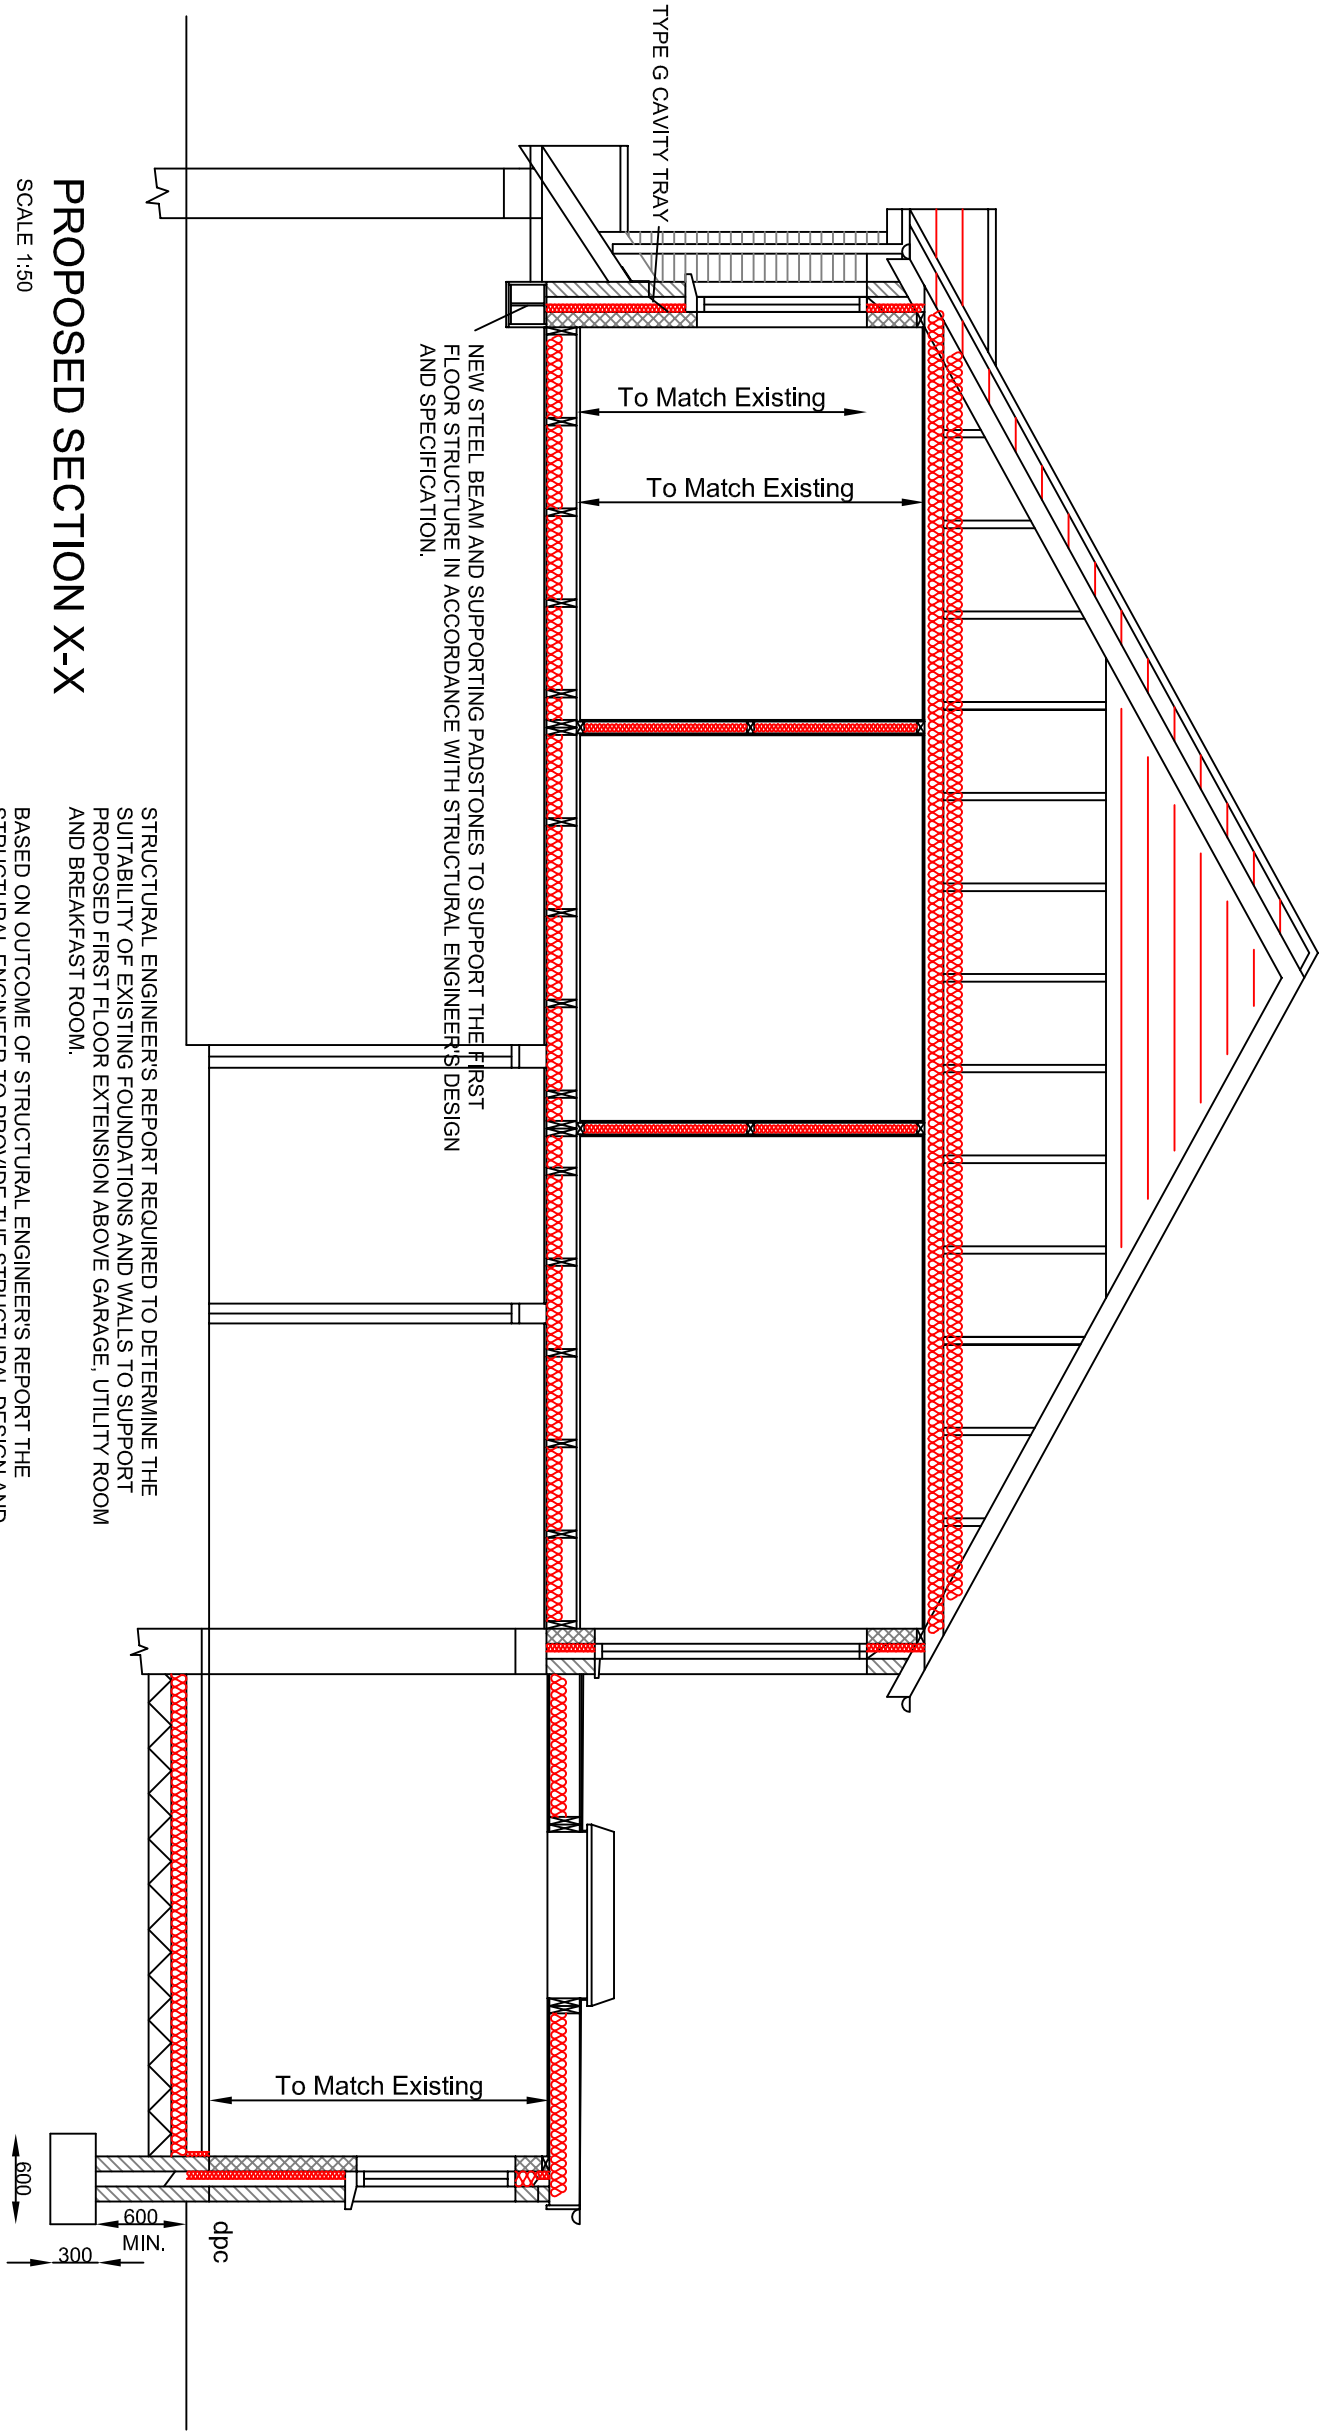

PROPOSED SECTION X-X

SCALE 1:50

STRUCTURAL ENGINEER'S REPORT REQUIRED TO DETERMINE THE SUITABILITY OF EXISTING FOUNDATIONS AND WALLS TO SUPPORT PROPOSED FIRST FLOOR EXTENSION ABOVE GARAGE, UTILITY ROOM AND BREAKFAST ROOM.

BASED ON OUTCOME OF STRUCTURAL ENGINEER'S REPORT THE STRUCTURAL ENGINEER TO PROVIDE THE STRUCTURAL DESIGN AND SPECIFICATION FOR THE FIRST FLOOR EXTENSION AND ANY WORKS TO EXISTING STRUCTURE FOR NECESSARY SUPPORT.