


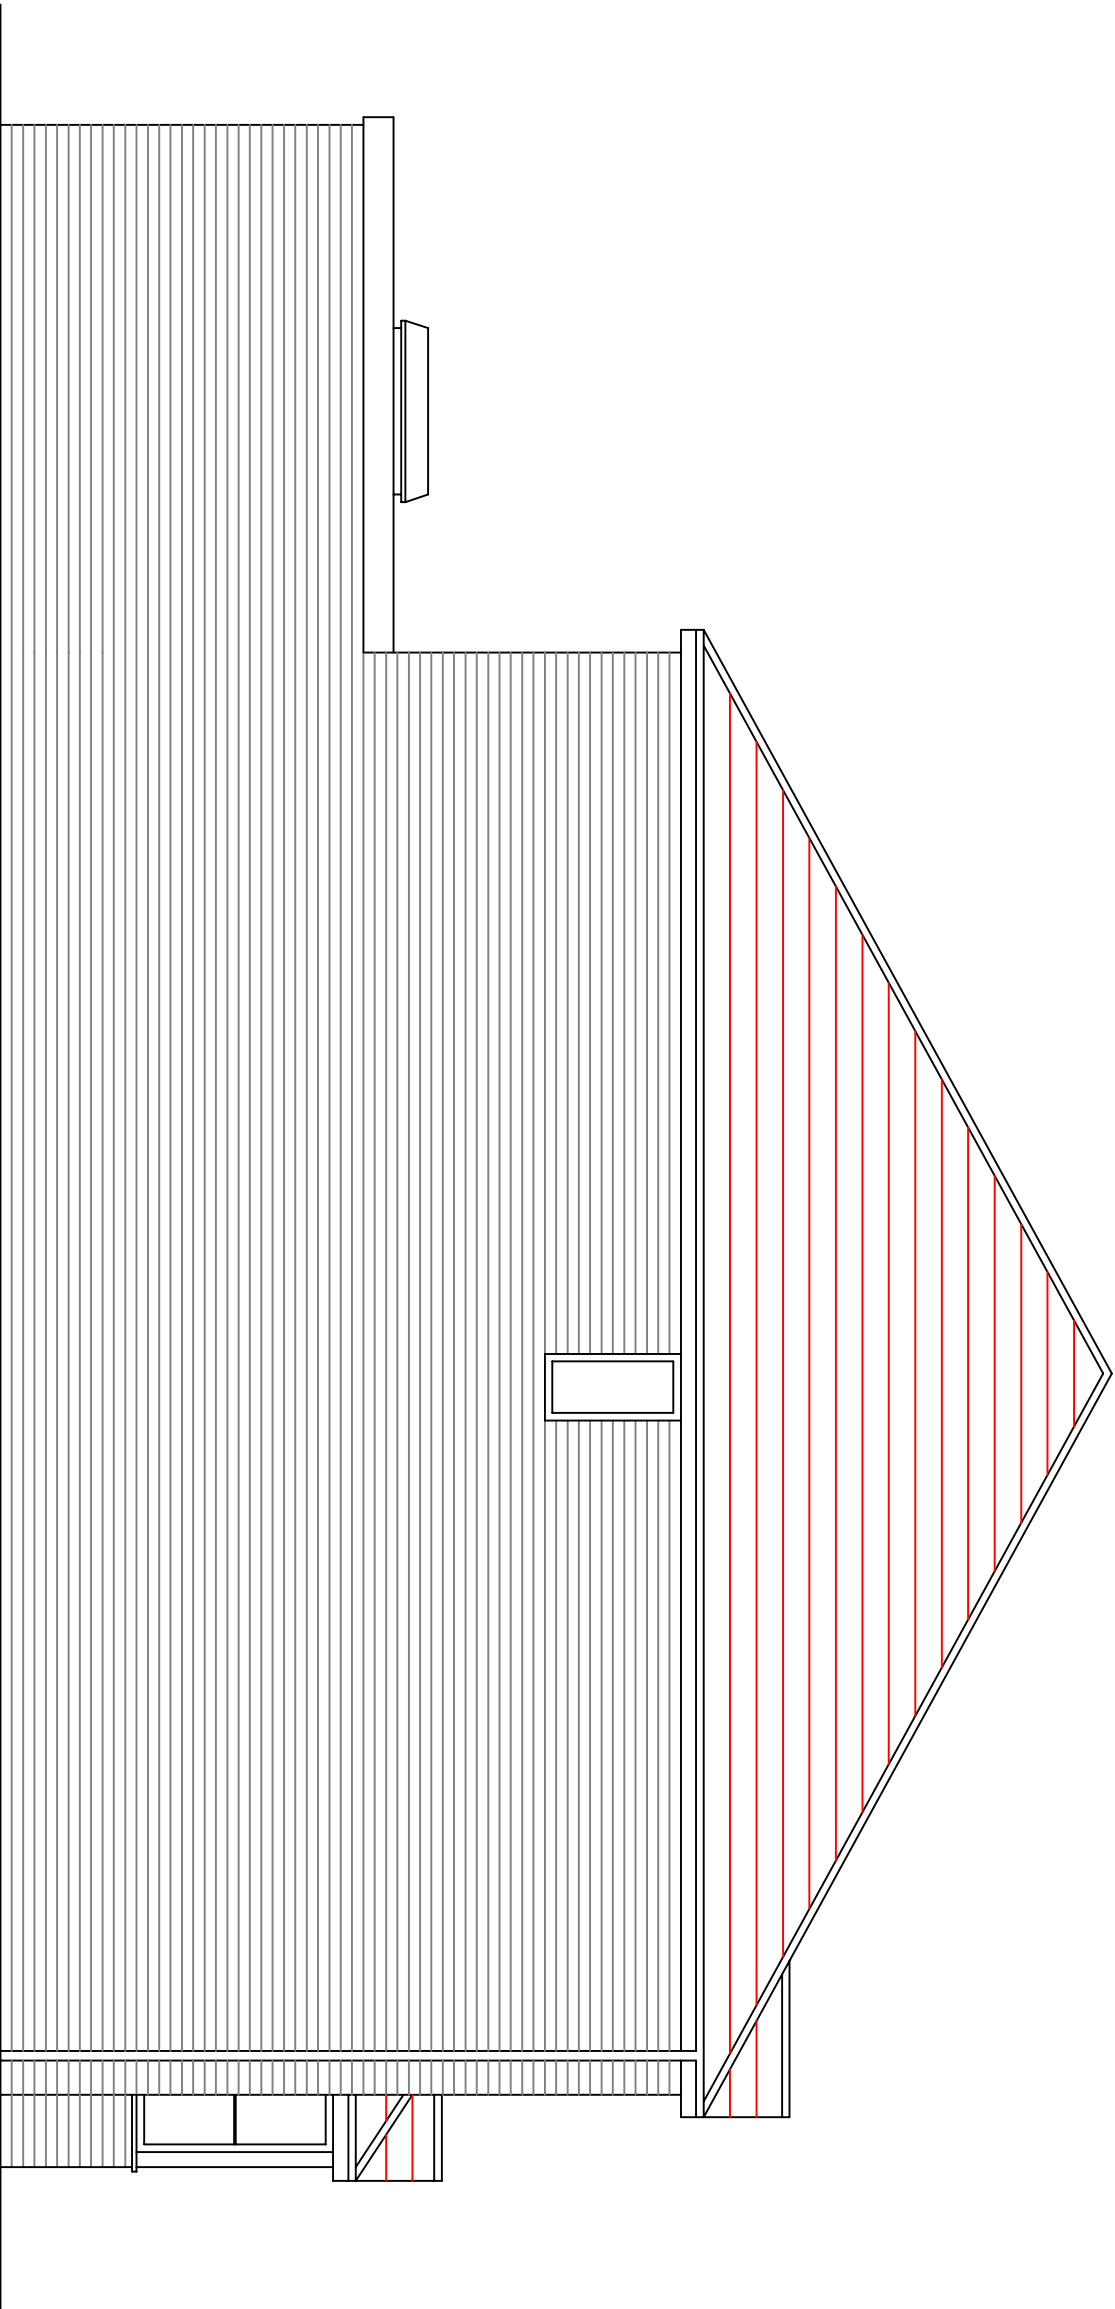

PROPOSED SIDE ELEVATION

SCALE 1:50

FINISHES
ROOF (PITCHED): BROWN CONCRETE ROOF TILE COVERING, COLOUR
AND STYLE TO MATCH EXISTING ROOF COVERING
ROOF (FLAT): GREY FELT

WALLS: FACE BRICKWORK TO MATCH EXISTING

WINDOWS & DOORS: WHITE UPVC TO MATCH EXISTING

RAINFALL GOODS AND FASCIA: WHITE FASCIA UPVC TO MATCH EXISTING
BLACK RAINWATER GUTTERS AND DOWNPIPES TO MATCH EXISTING