


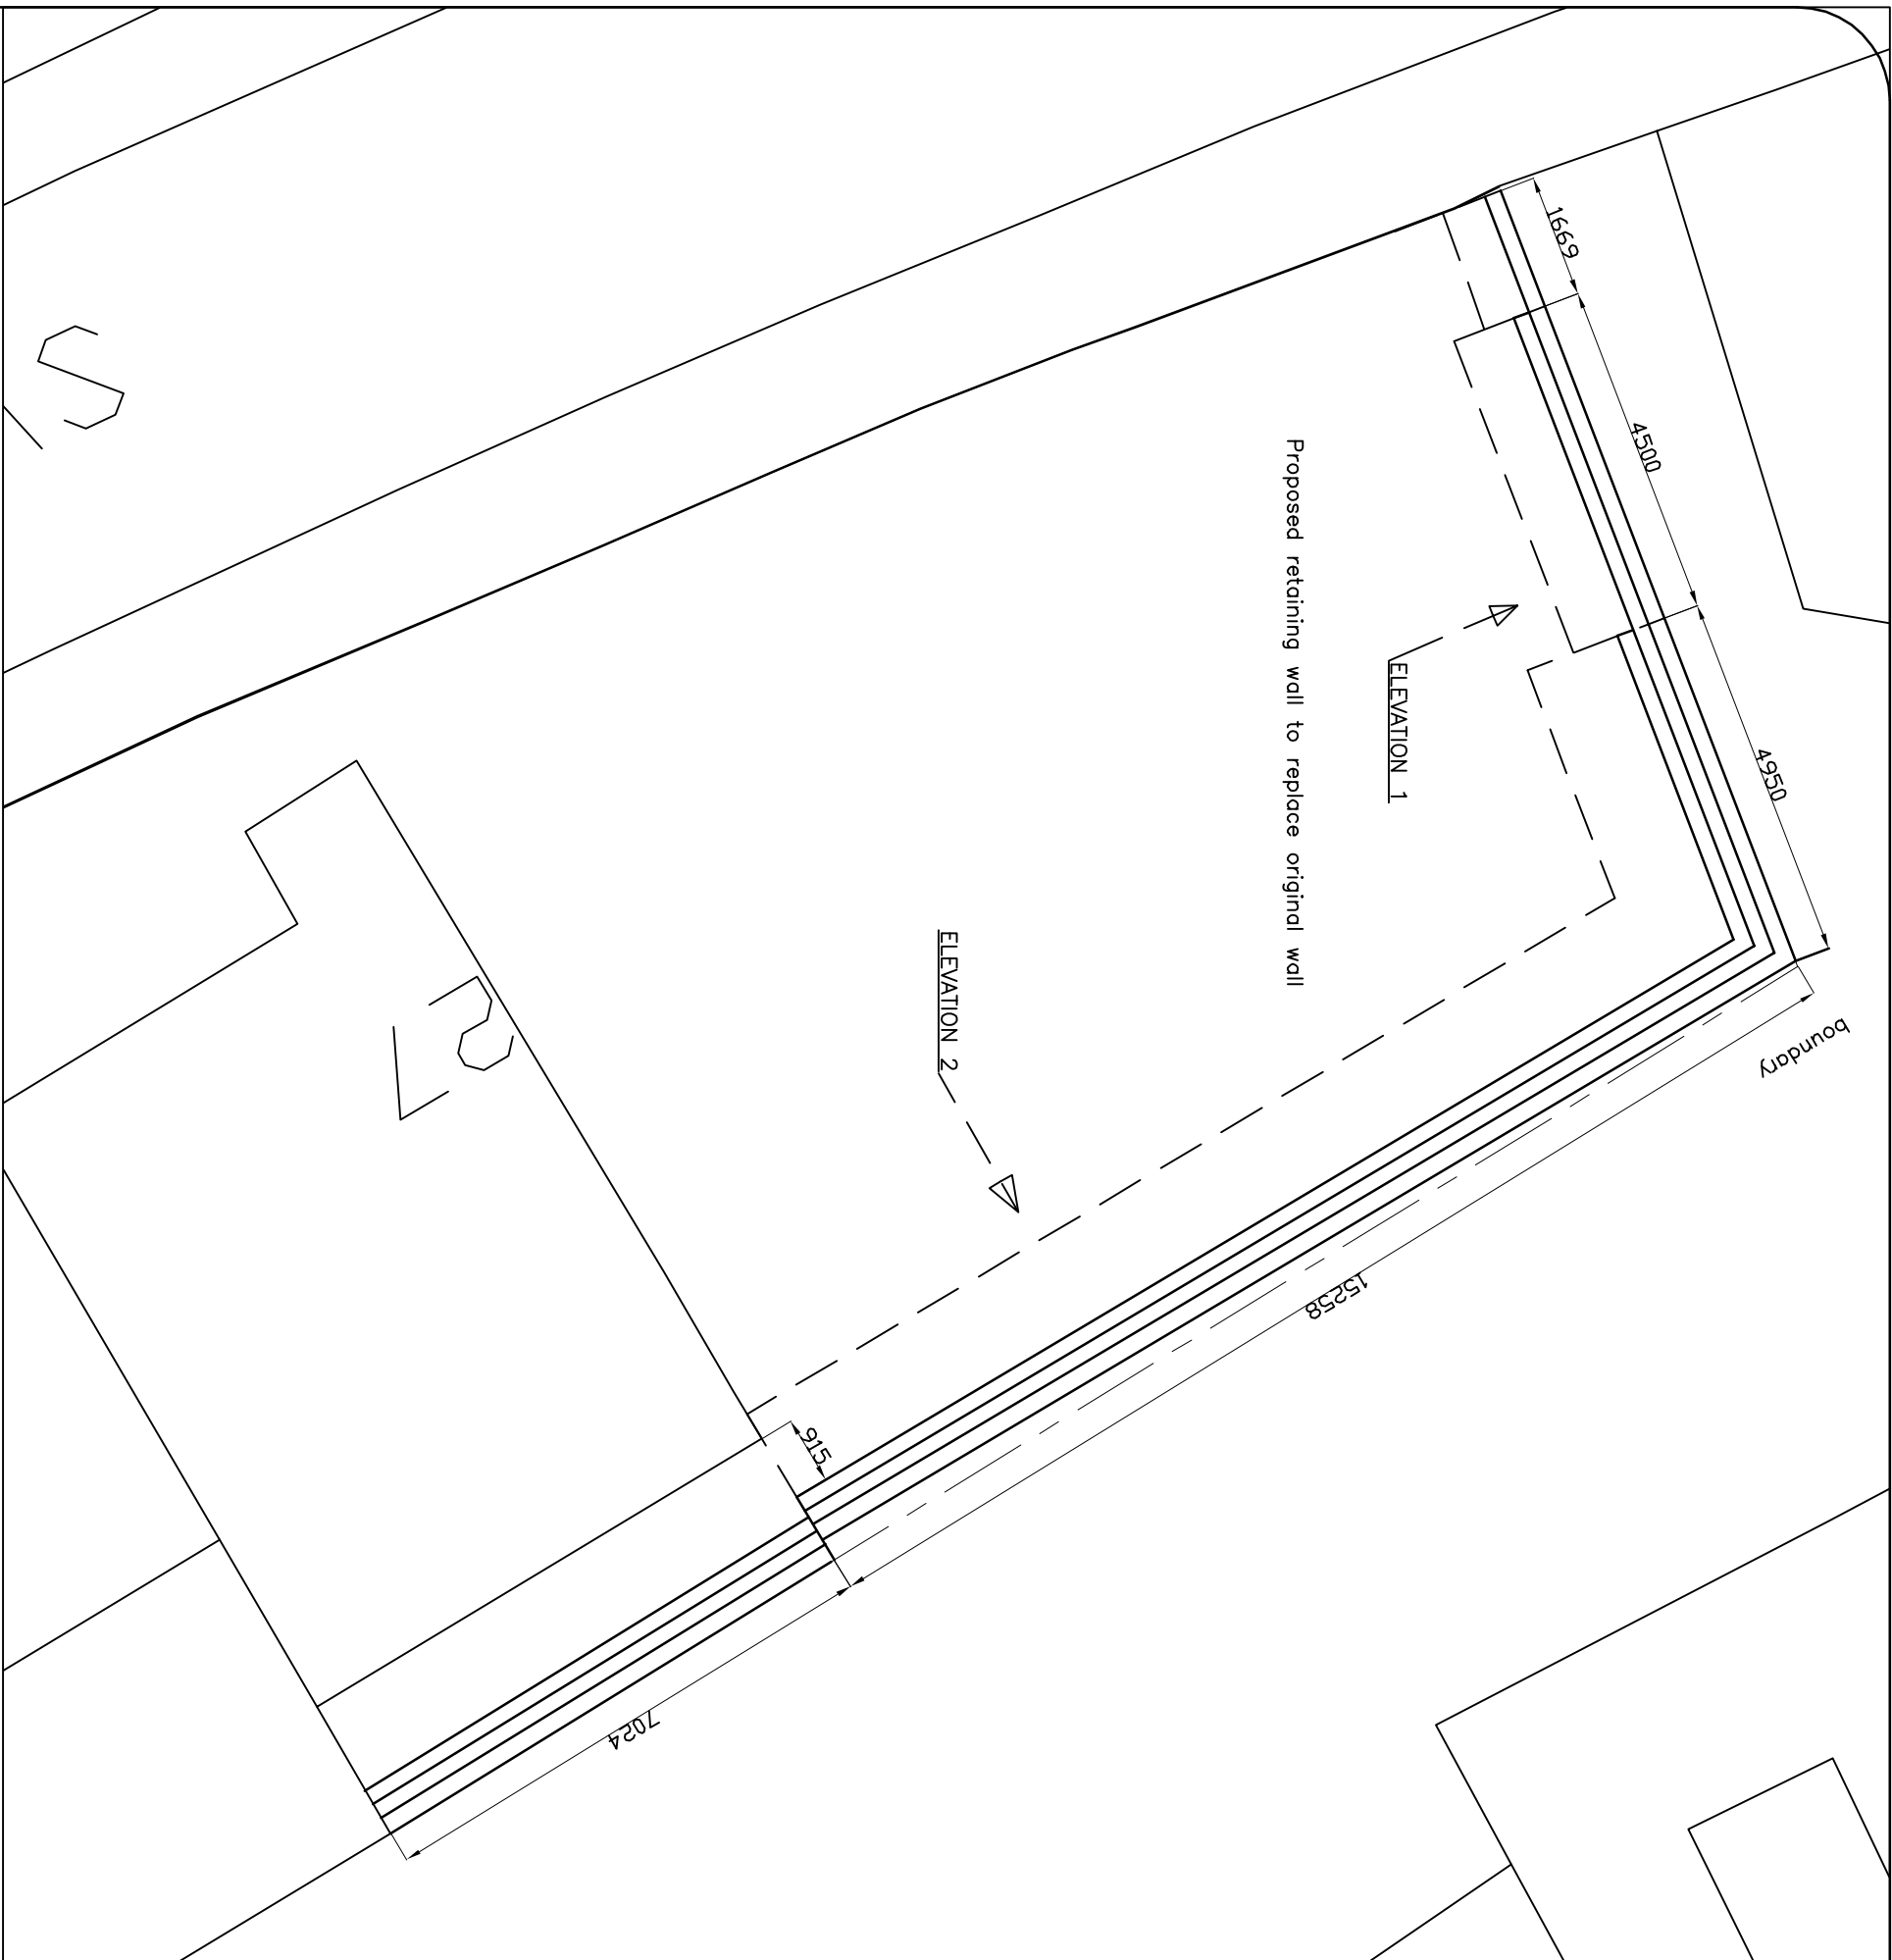

Rev B, Length of wall adjusted
Rev A, Elevations marked

Title:

27 Swan Road, Baglan, Port Talbot SA12 8BN

Retaining Wall - Layout Plan

Solutions to Structures Ltd.

44 Depot Road, Tel 01639 766 935
Cwmaman,
Port Talbot
www.solutionsstructures.co.uk

Drawn: J.M.Davies.

Scale: 1:100 @A3

Date: 13/07/2020

Drawing No: 20-062-03B

