




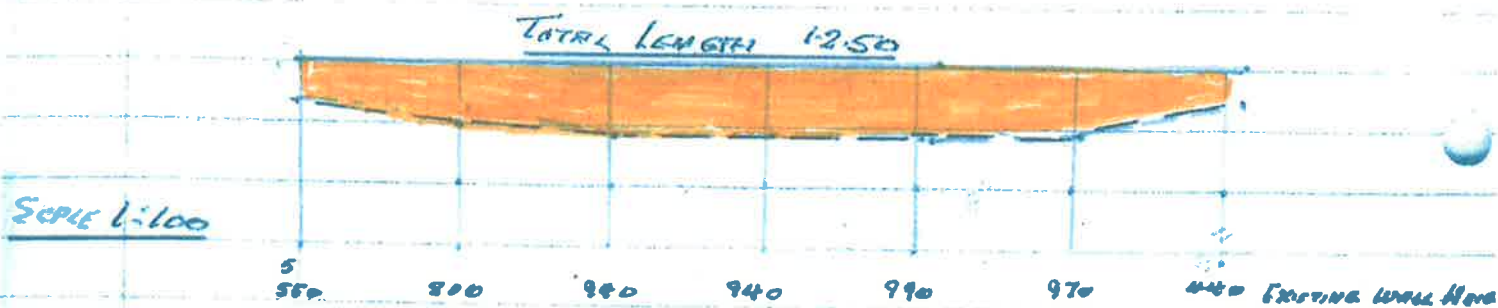

ELEVATION OF EXISTING RETAINING WALL AT OF EXISTING CAR PARK
(MAINLY COVERED BY MEDGING)

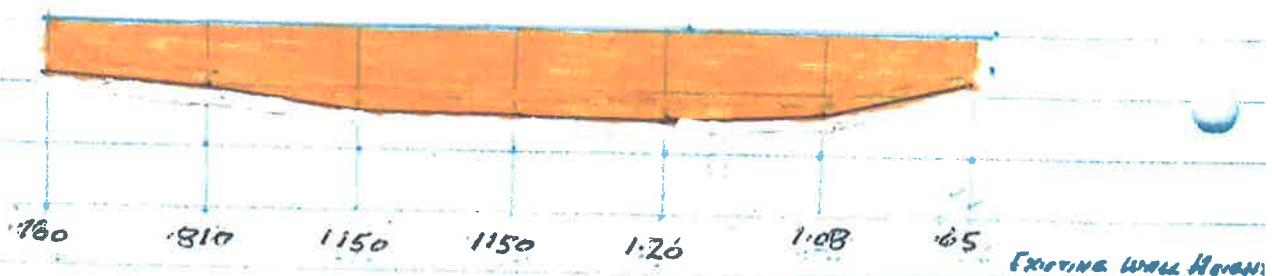

ELEVATION OF PROPOSED RETAINING WALL TO SUPPORT EXTENDED
(WILL BE COVERED BY NEW MATCHING MEDGING) CAR PARK

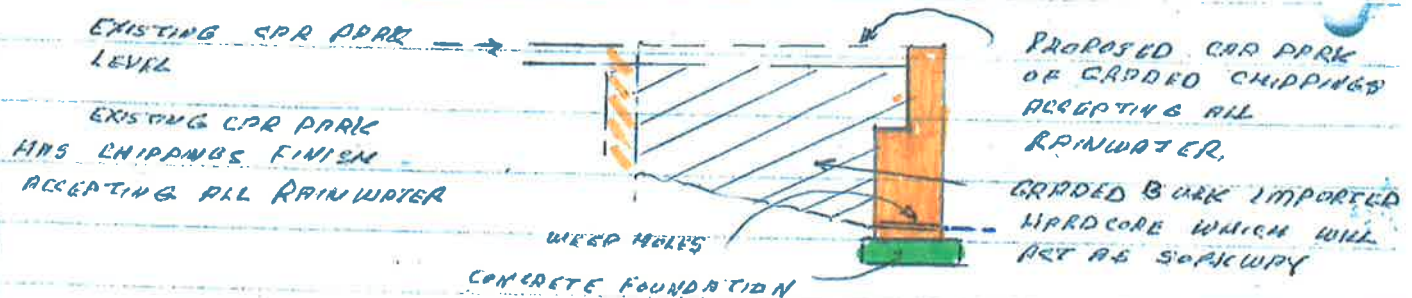

SCALE 1:50 PROPOSED SECTION THROUGH EXTENDED CAR PARK

ADDITIONAL DOMESTIC VEHICLE PARKING AREAS

20 UPLANDS ROAD, PONTARDALE

MR/MRS ANDREW AND JULIE THOMAS

NOVEMBER 2020