


Site Key

Site Boundary - 11.89ha (29.38ac)

Existing Public Right of Way

REV.	DESCRIPTION	DATE
CLIENT		
HALE Construction		
JOB TITLE		
Leiros Park, Neath.		
DRAWING TITLE		
Site Location Plan.		
SCALE @ A3		
1:2500	August '20	KE
JOB NO.		
1602	LP-01	

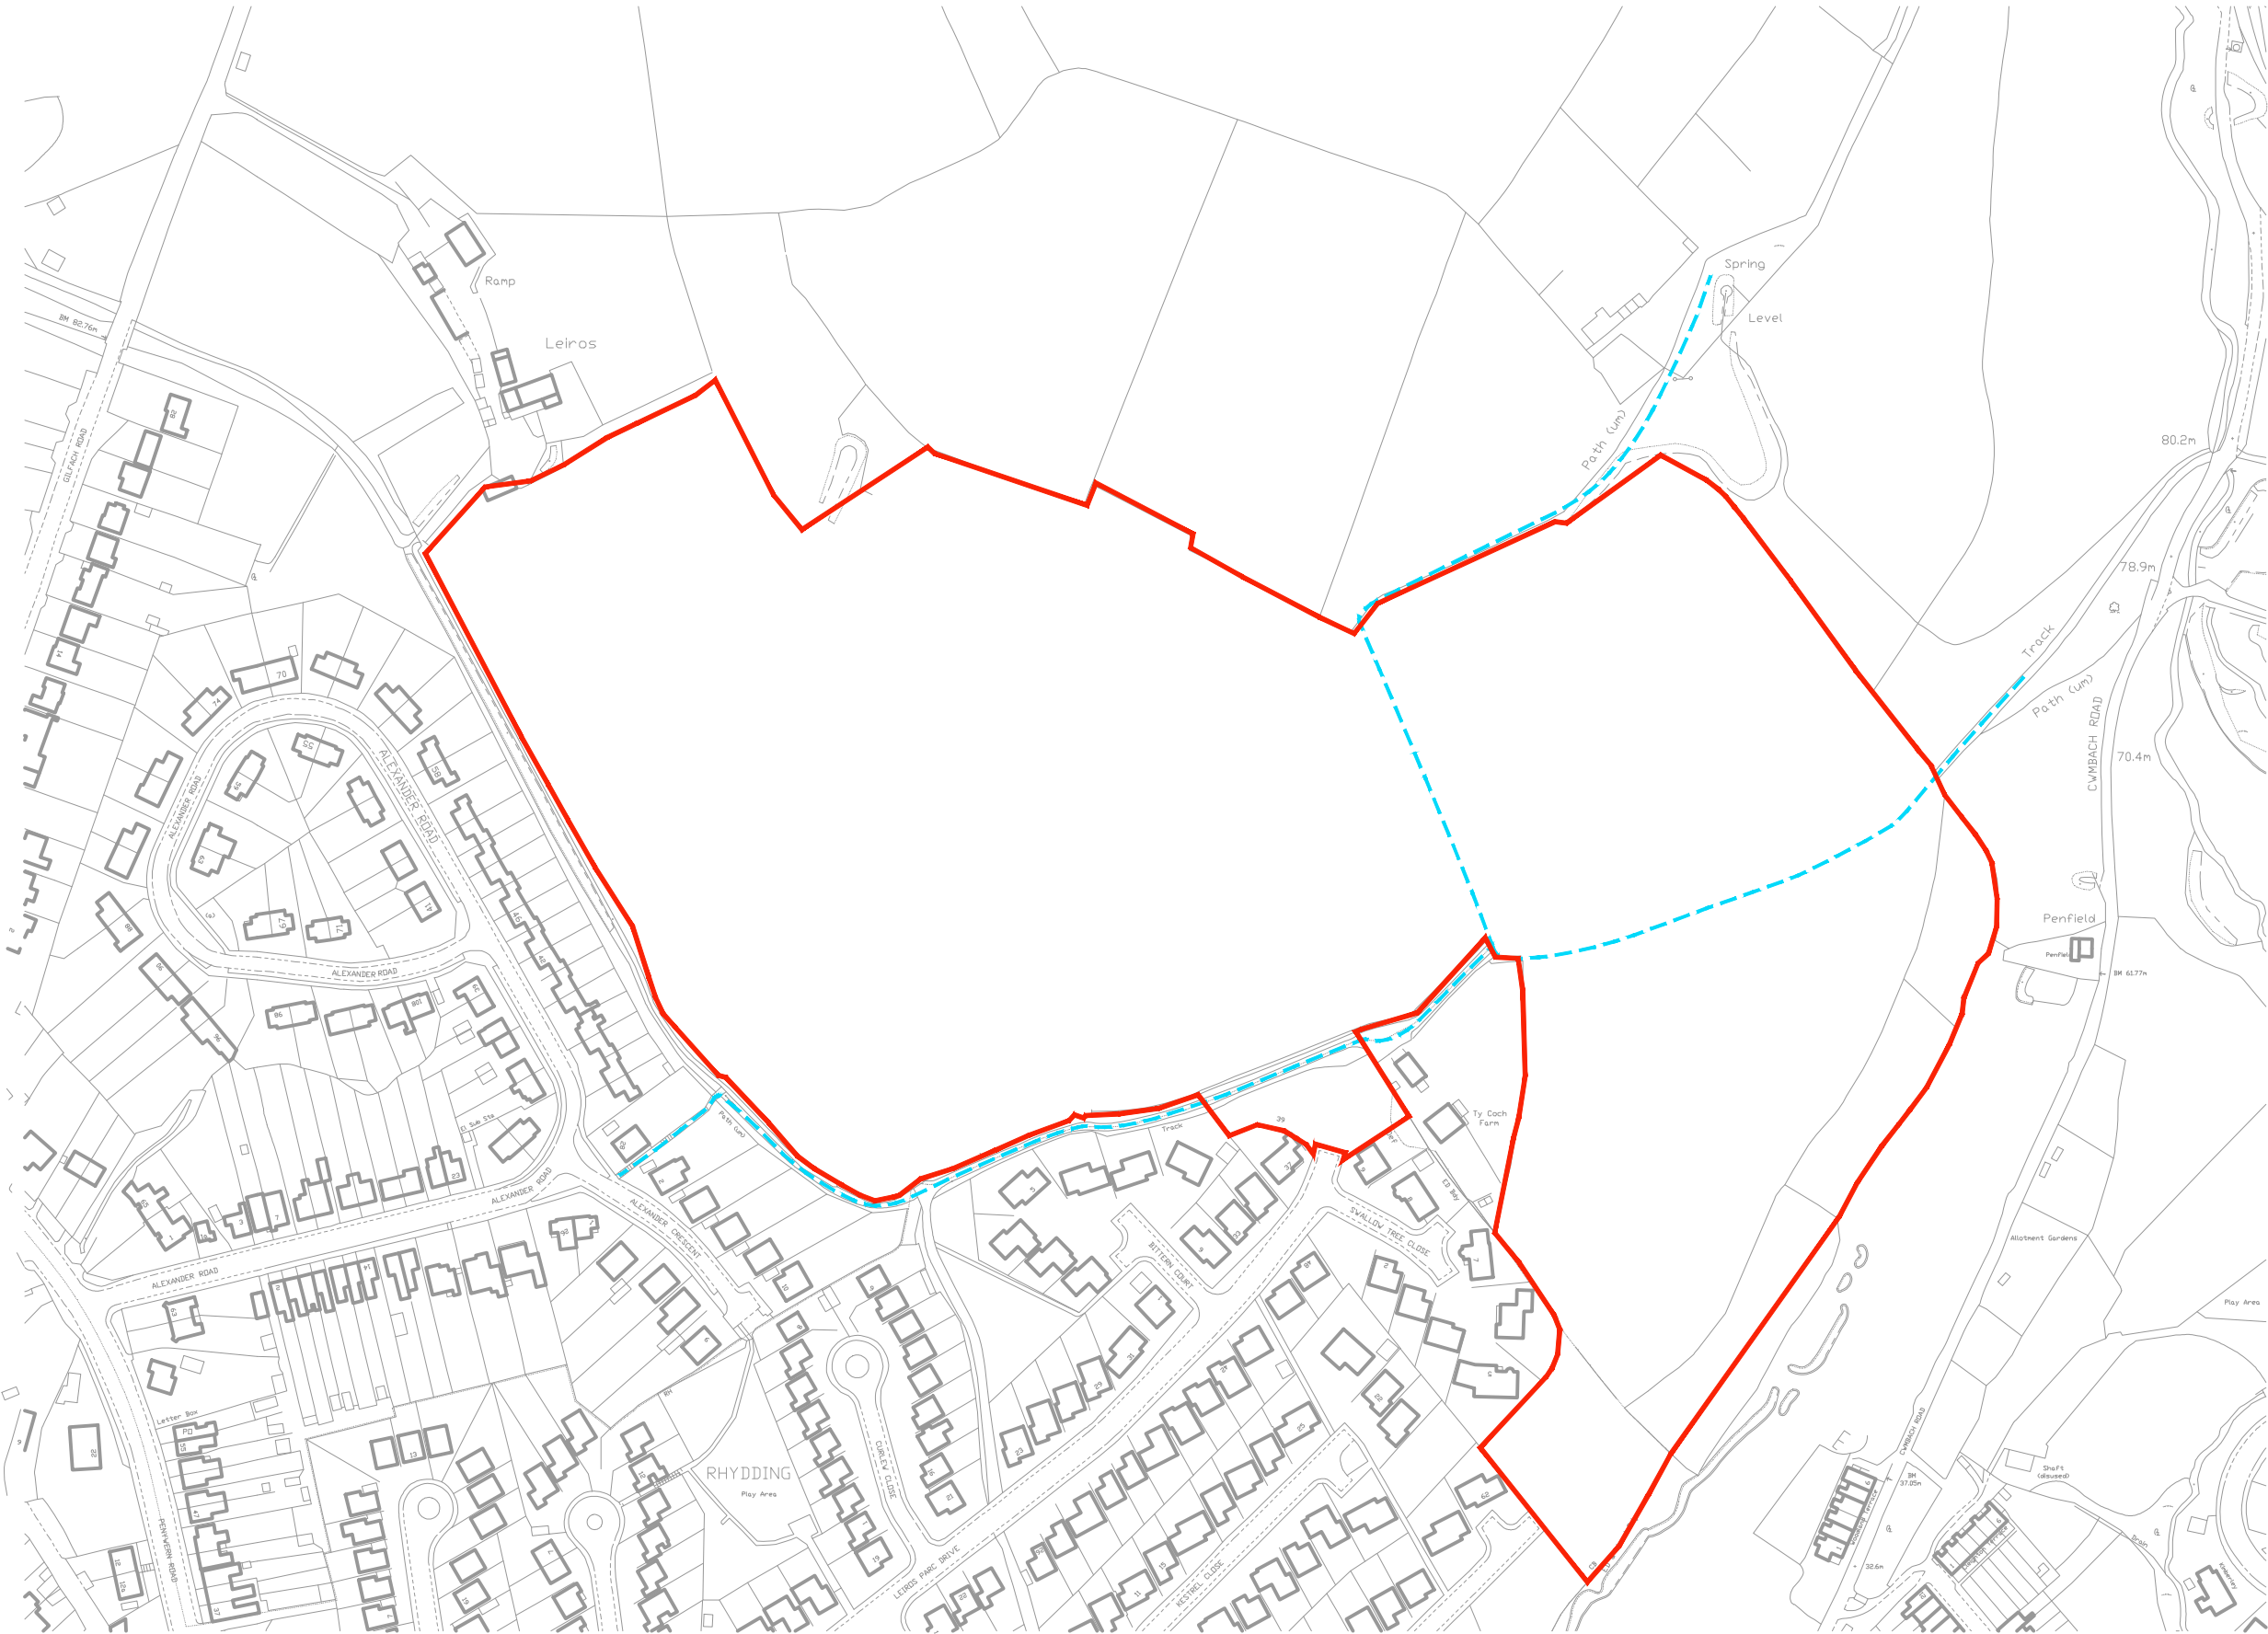

10 Gold Tops
Newport
NP20 4PH

t. 01633 844970
e. info@hammond-ltd.co.uk

LOCATION PLAN