



STREET SCENE A-A.



STREET SCENE B-B.




STREET SCENE C-C.



STREET SCENE D-D.



STREET SCENE E-E.

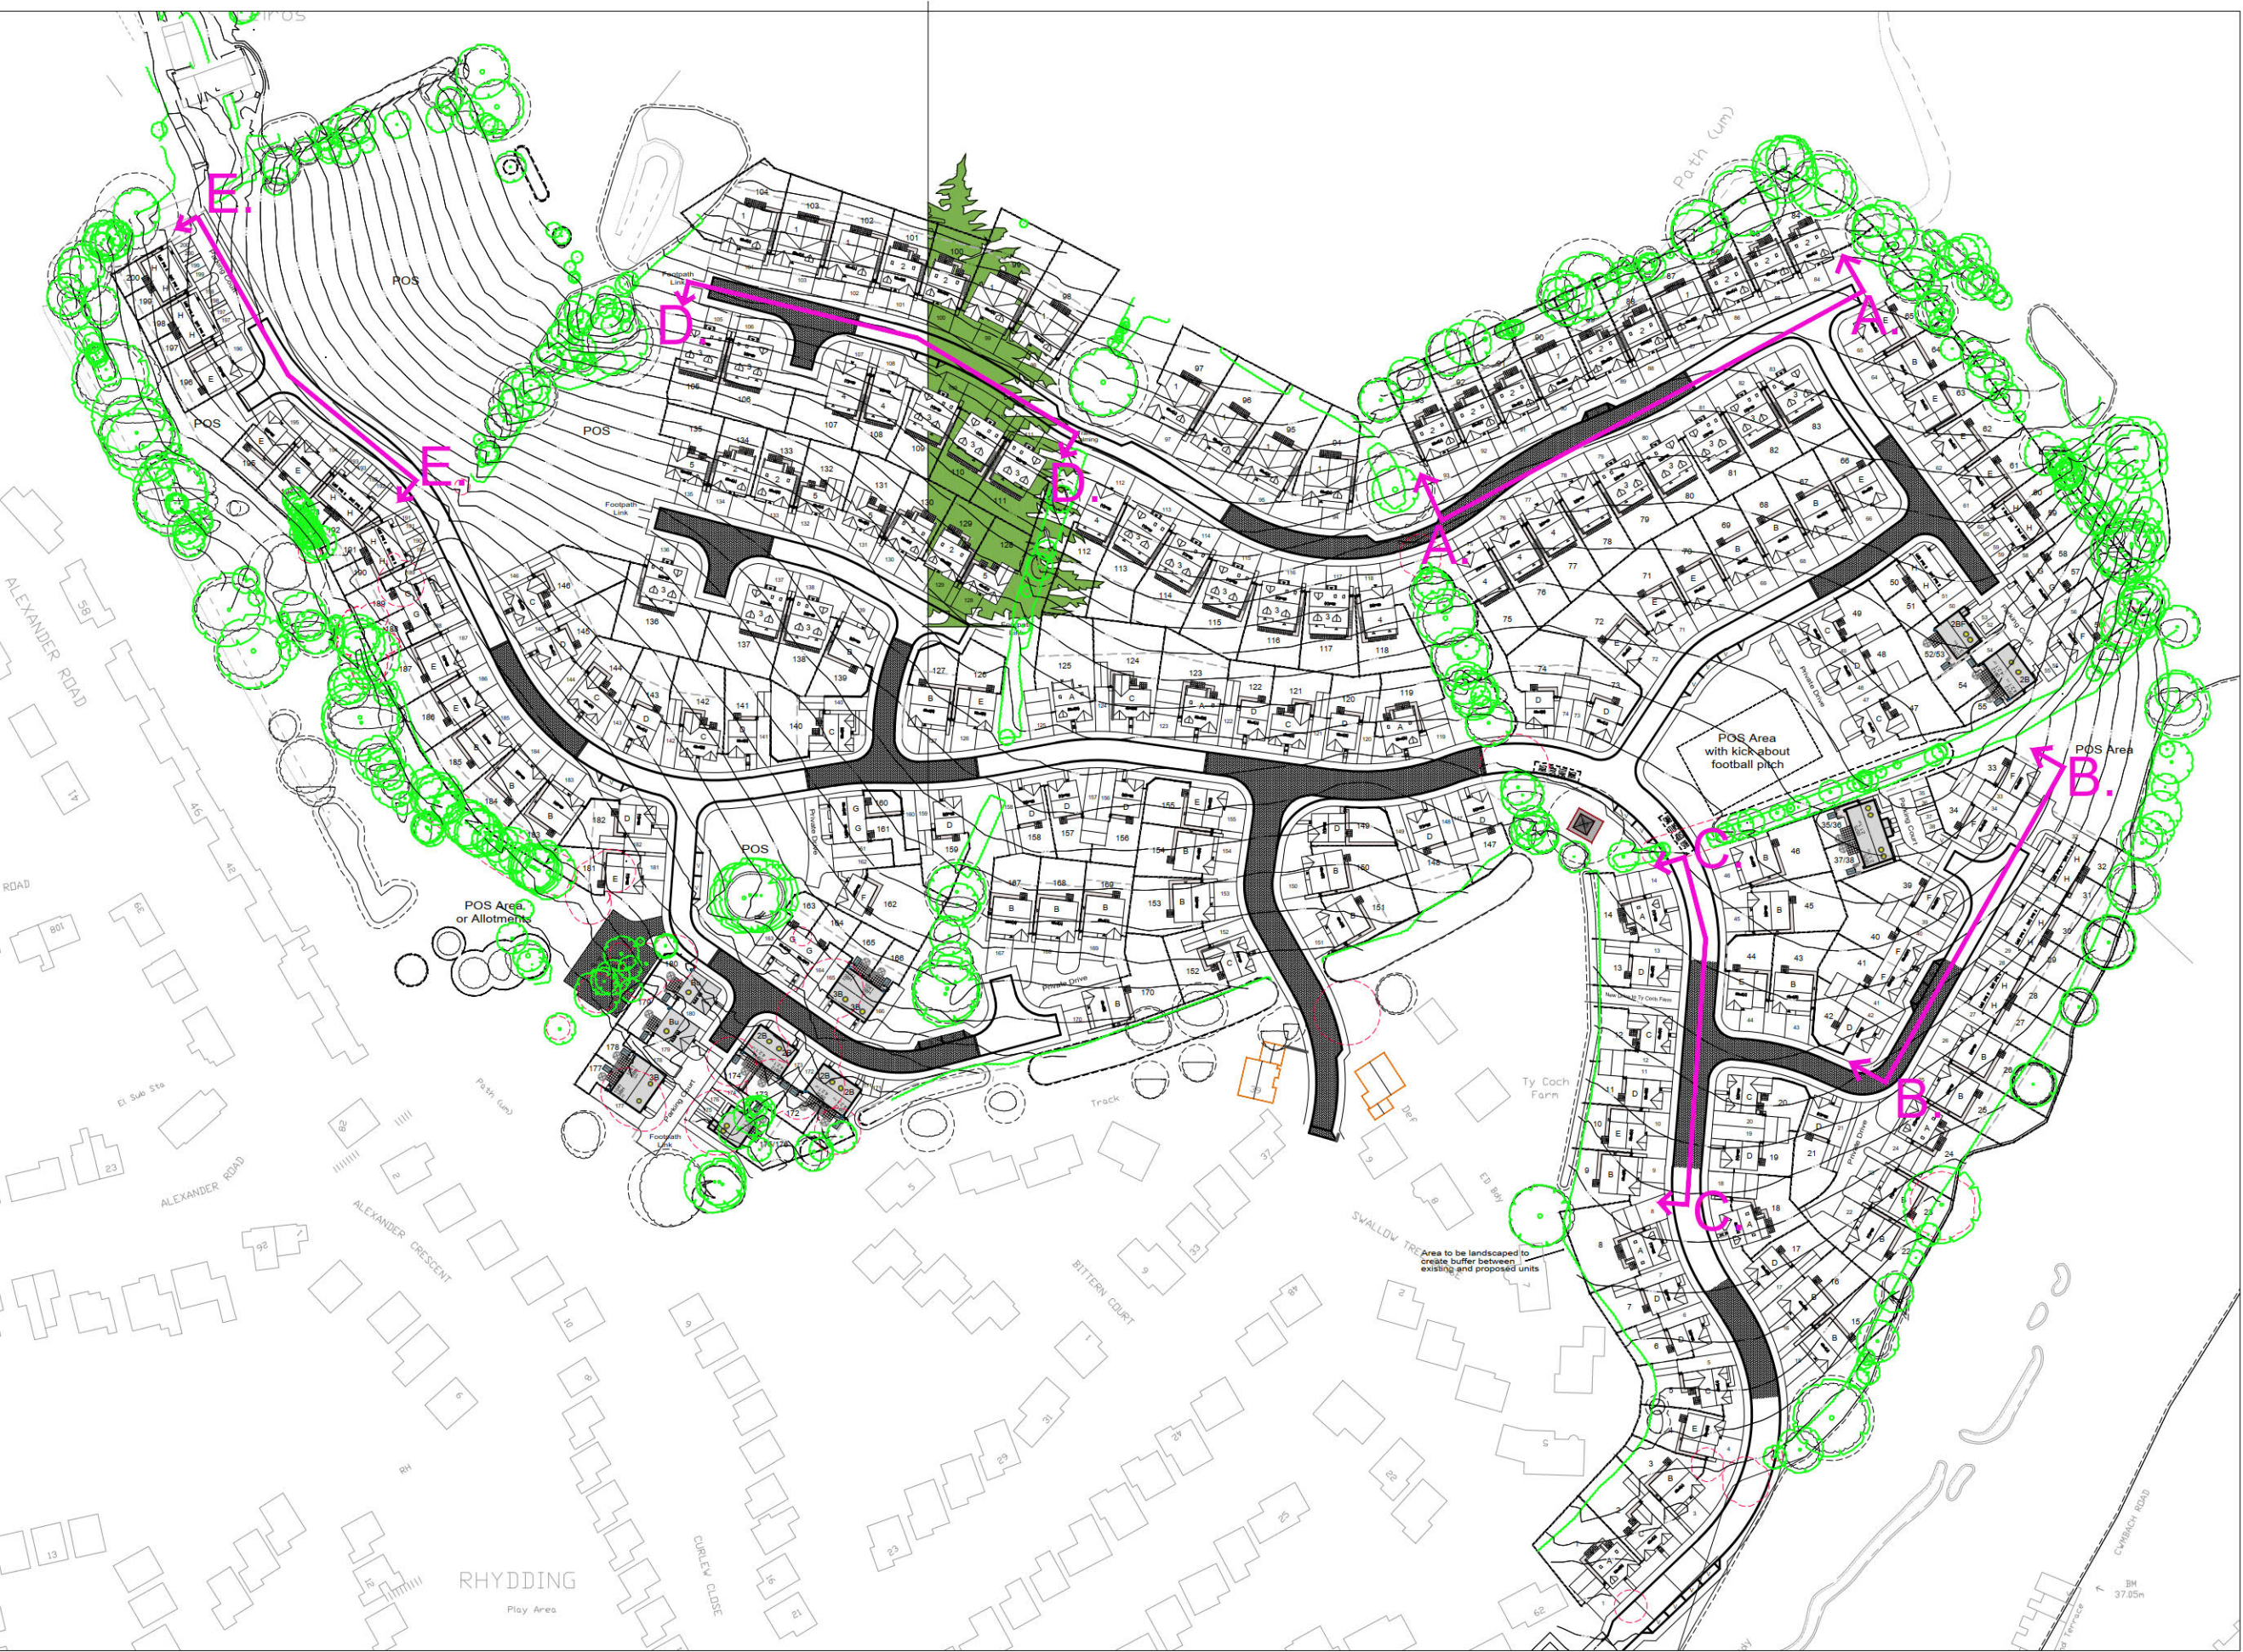

SITE LAYOUT : Not To Scale.

A Street scenes updated to match revised house types.		28.10.20
REV.	DESCRIPTION	DATE
CLIENT		
HALE Construction		
JOB TITLE		
Leiros Park, Neath.		
DRAWING TITLE		
Proposed Street Scenes.		
SCALE @ A0	DATE	DRAWN BY
1:200	August '20	KE
JOB NO.	DRAWING NO.	REVISION
1602	PSS-01	A
		
10 Gold Tops Newport NP20 4PH		
t. 01633 844970 e. info@hammond-ltd.co.uk		
www.hammond-ltd.co.uk		
© Hammond Architectural Ltd 2019 Figured dimensions must be taken in preference to scaled dimensions and any discrepancies are to be referred to Hammond Architectural Ltd. Contractors, subcontractors and suppliers must verify all dimensions on site before commencing any work or making any workshop drawings.		