


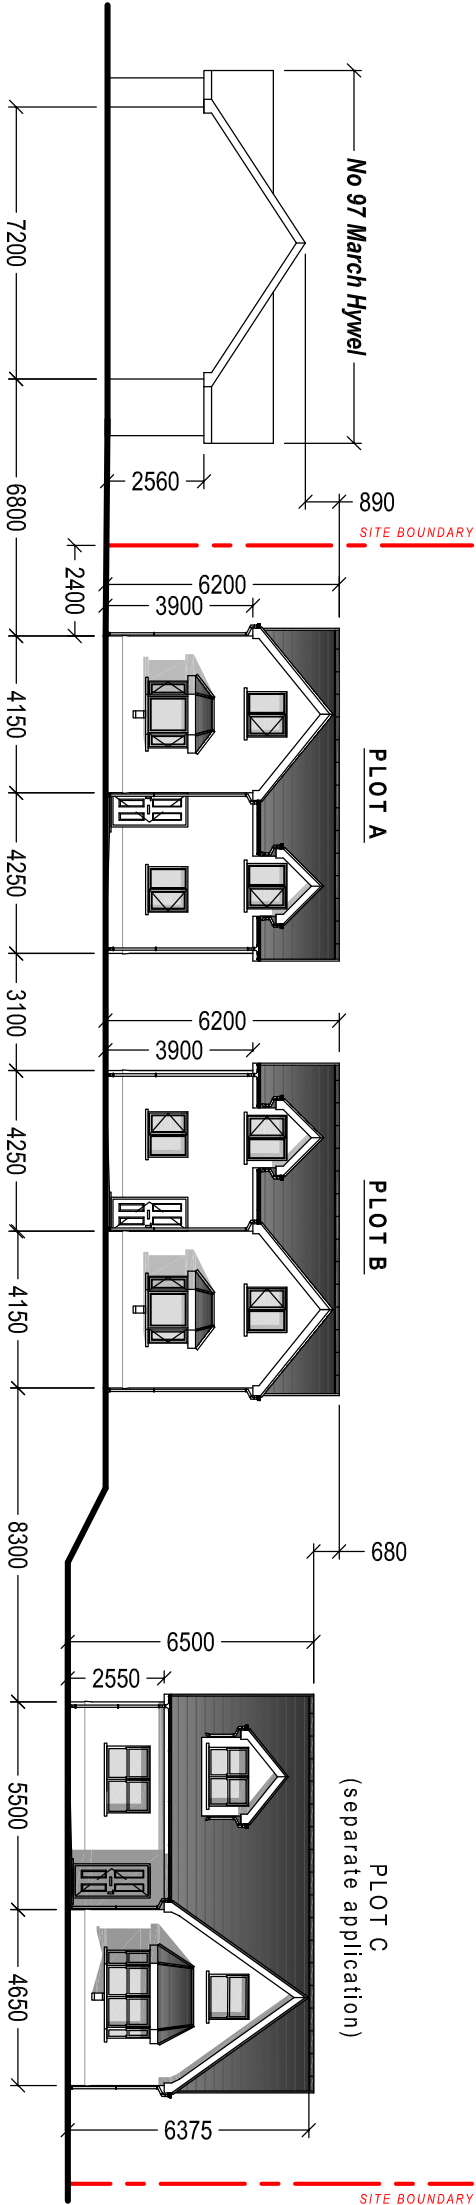

PROPOSED STREET SCENE ELEVATION
Scale 1:200

 Cwm Planning & Design Ltd. (architectural and Draughting Services)		Client:	Bowen Enterprises Ltd.	
Project Title:		RE-DEVELOPMENT OF TYN LLECHAU, MAIN ROAD, CILFREW NEATH		
General Notes:		1. Do not scale from this drawing, take figured dimensions only. 2. Dimensions are in millimeters unless otherwise stated. Drawing Issue: PLANNING		
Drawing Title:				
Drawing No:				
Date:				
Scale(s):		1:200		
Revision:		C		
Revised:		05-11-2020		
Paper Size:		A3		