


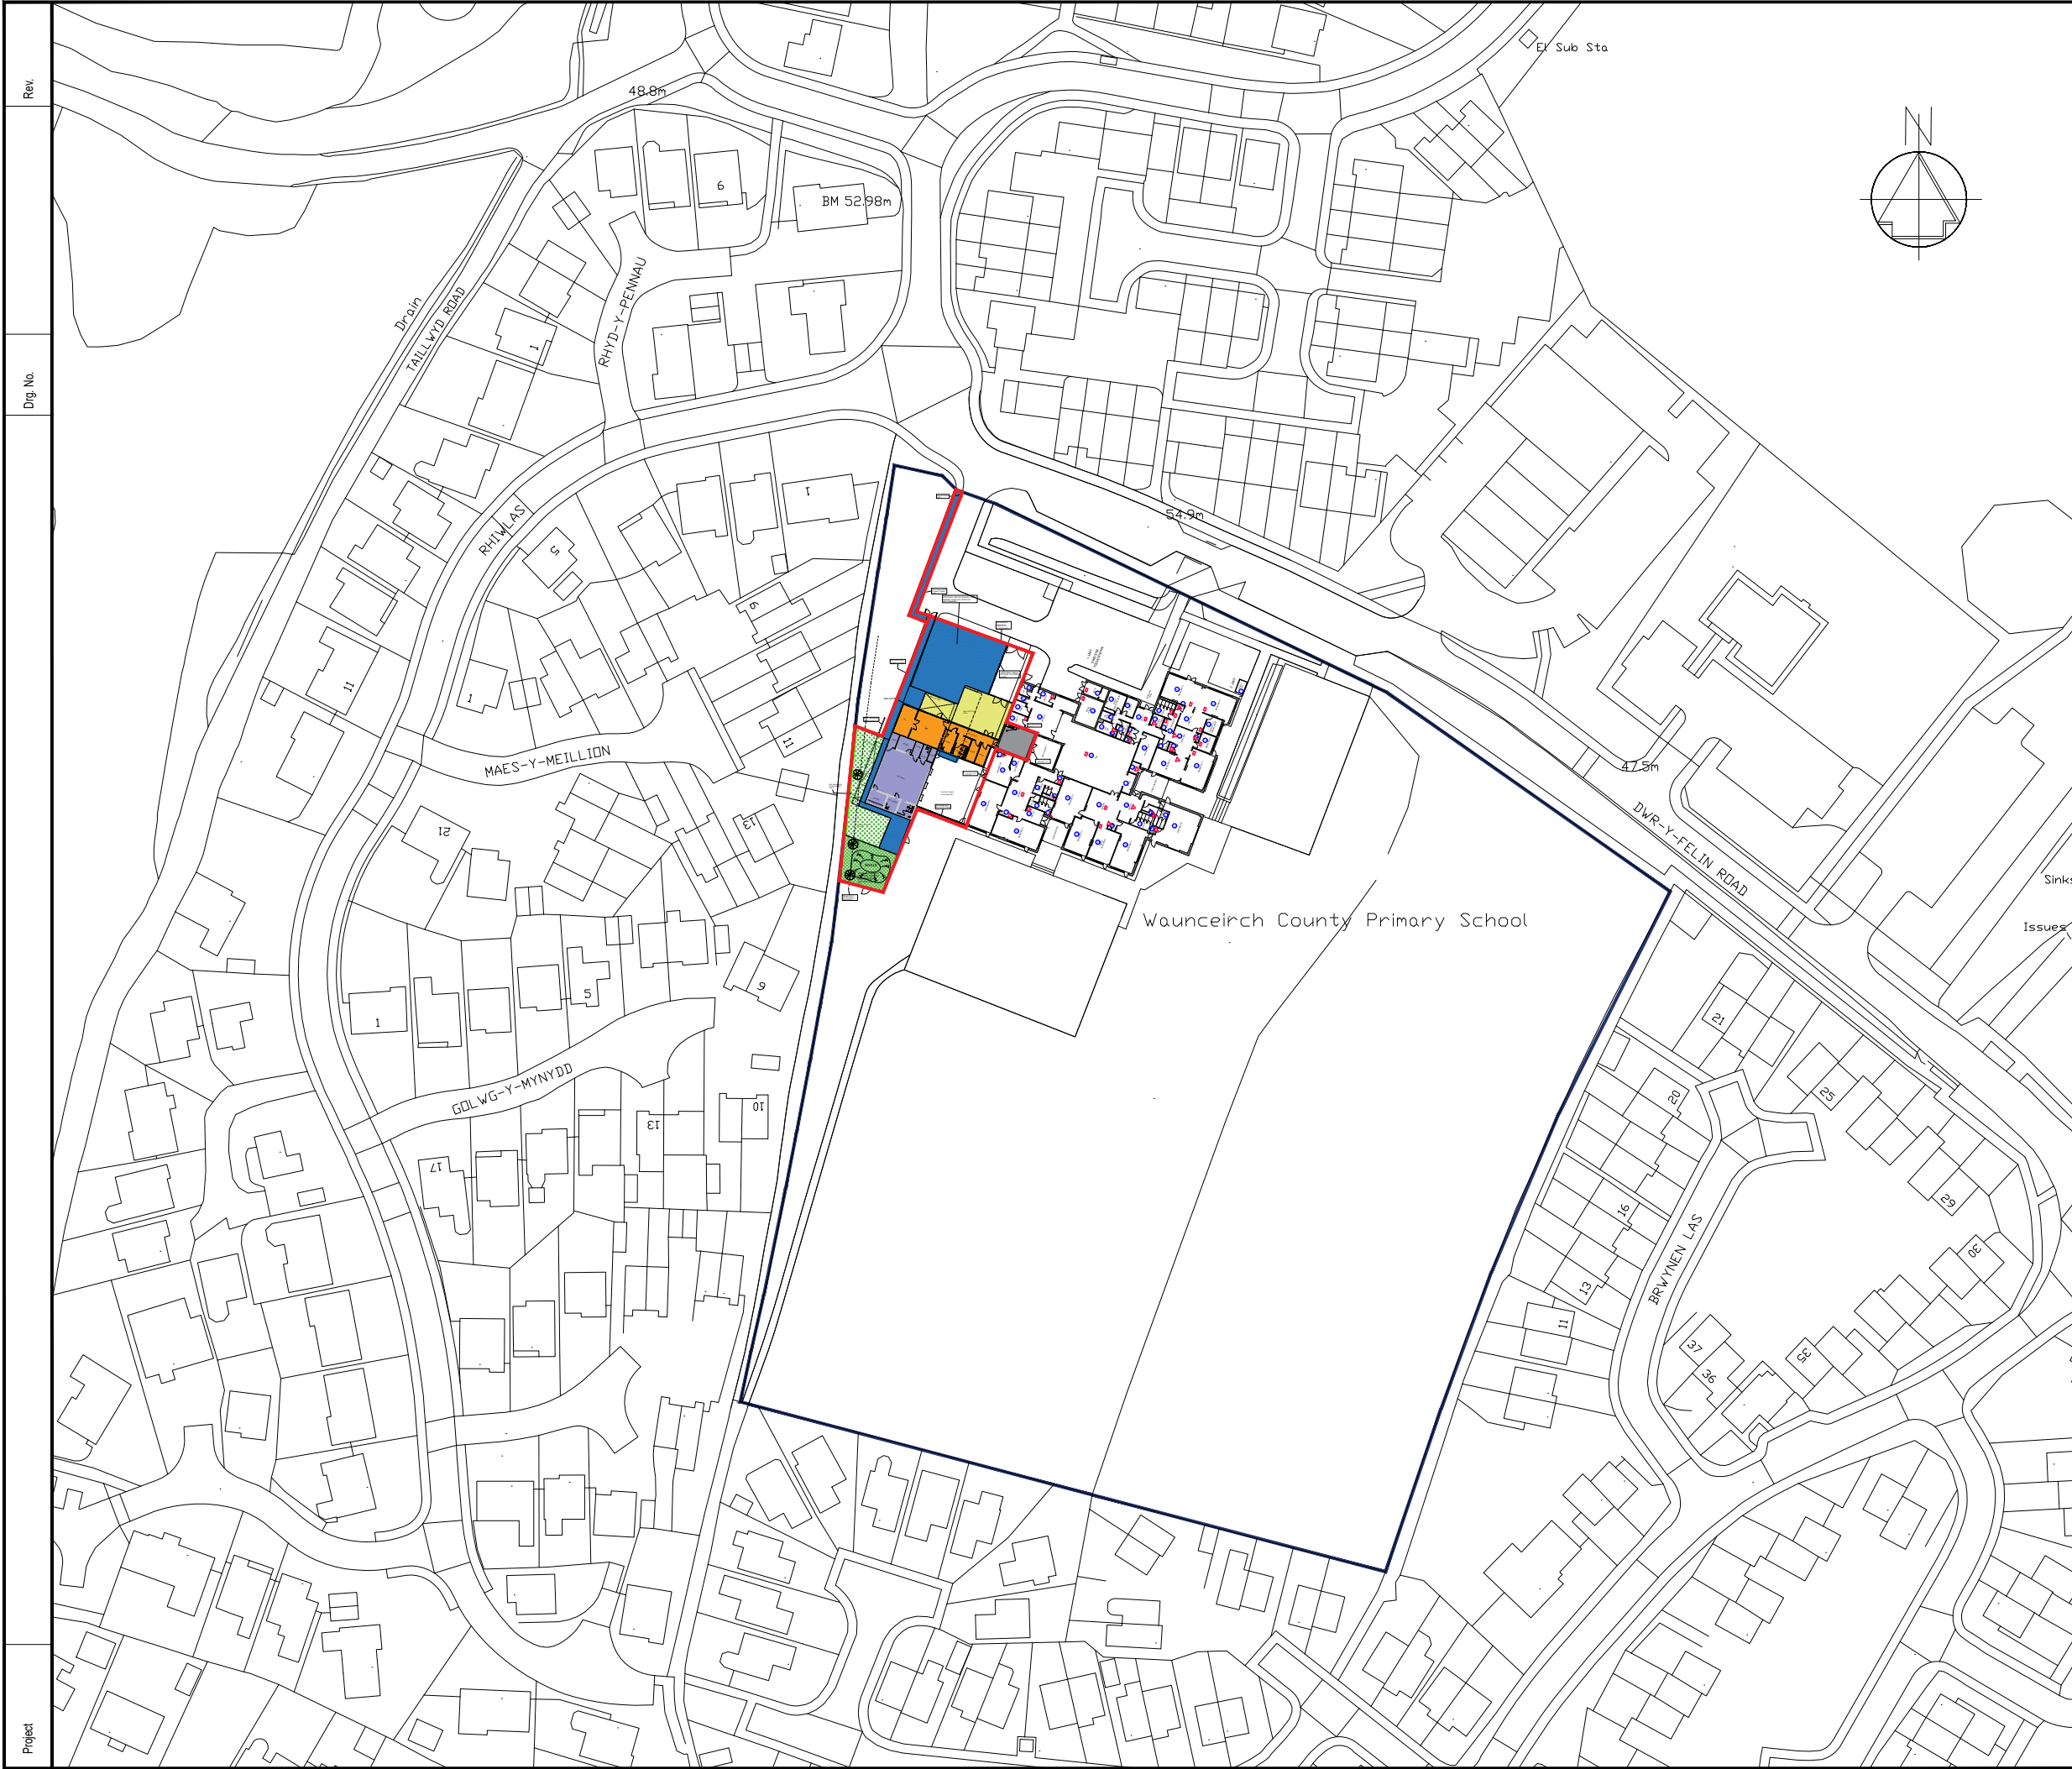

NOTES

1. All dimensions in millimetres unless otherwise stated.

| E   | Red line adjusted, path at front added. | WGH | nov 20     |     |         |
|-----|-----------------------------------------|-----|------------|-----|---------|
| D   | Red line adjusted                       | WGH | 12 Aug 20  |     |         |
| C   | Swale indicated                         | WGH | 30 JULY 20 |     |         |
| B   | UPDATED.                                | WGH |            |     | JULY 20 |
| A   | PLAN ORIENTATION CHANGED AND UPDATED.   | WGH |            |     | MAR 20  |
| Rev | Details                                 | Dr  | Ch         | Apr | Date    |



**Neath Port Talbot**  
**Castell-nedd Port Talbot**  
County Borough Council    Cyngor Bwrdeistref Sirol  
*Making a difference    Gwahaniaeth er gwell*

**PROPERTY & REGENERATION**  
**Gareth Nutt B.Sc(Hons), M.Sc., DMS, FRICS**  
**CORPORATE DIRECTOR OF ENVIRONMENT**  
**THE QUAYS, BRUNEL WAY**  
**BAGLAN ENERGY PARK SA11 2GG**  
[www.npt.gov.uk](http://www.npt.gov.uk)

Project

WAUNCEIRCH PRIMARY SCHOOL

Drawing Title

SITE LOCATION PLAN

|             |                   |         |  |          |        |
|-------------|-------------------|---------|--|----------|--------|
| File No.    | Property Ref. No. |         |  |          |        |
| Drawn       | WGH               | Checked |  | Approved |        |
| Date        | DEC 19            | Date    |  | Date     |        |
| Scales      | 1:1250@A3         |         |  |          |        |
| Drawing No. | A1174 - 204       |         |  |          | Rev. E |