


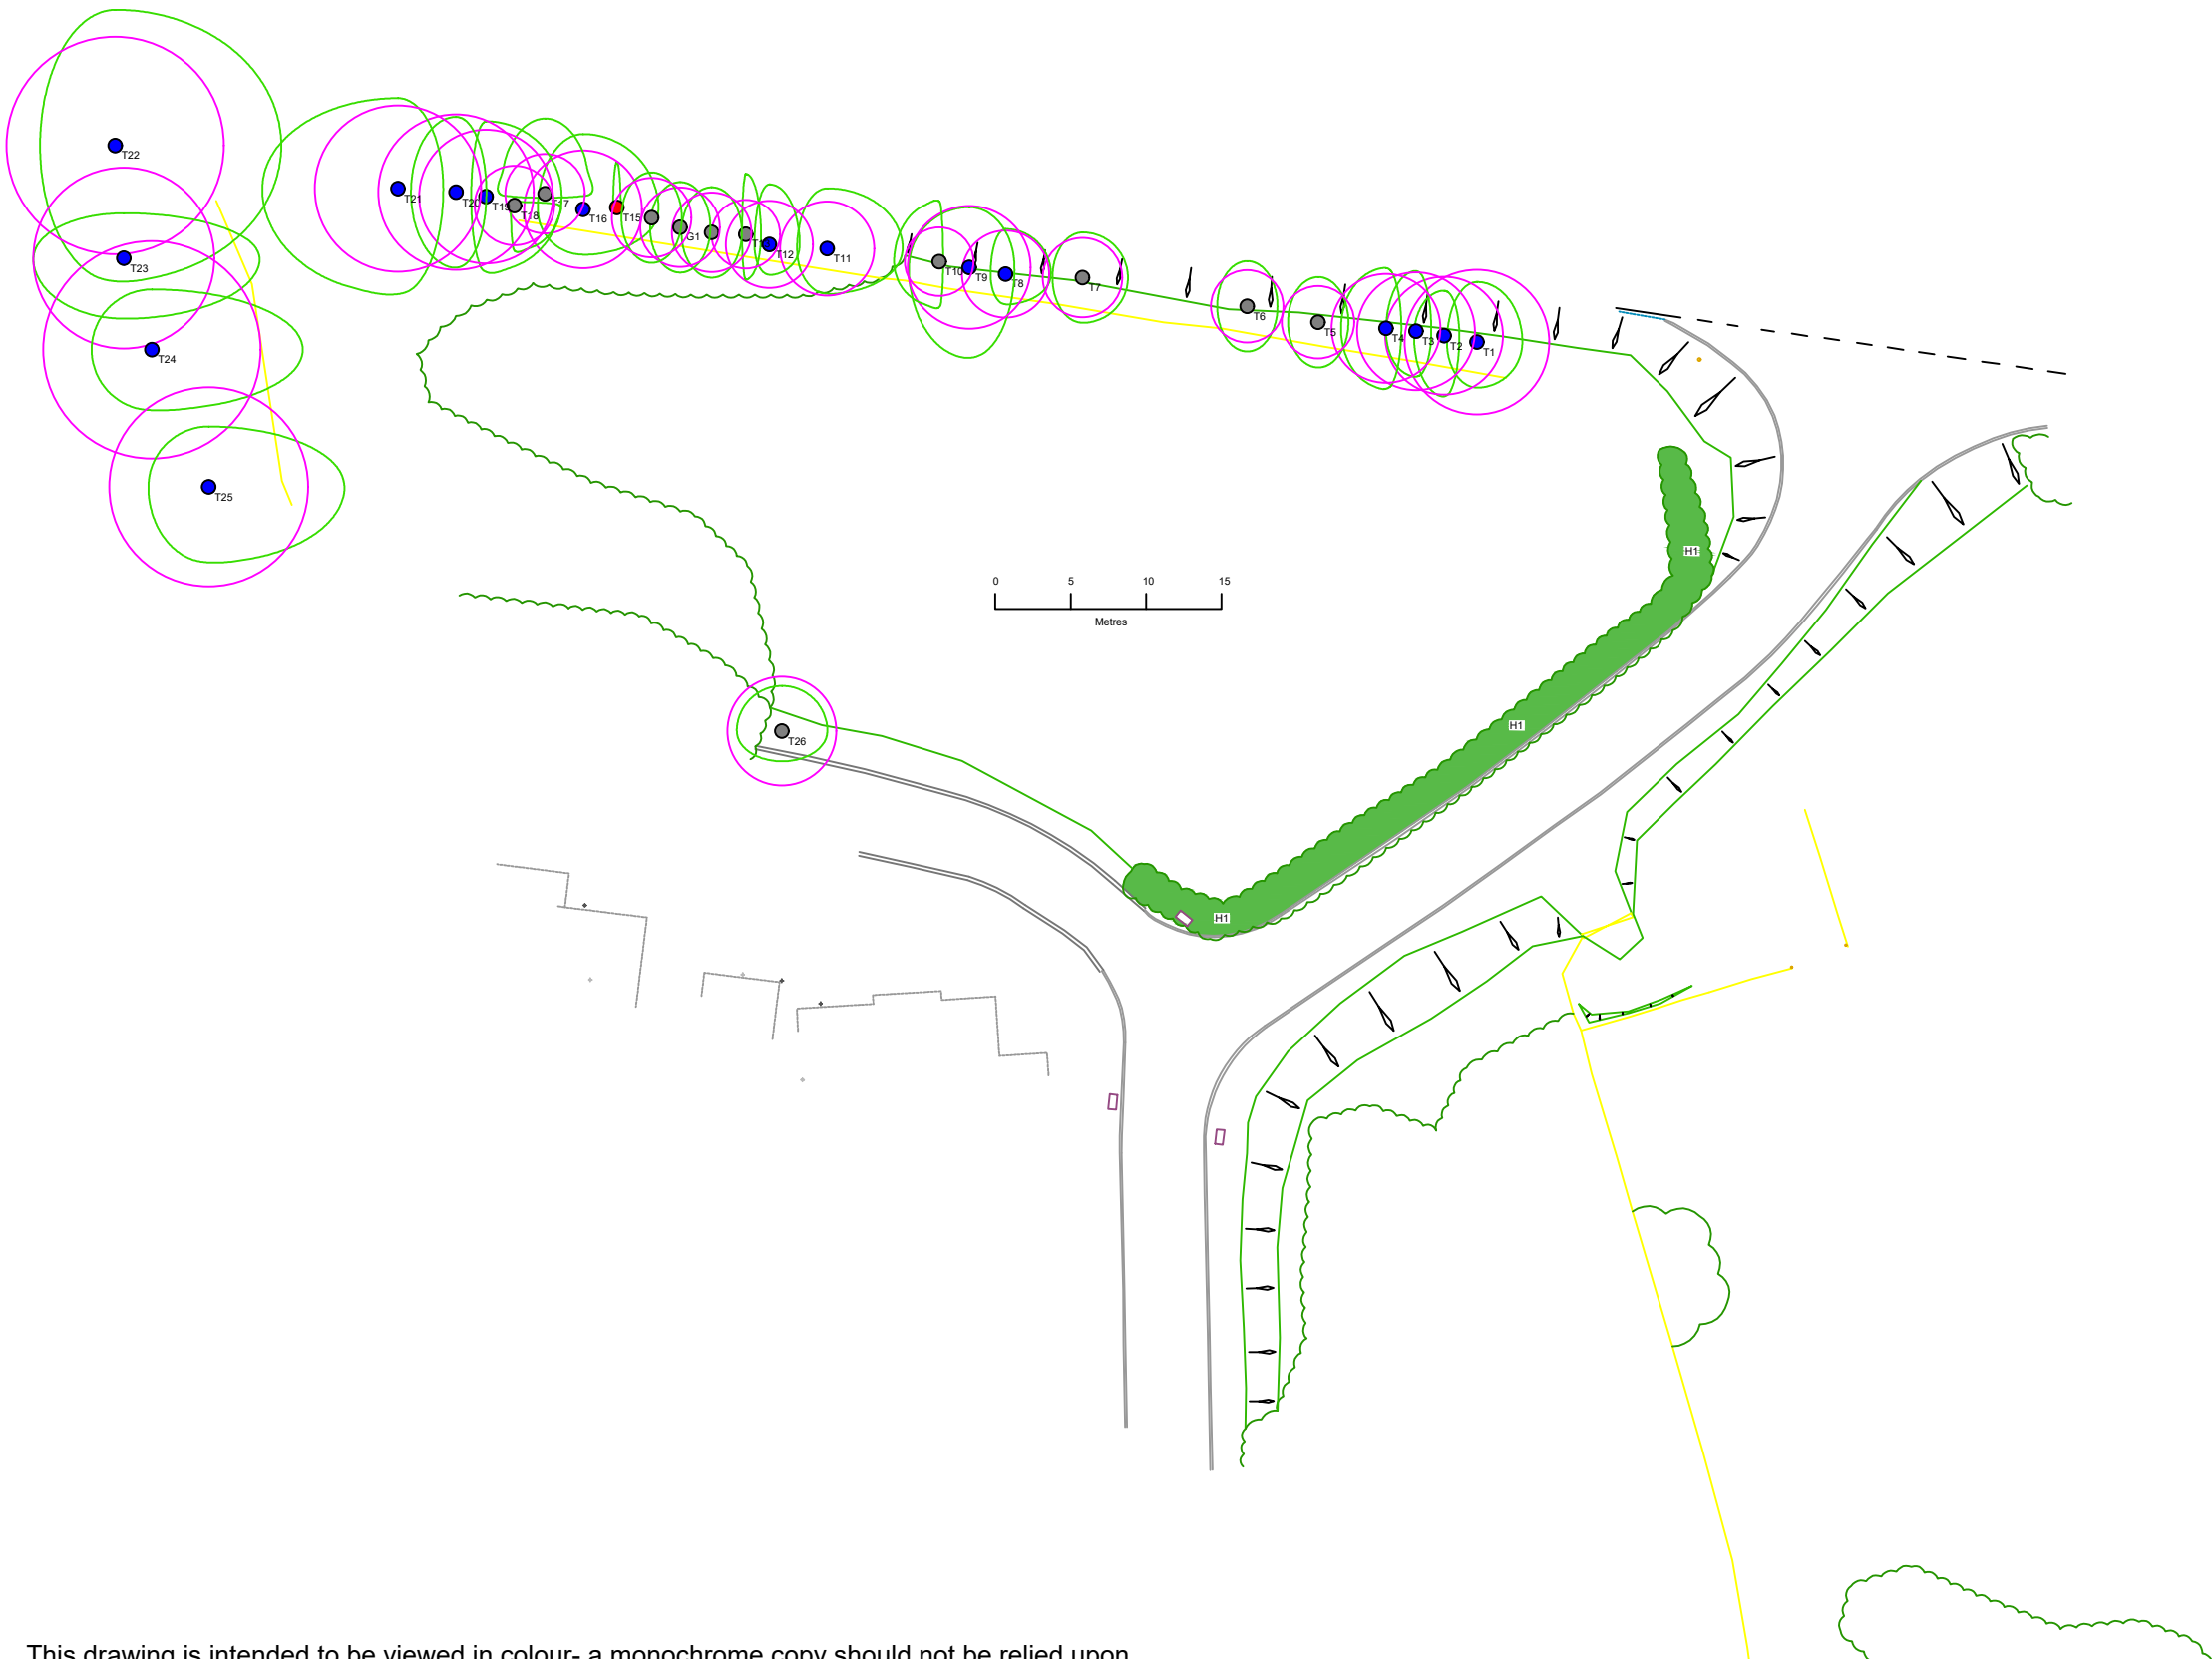

**KEY:**

- T12 Tree number (T)  
Tree or (G) Group
- Canopy outline
- Root Protection Area (RPA)
- Category U tree centre
- Category A tree centre
- Category B tree centre
- Category C tree centre
- Hedge

CLIENT:  
Mr J James

PROJECT:  
Forest Lodge Lane  
Cwmafon  
Port Talbot

DRAWING TITLE:  
Tree Location and  
Constraints Plan

DRAWING NO:  
ARW1079:01

DATE:  
10/06/2020

SCALE:  
1:500@A3