


JOB: Forest Lodge - Plot 01, Site 01		CLIENT: NT Developments Ltd	
ADDRESS: Forest Lodge Lane, Forest Lodge, Port Talbot			
TITLE: PROPOSED BLOCK PLAN			
SYSTEM No: AG1268-19	DATE: 06.08.20	DRW-No.	Rev
JOB No: AG	Checked by:	P2	B
SCALES: A4@1:1250	DRAWN BY: J.Gunn		
REVISIONS DESCRIPTION:			
Rev A - Plot demise revised, 02/10/20, (JG)			
Rev B - Plot extended at entrance, 30.10.20 (MB)			
ALL DIMENSIONS TO BE CHECKED ON SITE: Contractor to check and verify all building and site dimensions. The contractor			

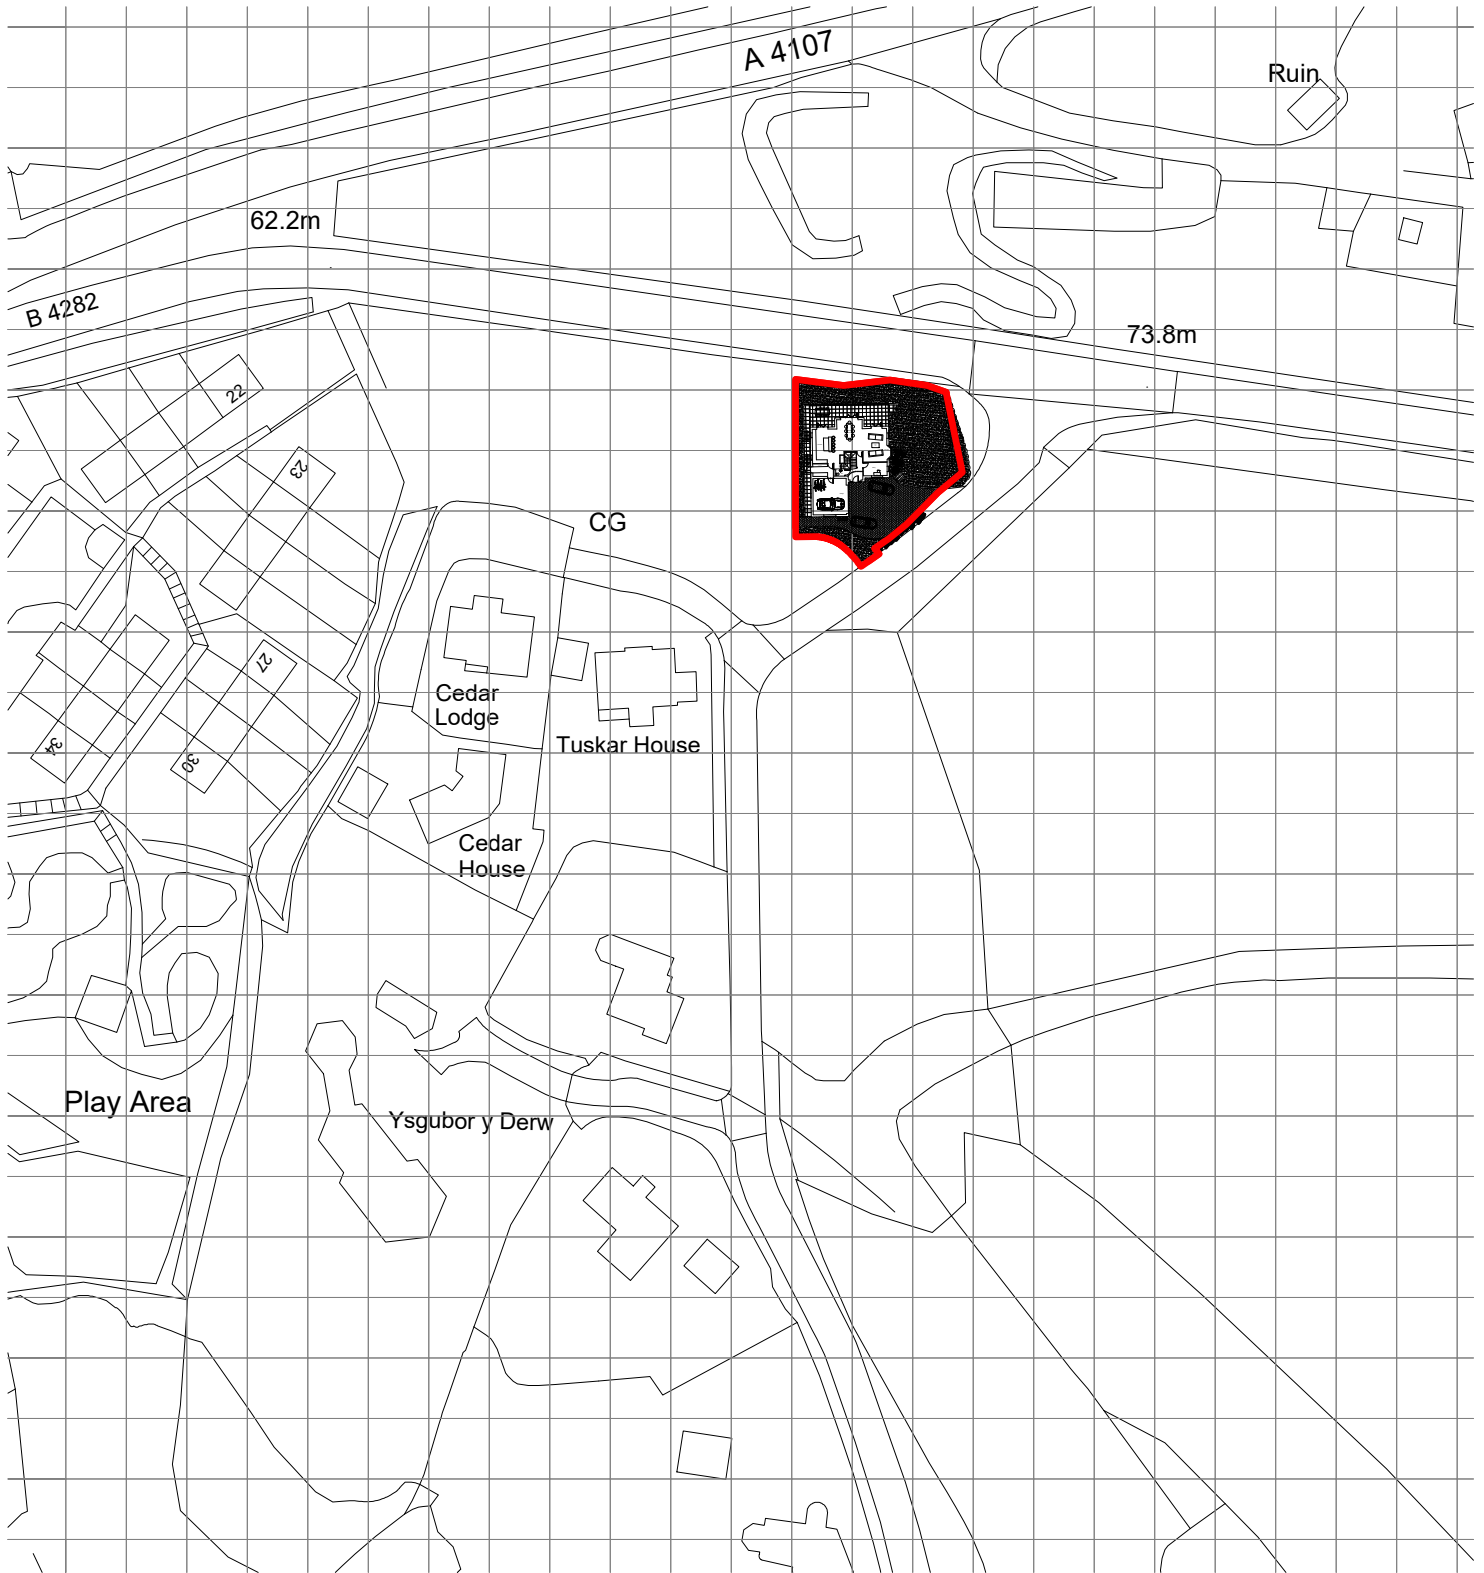

Thomas Parry Design Partnership
The Old Sketty Coach House,
21 Gower Road, Sketty
Swansea, SA2 9BX
t: 01792 290755
e: design@thomasparry.co.uk
w: www.thomasparry.co.uk