
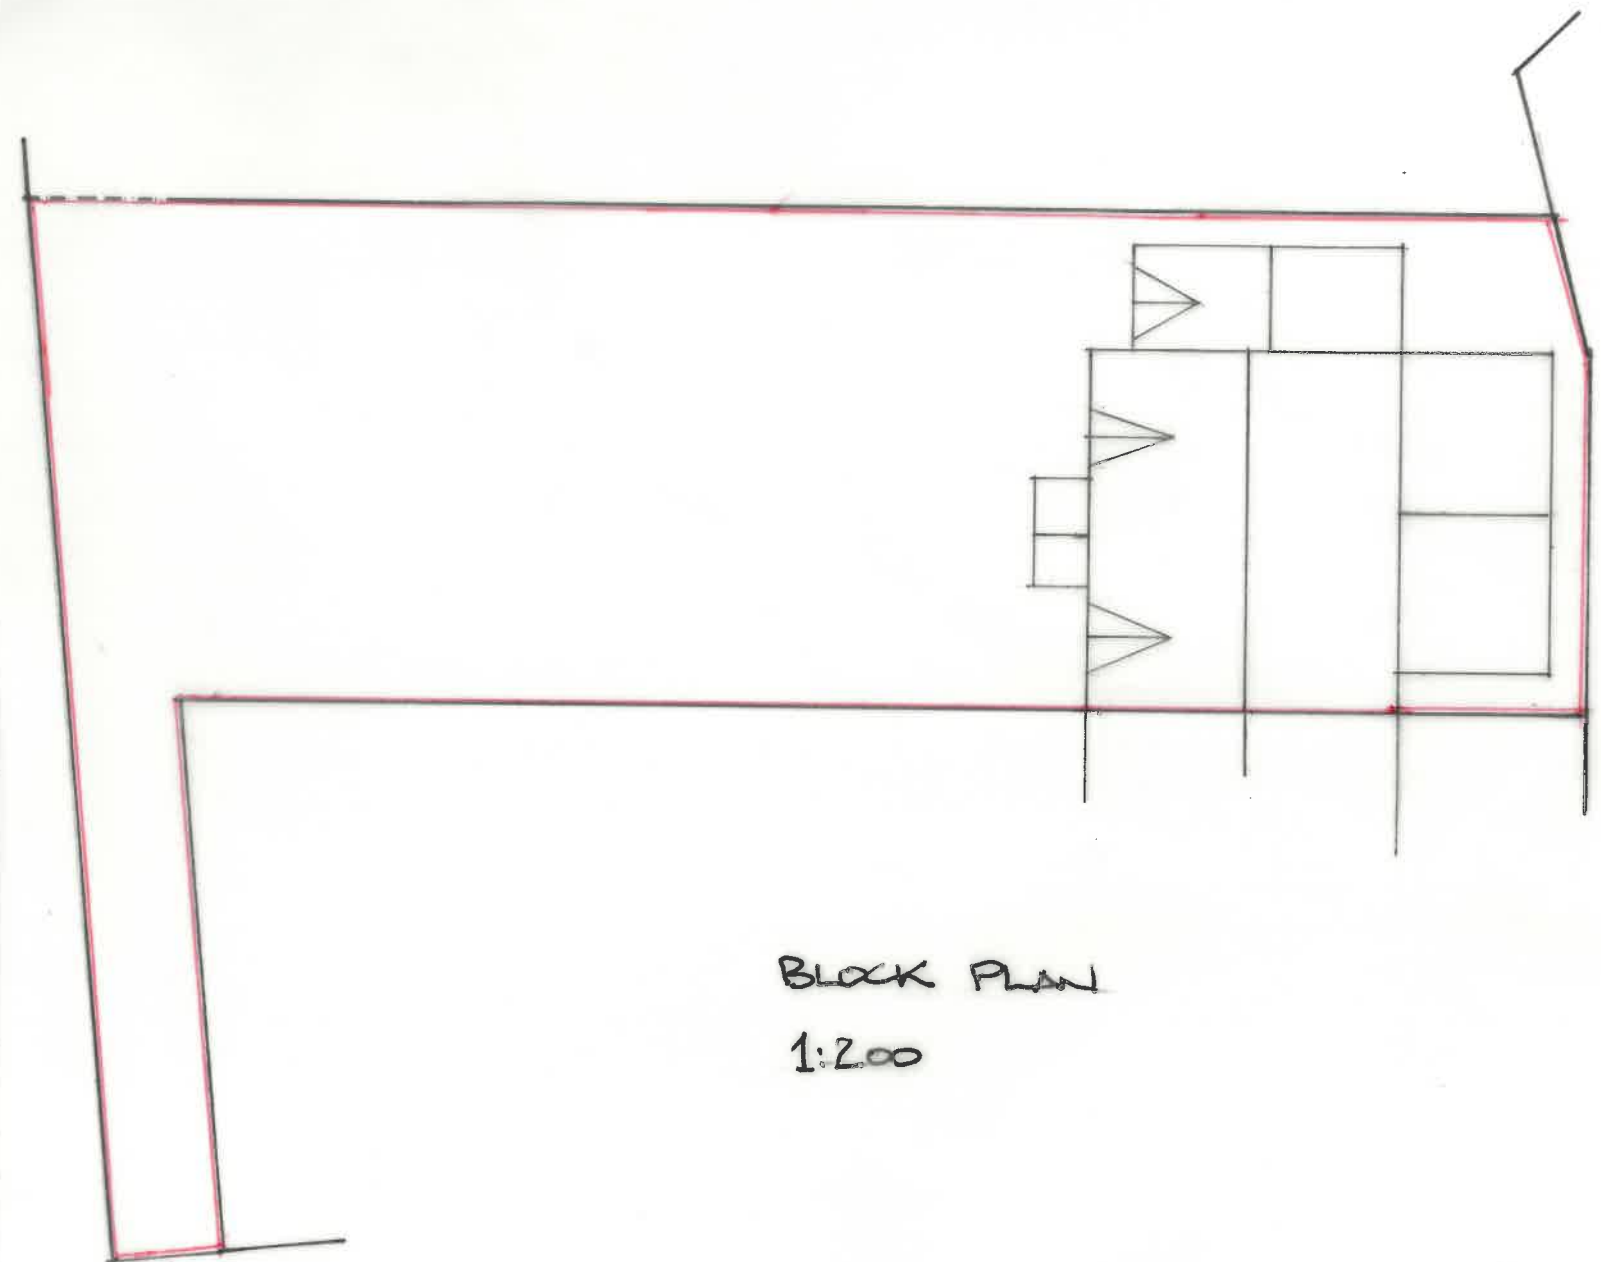


LOCATION PLAN
1:2500

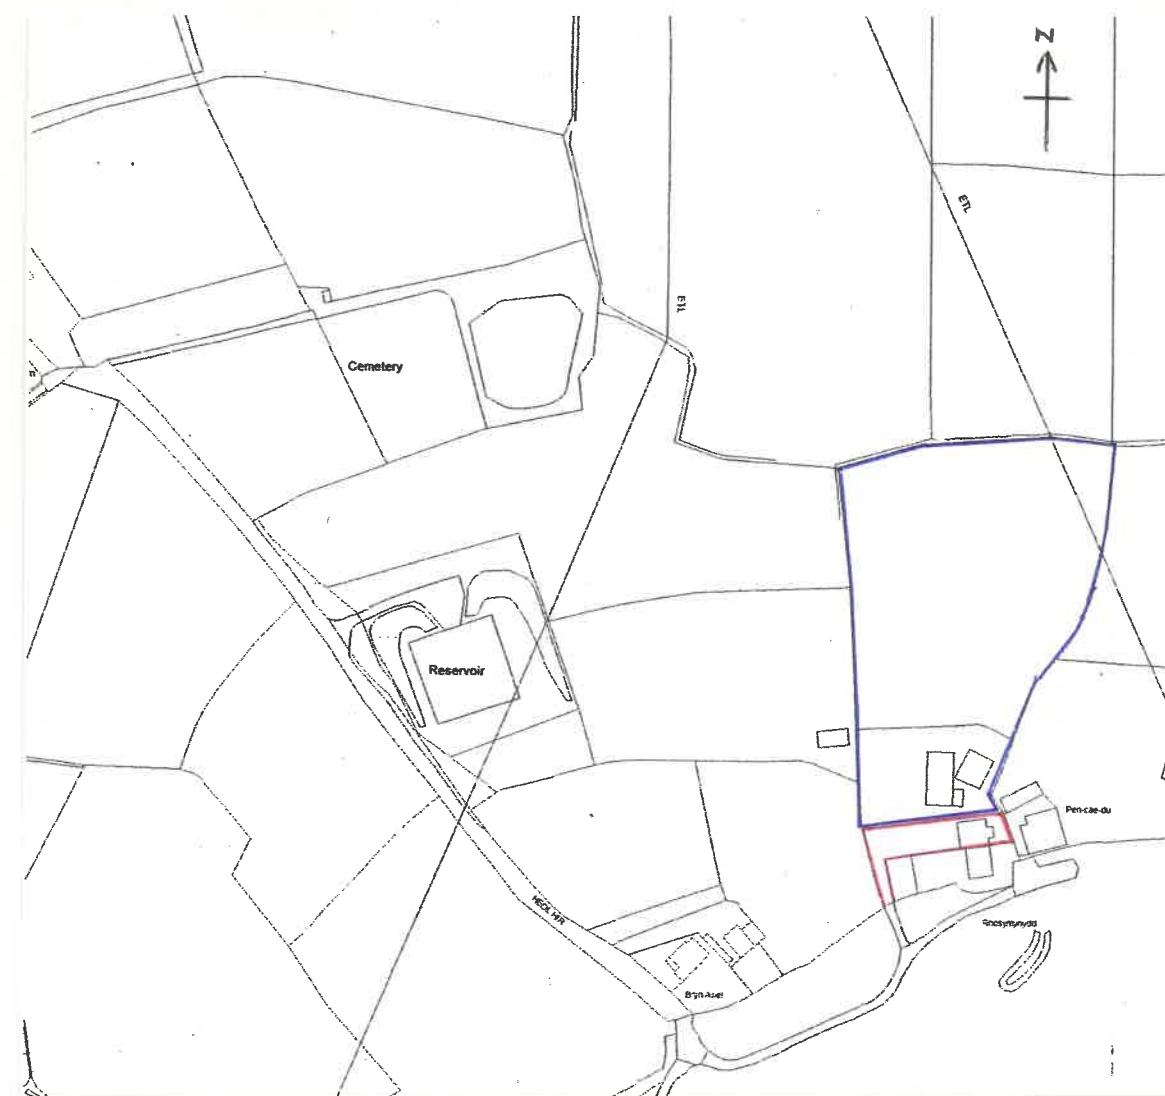

BLOCK PLAN
1:200

REVISION A. Ridge line altered to align with adjoining

Name	Cansu Isbilir	
Address	Pen Cae Du Rhos y Mynydd Farm Rhos y Mynydd Farm Access Road Gwaun Cae Gurwen Ammanford SA18 1PP	
Project	Part Demolish and Rebuild Dwelling with Rear and Side Extensions	
Scale	1:2500 1:200	Drawing No. CI/20/05A