
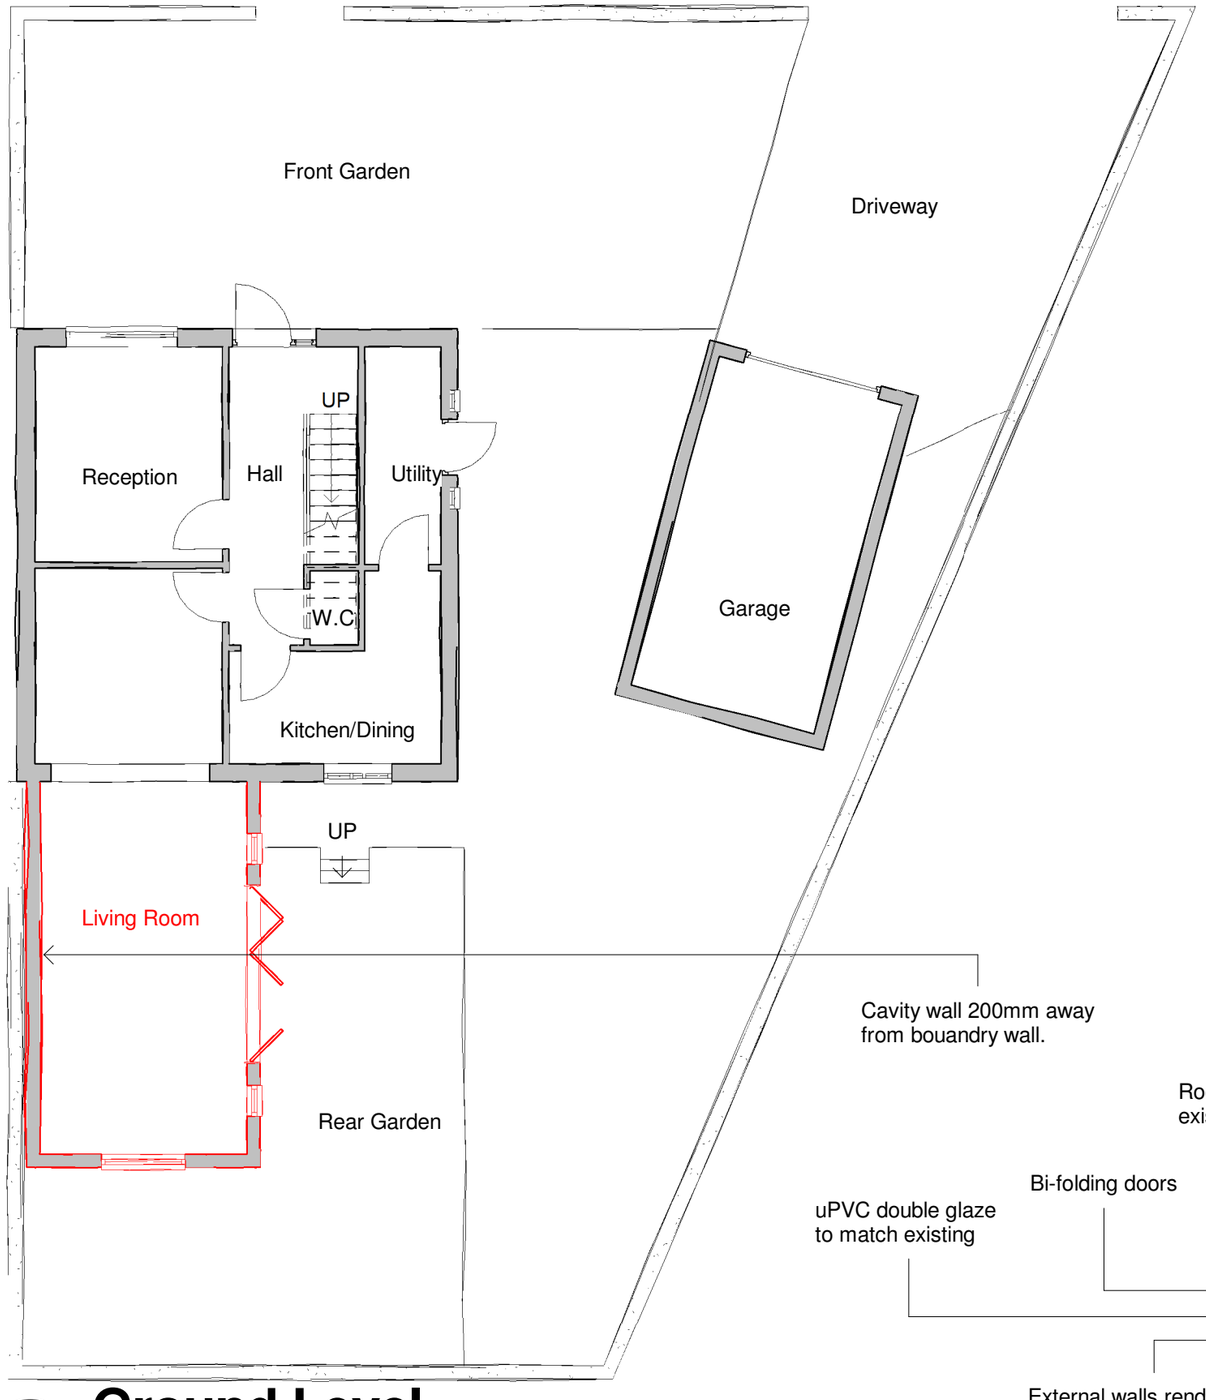



1 Ground Level

1 : 100

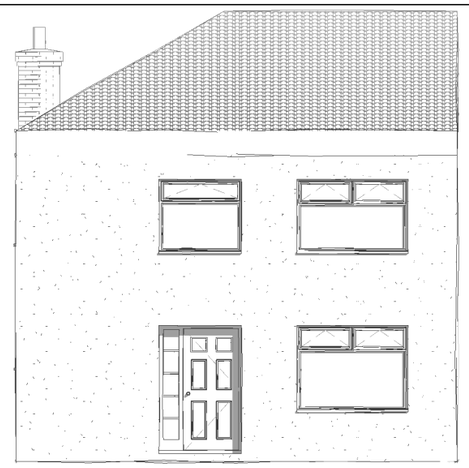


North

1 : 100

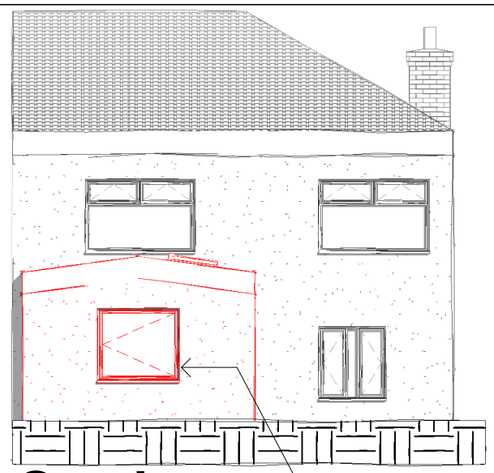


South

1 : 100

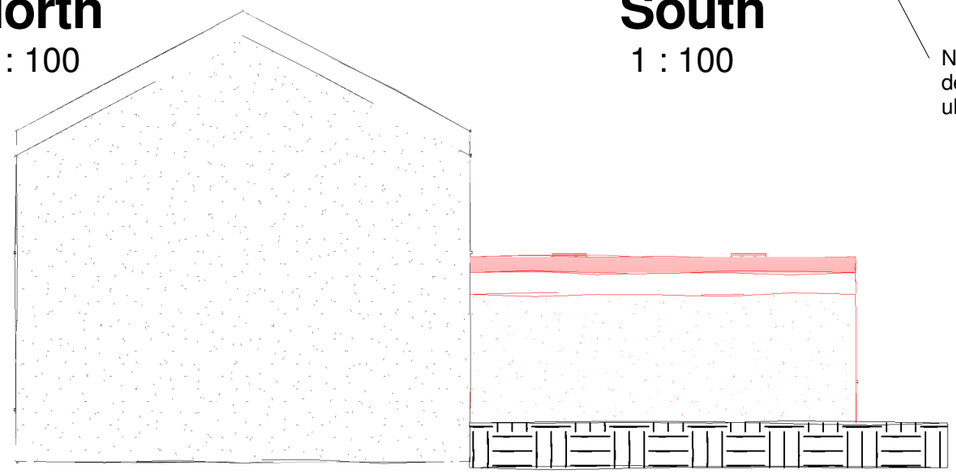

West

1 : 100

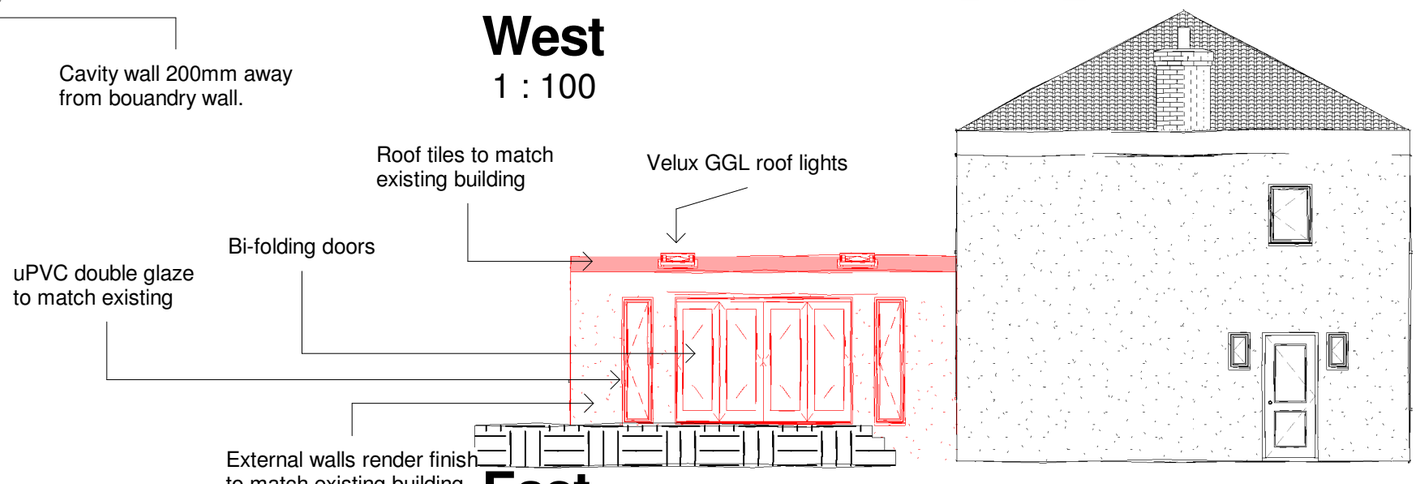

East

1 : 100

No.	Description	Date

www.ccs-solutions.co.uk

CODE	STATUS	SUITABILITY DESCRIPTION	PURPOSE OF ISSUE
			PLANNING

PROJECT: Single storey rear extension

SHEET: Proposed Plans

CLIENT

Date	Project number	Scale (@ A3)
07/10/2020	07102020	1 : 100

Drawn by	DRWAING NUMBER	REV
CCS	A302	A

Checked by

28/10/2020 10:15:30

Superseded