


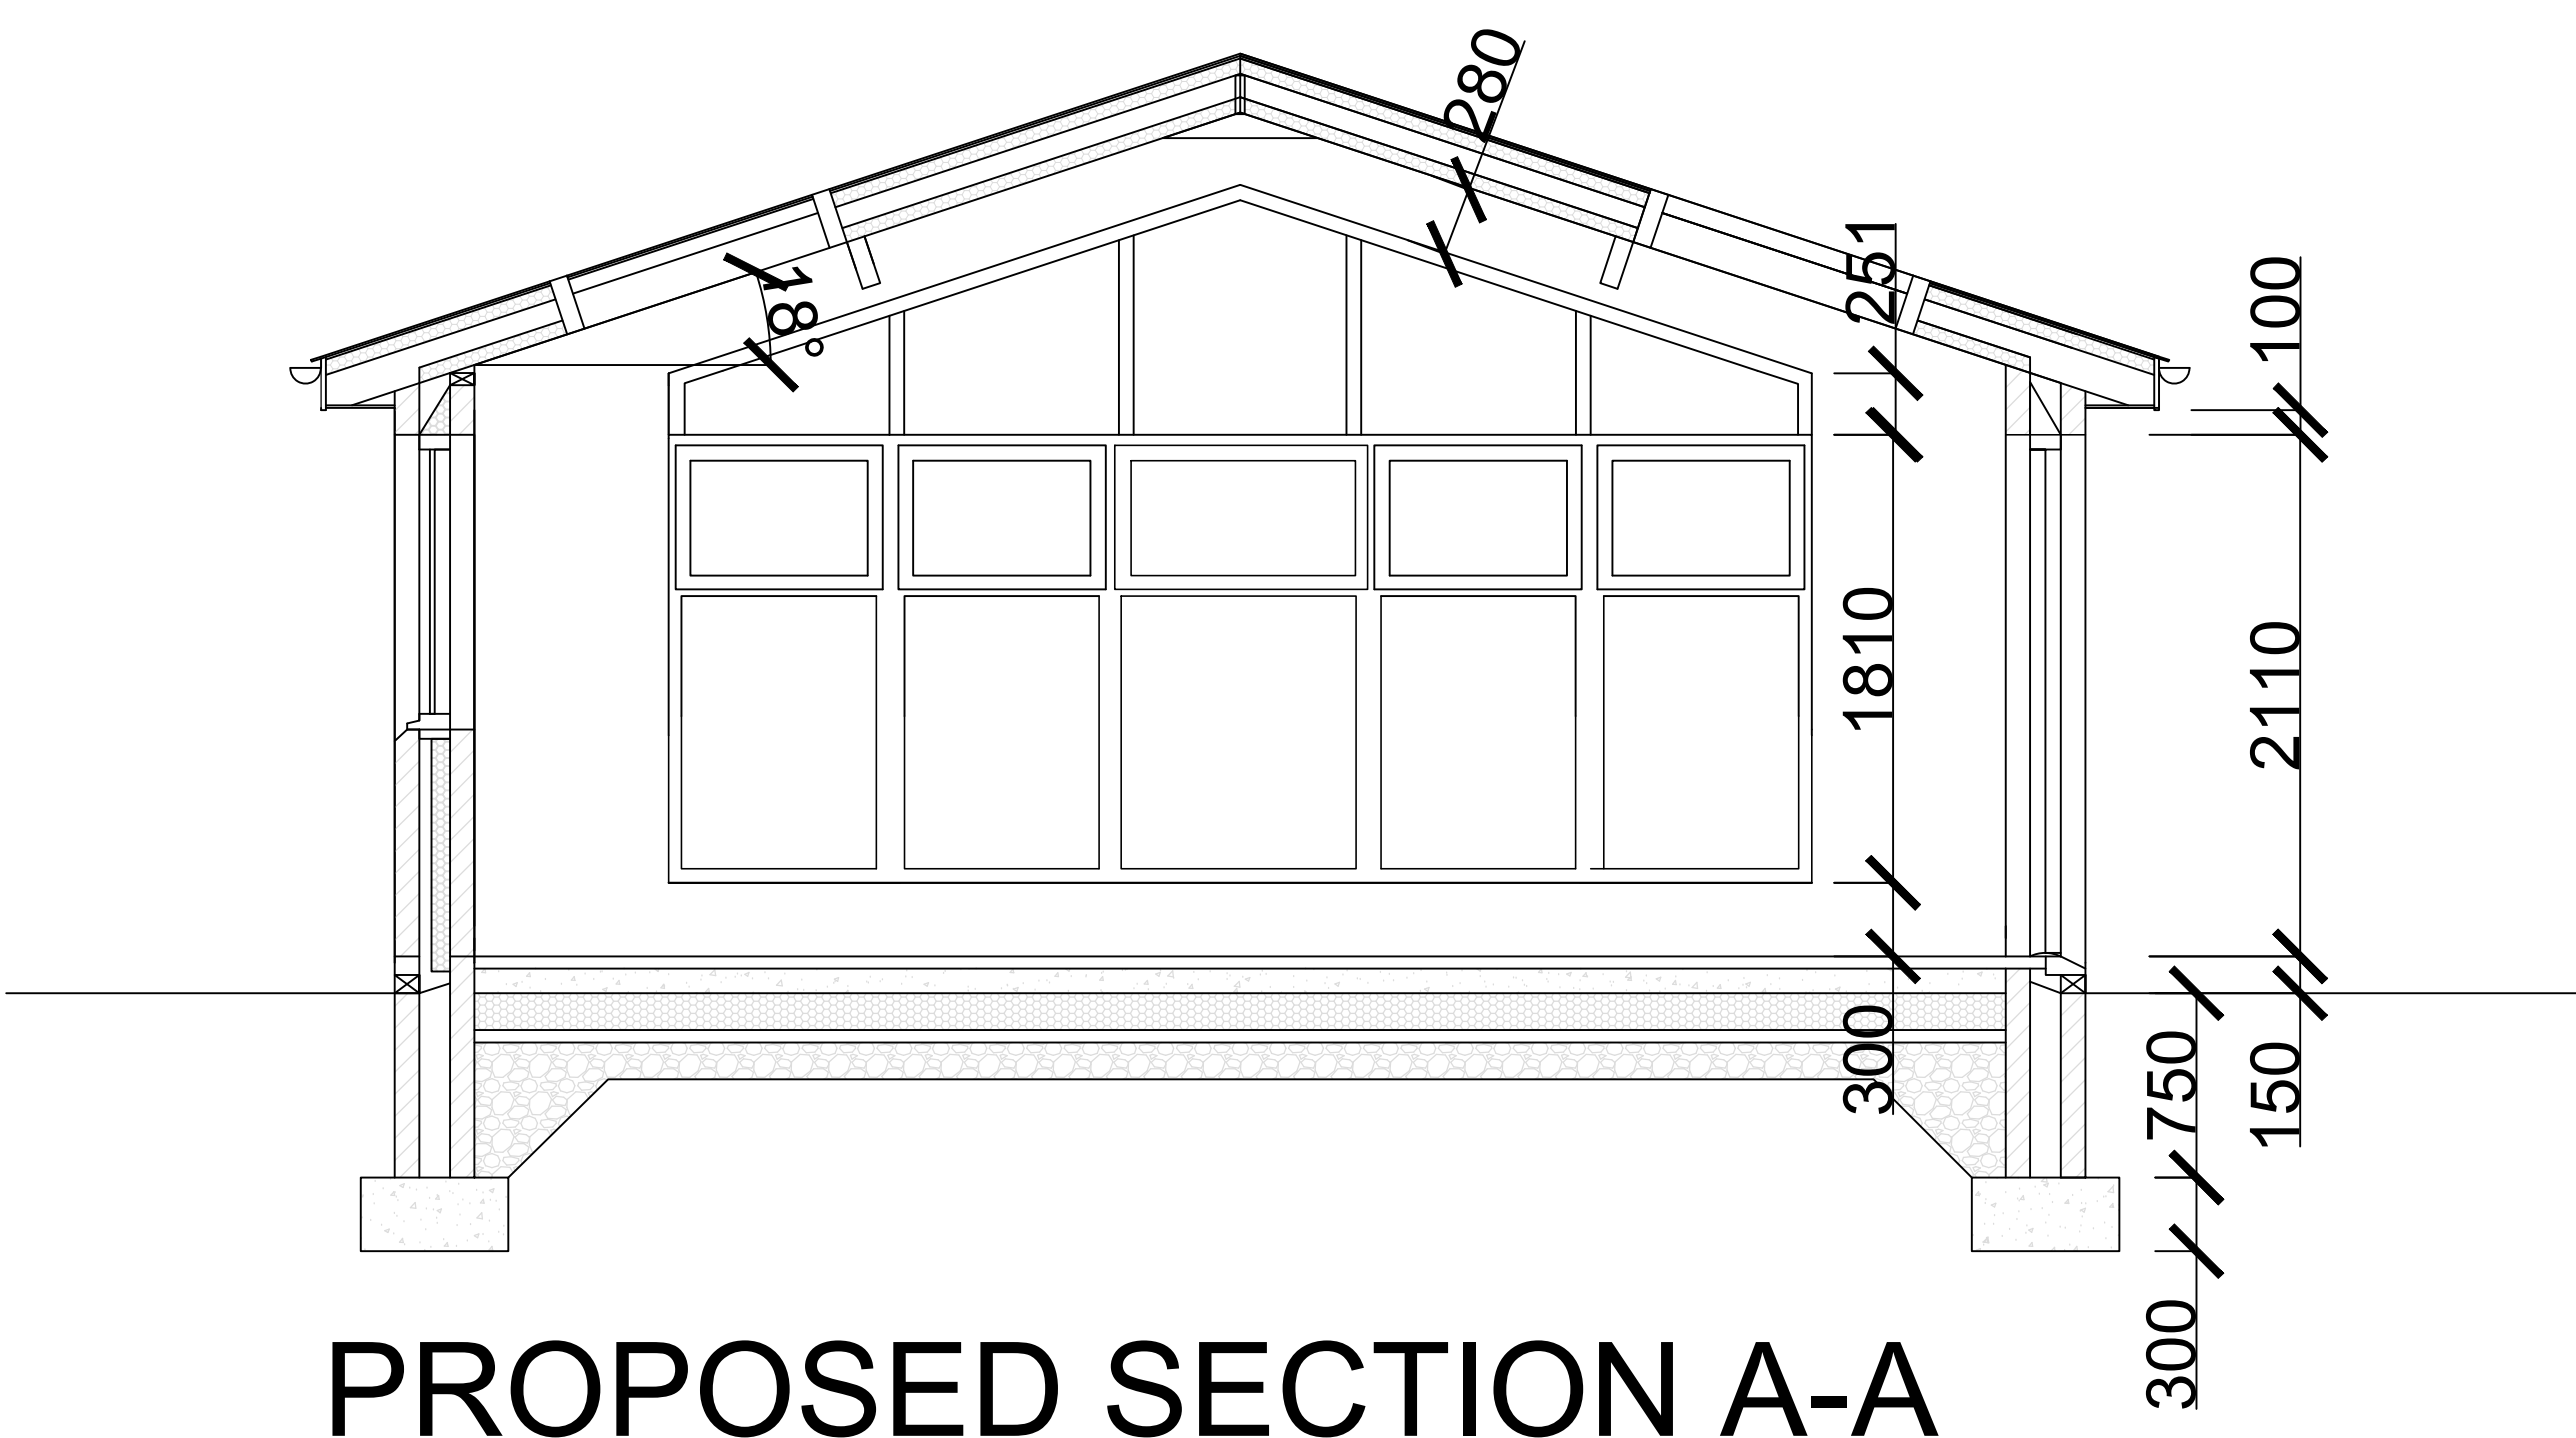

General Notes					
			No.	Revision/Issue	Date
			Firm Name and Address		
			Project Name and Address		
EXISTING & PROPOSED ELEVATIONS & SECTION A-A 83 FERNLEA PARK					
Project RHI		Sheet B-03			
Date 29-10-20					
Scale 1:100 & 1:25					