

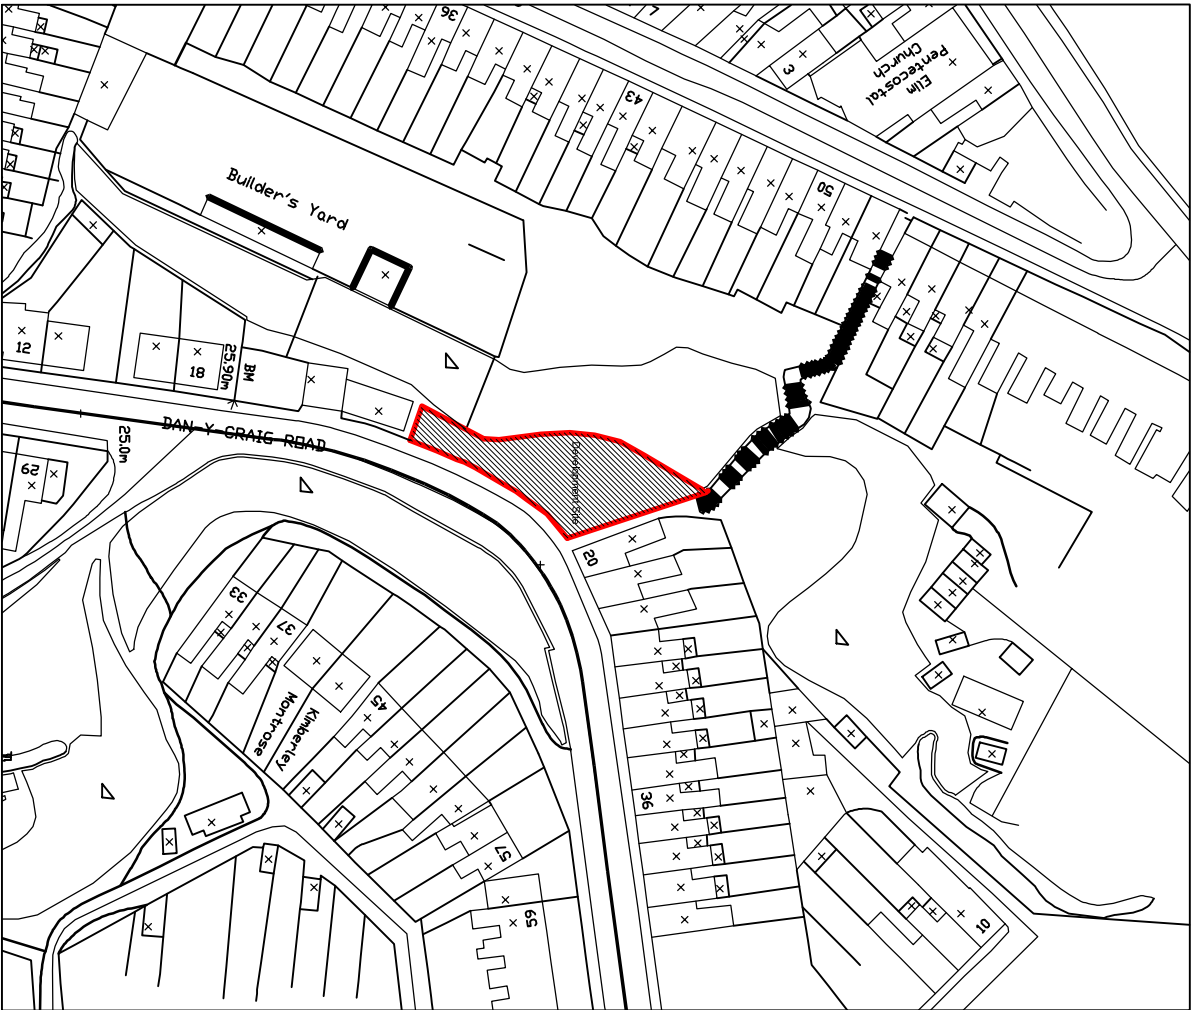


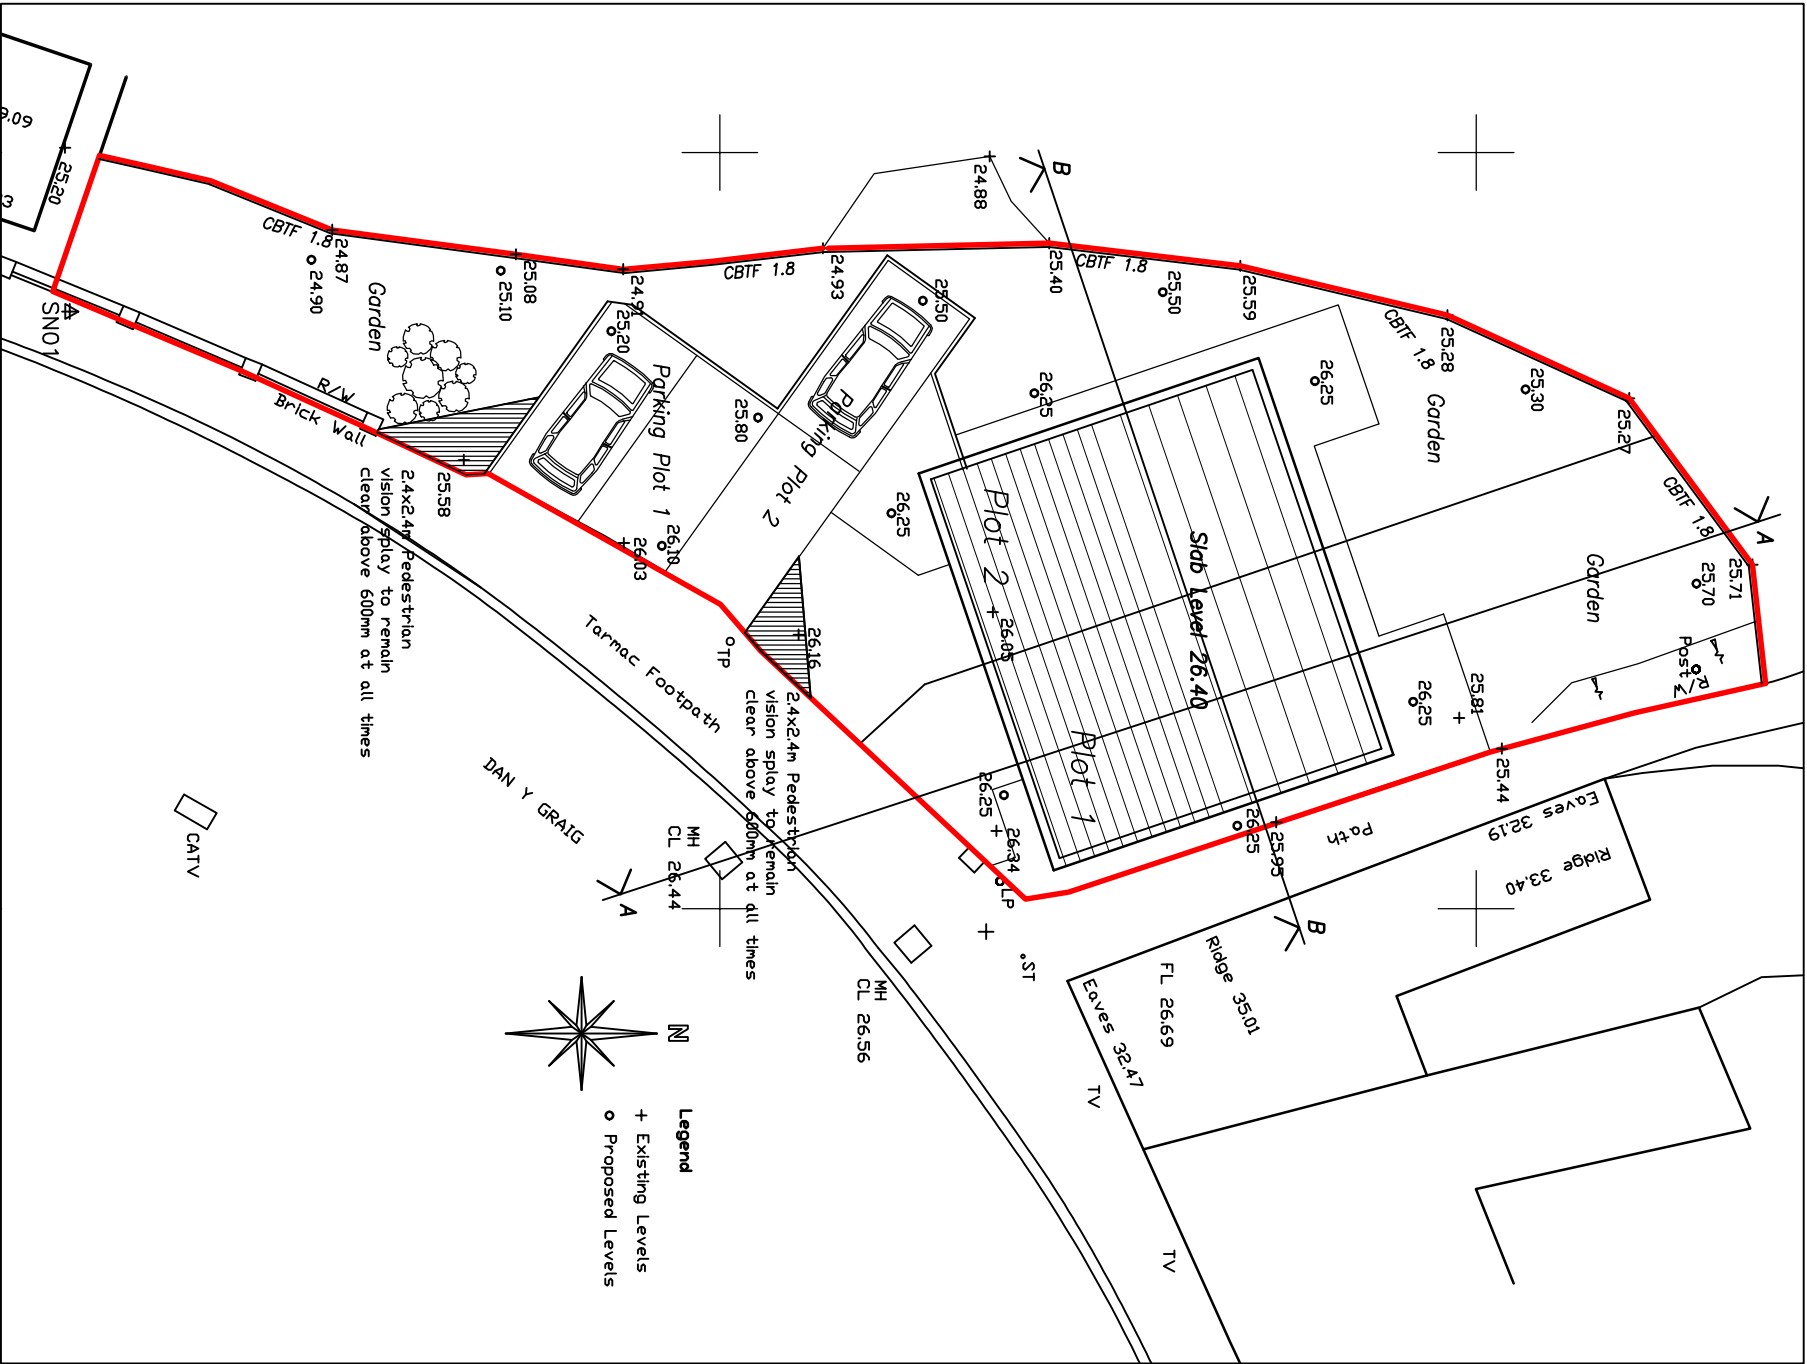

SITE LOCATION PLAN 1:1250

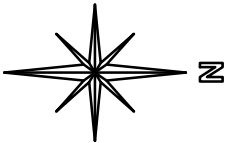

BLOCK PLAN 1:200

A		Proposed Site Levels added	23.09.20
B		Scale corrected and Vision splay added	12.11.20
Rev		Description	Date
concept			
ARCHITECTURAL SERVICES			
The Forum Business Centre, Ystradgynlais SA9 1YW			
01792 812010			
SCOTT AVERY			
LAND at DAN-Y-GRAIG			
ROAD			
Drawn Title		NEATH SA11 1TY	
SITE LOCATION PLAN			
& BLOCK PLAN			
Drawn By:		Date	
MW		18/07/2020	
Scale:		Drawn No:	
1:1250 @ A3L		20-304P/105	
1:200 @ A3L			
REV			