



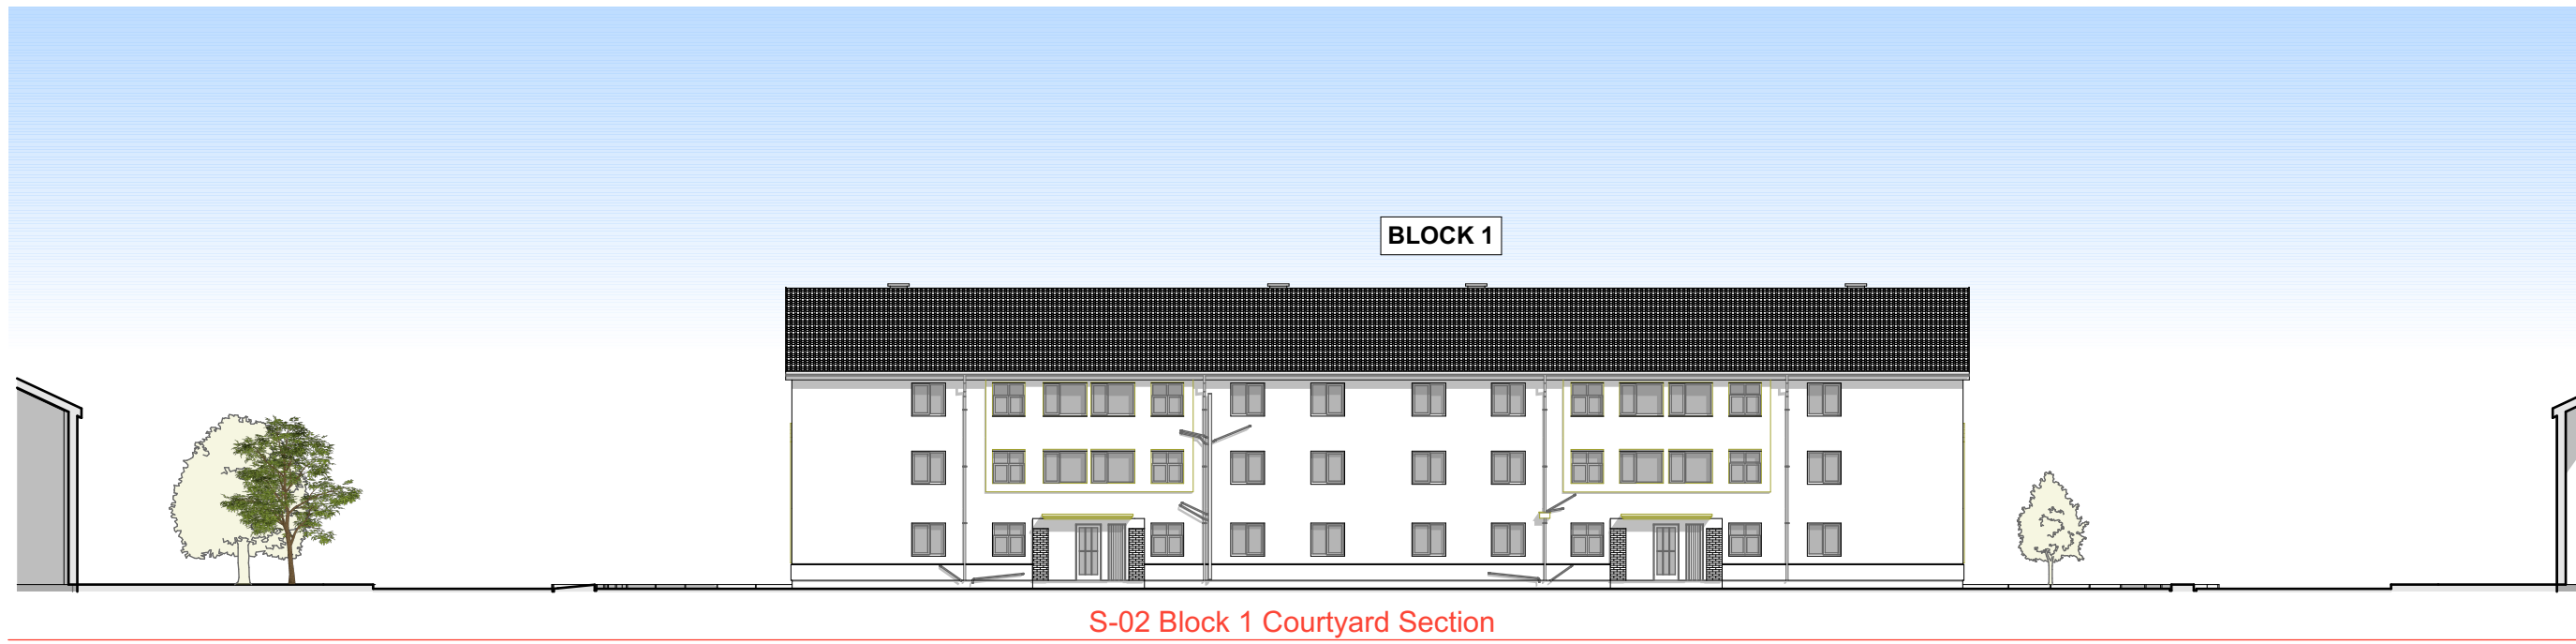

S-02 Block 1 Courtyard Section

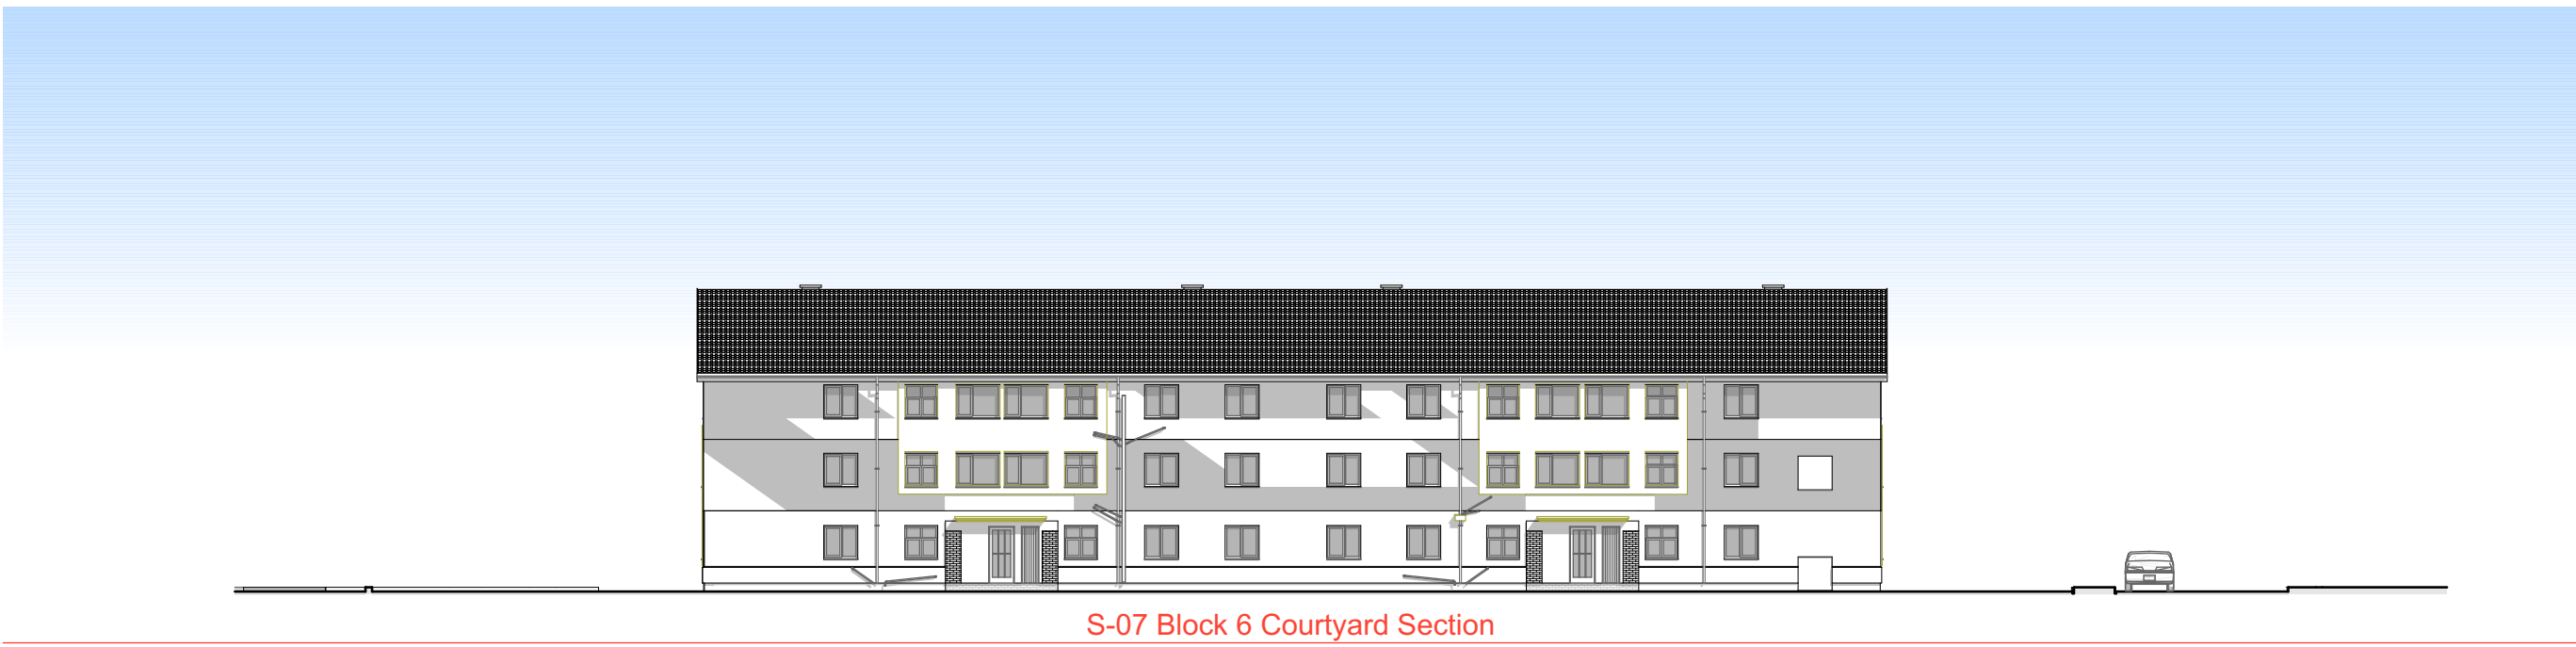


S-07 Block 6 Courtyard Section



E-04 Dalton Road Elevation



E-02 Block 6 Car Park Elevation

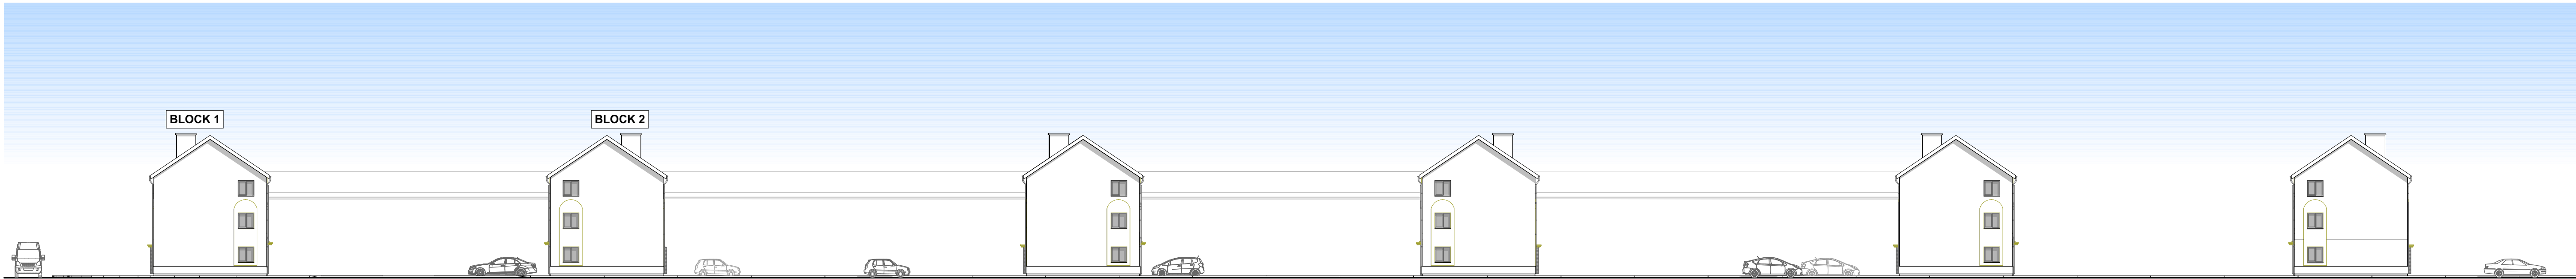

E-01 Bevin Avenue Elevation



E-03 Moorland Road Elevation

0 2 4 6 8 10 12m

Rev	Description	Date	By
01	Pre Application Issue	04/05/2020	JRM
02	PLANNING APPLICATION	21/10/2020	MC



dennis hellyar Architects
t: +44 (0)1446 500720
e: info@dennishellyar-architects.com
w: www.dennishellyar-architects.com

This document and its design content is © Dennis Hellyar Architects. It shall be read in conjunction with all other associated project information including models, specifications, schedules and related consultants documents. Do not scale from documents. All dimensions to be checked on site. Immediately report any discrepancies, errors or omissions on this document to the Originator. If in doubt ASK.

Project	Sandfields
Address	Bevin Avenue, Port Talbot SA12 6JN
Client	Tai Tarian
Drawn	MLC
File	175 Sandfields - Masterplan 24.pln
Date	21/10/2020
Status	PLANNING
Scale @ A1	1:250
Revision	02
Title	Existing Elevations
No	175 - DHA - XX - ZZ - DR - A - 0200