

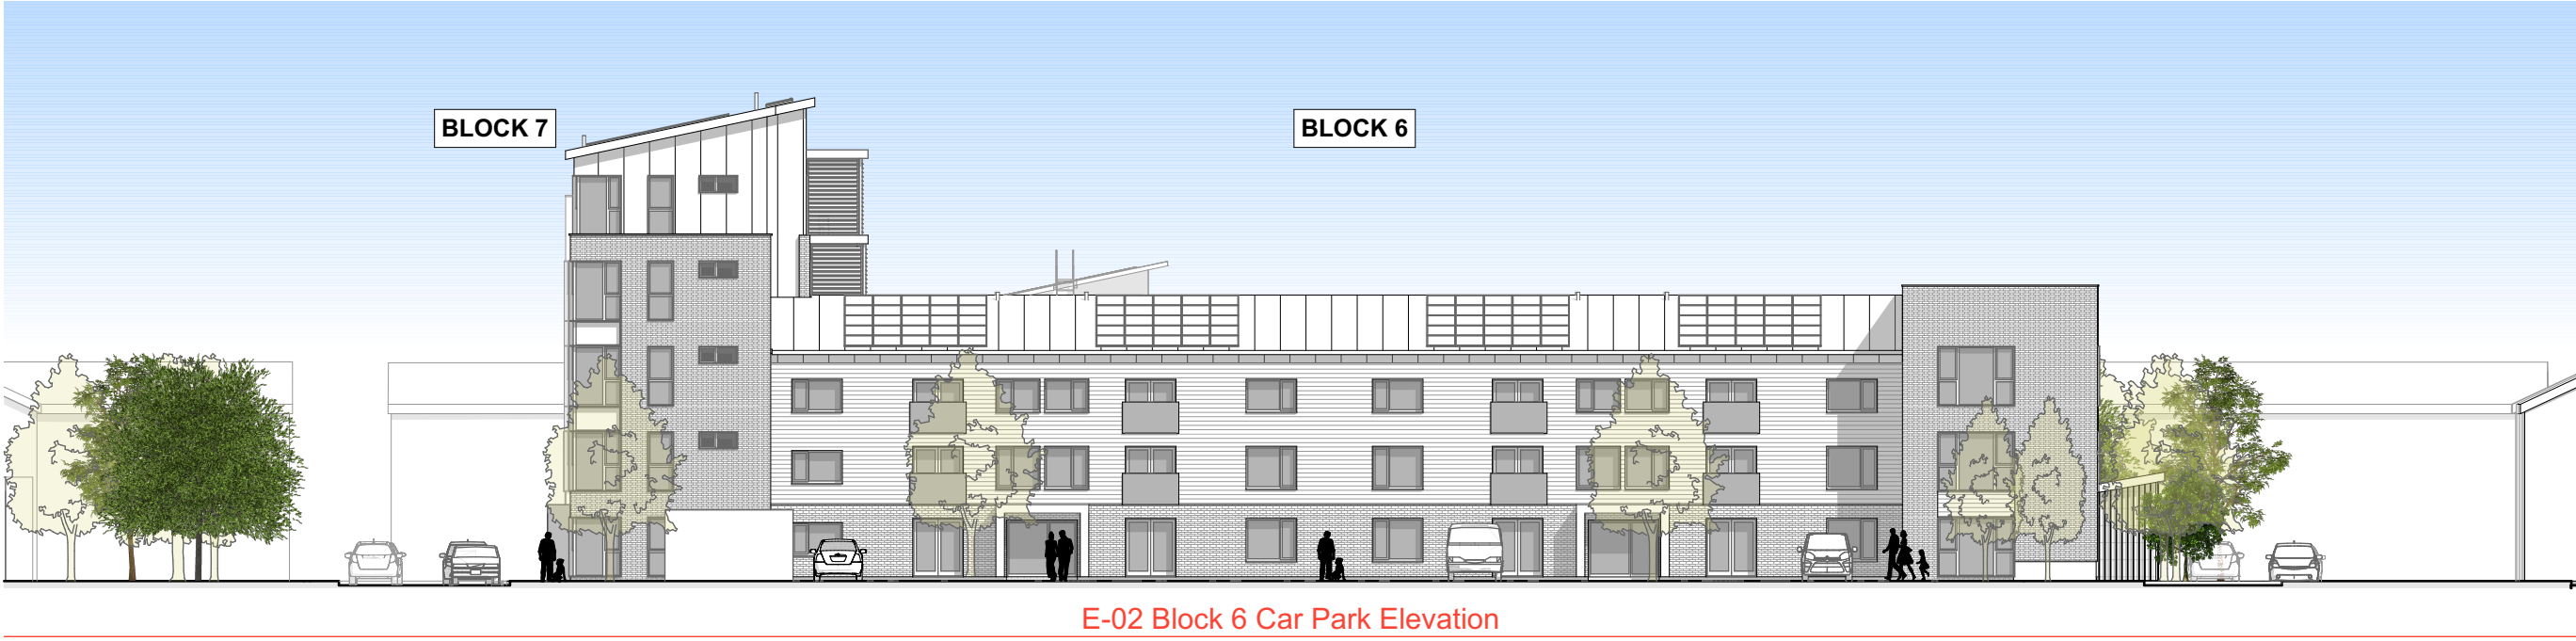
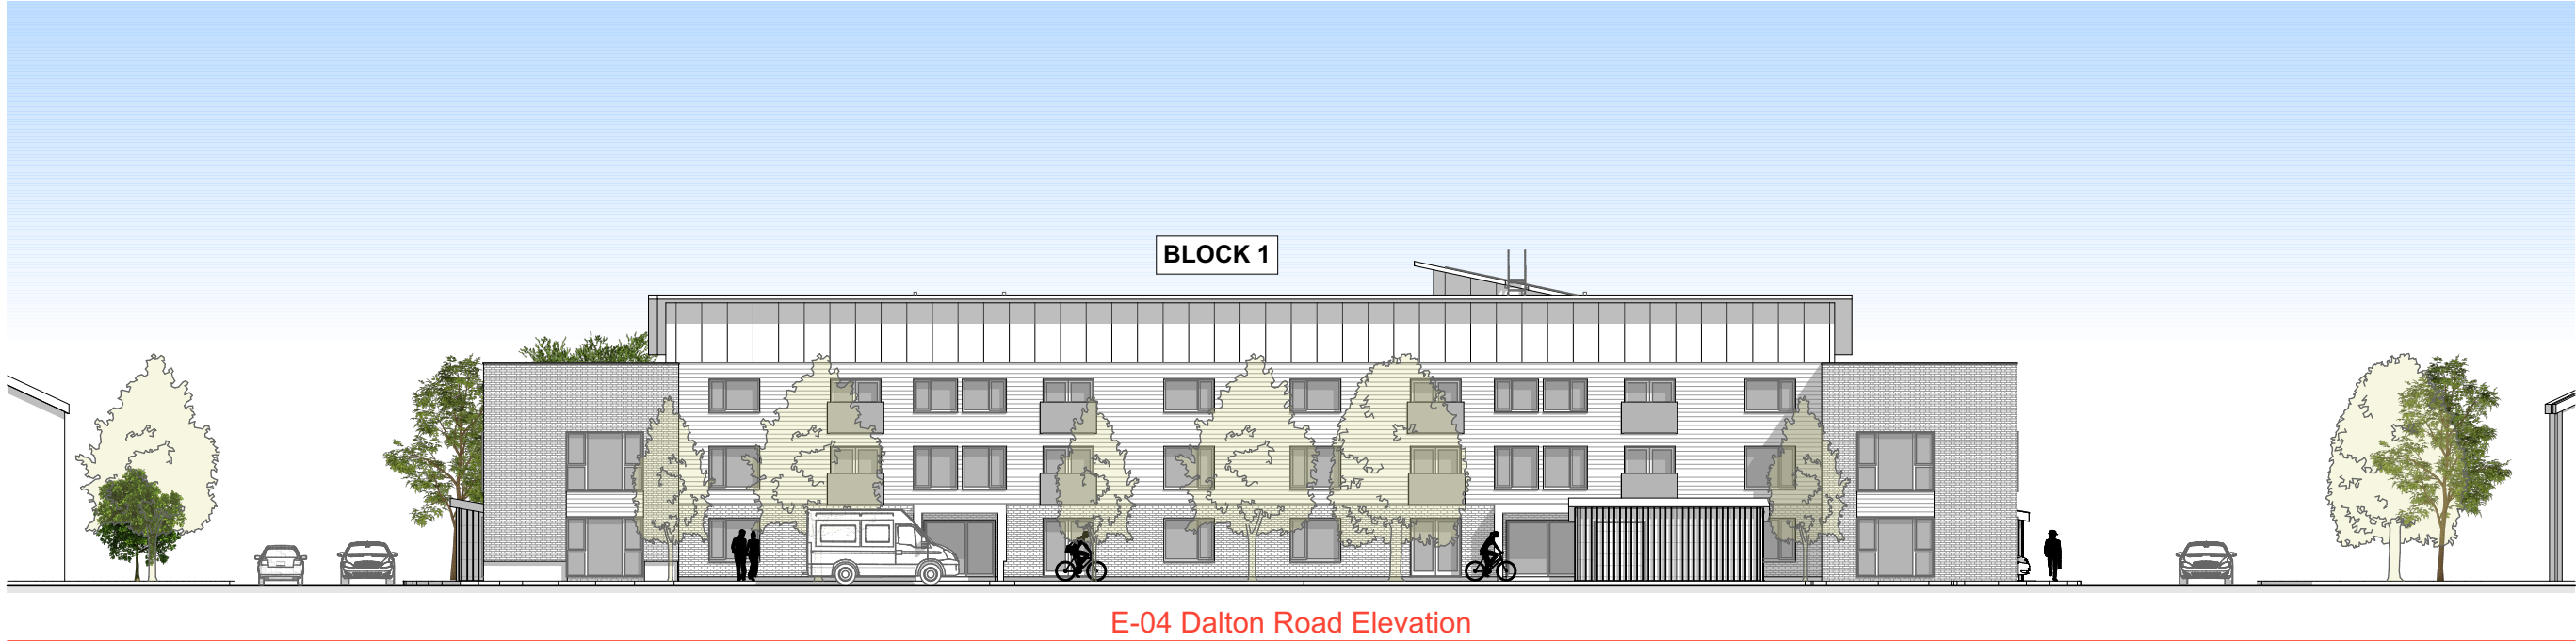
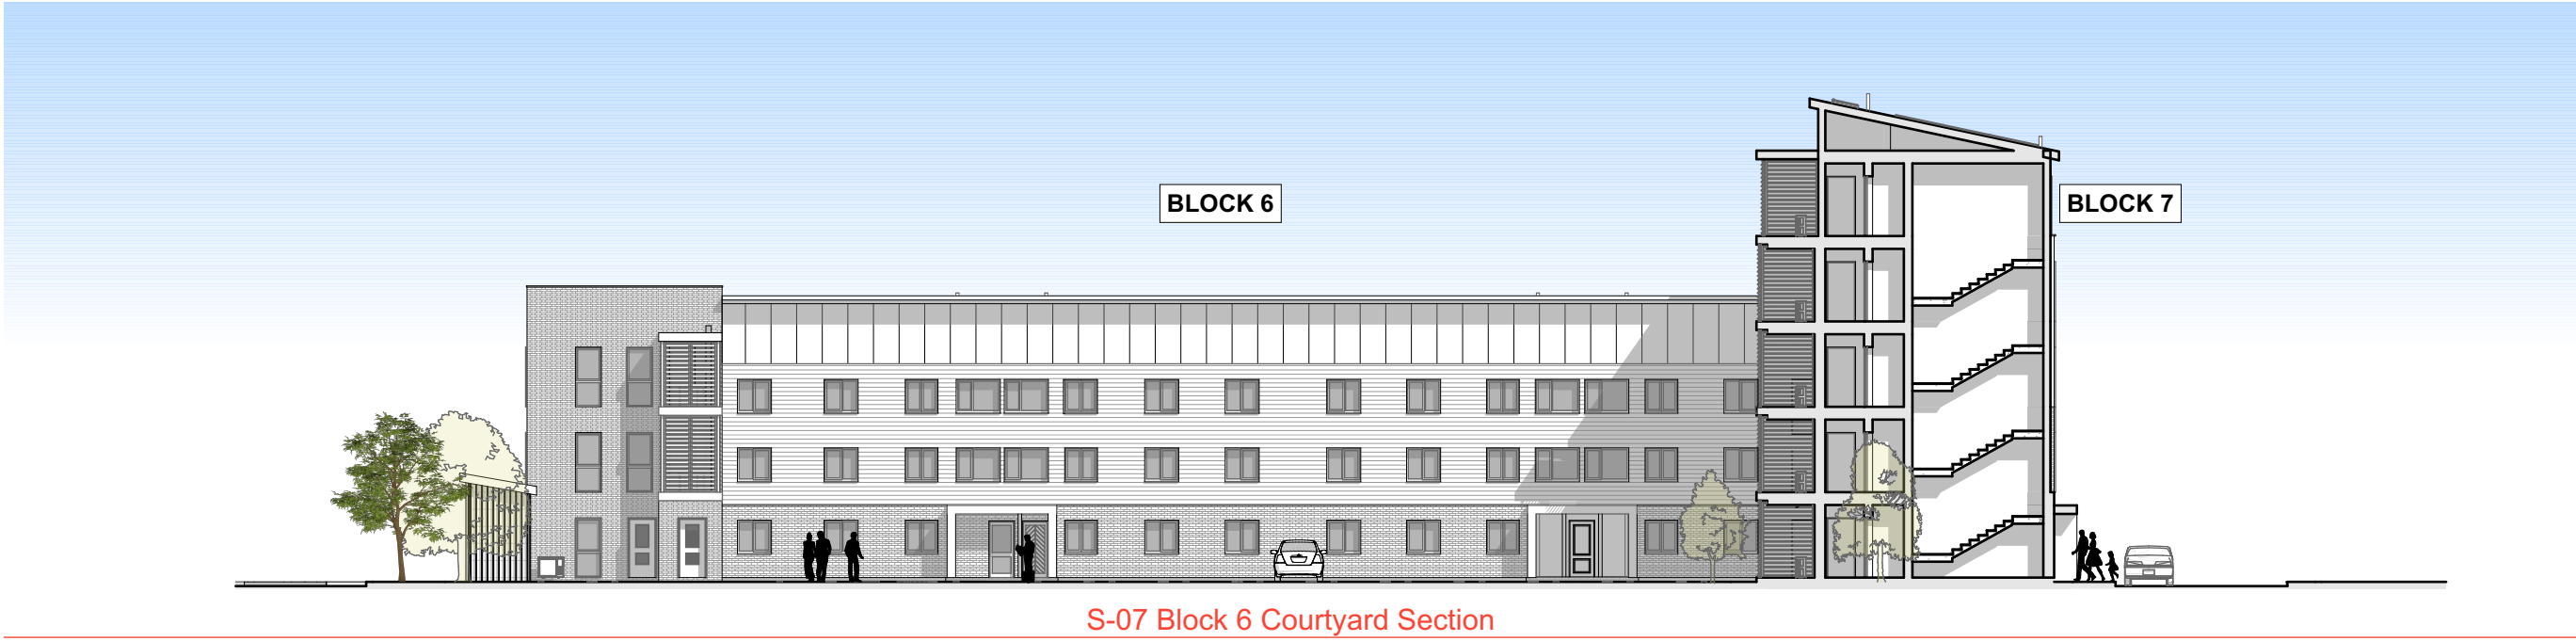


024681012m

Rev	Description	Date	By
01		24/03/2020	
02	General Amendments	24/03/2020	
03	Pre Application Issue	04/05/2020	JRM
04	New PV panels layout	06/05/2020	MC
05	Roof access added	20/08/2020	MC
06	PLANNING APPLICATION	21/10/2020	MC

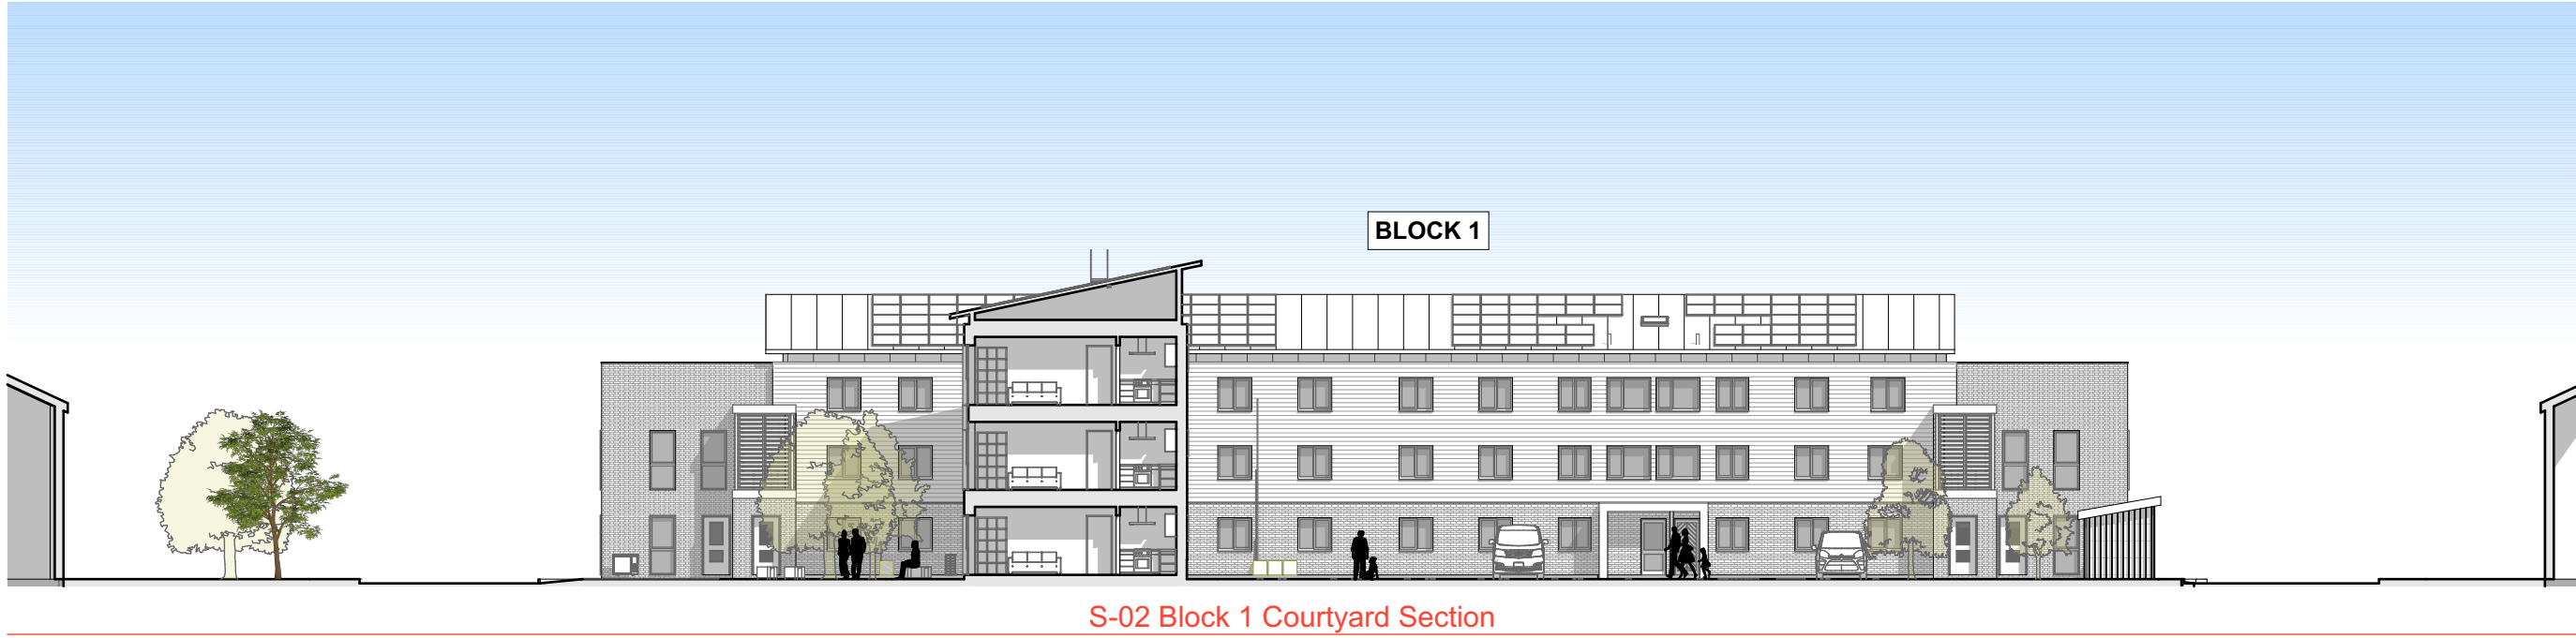

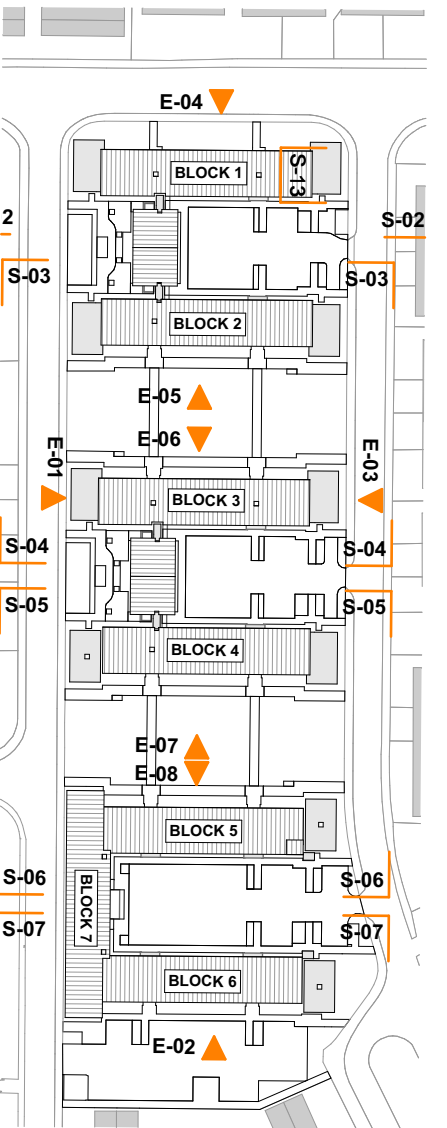

dennis hellyar Architects

t: +44 (0)1446 500720

e: info@dennishellyar-architects.com

www.dennishellyar-architects.com

This document and its design content is © Dennis Hellyar Architects. It shall be read in conjunction with all other associated project information including models, specifications, schedules and related consultants documents. Do not scale from documents. All dimensions to be checked on site. Immediately report any discrepancies, errors or omissions on this document to the Originator. If in doubt ASK.

ProjectSandfields

AddressBevin Avenue, Port Talbot SA12 6JN

ClientTai Tarian

DrawnMLC

File175 Sandfields - Masterplan 24.pln

Date21/10/2020

StatusPLANNING

Scale @ A11:250

Revision06

TitleProposed Elevations

No175 - DHA - ZZ - XX - DR - A - 0225