


1 **Site**
1 : 200

NOTES:

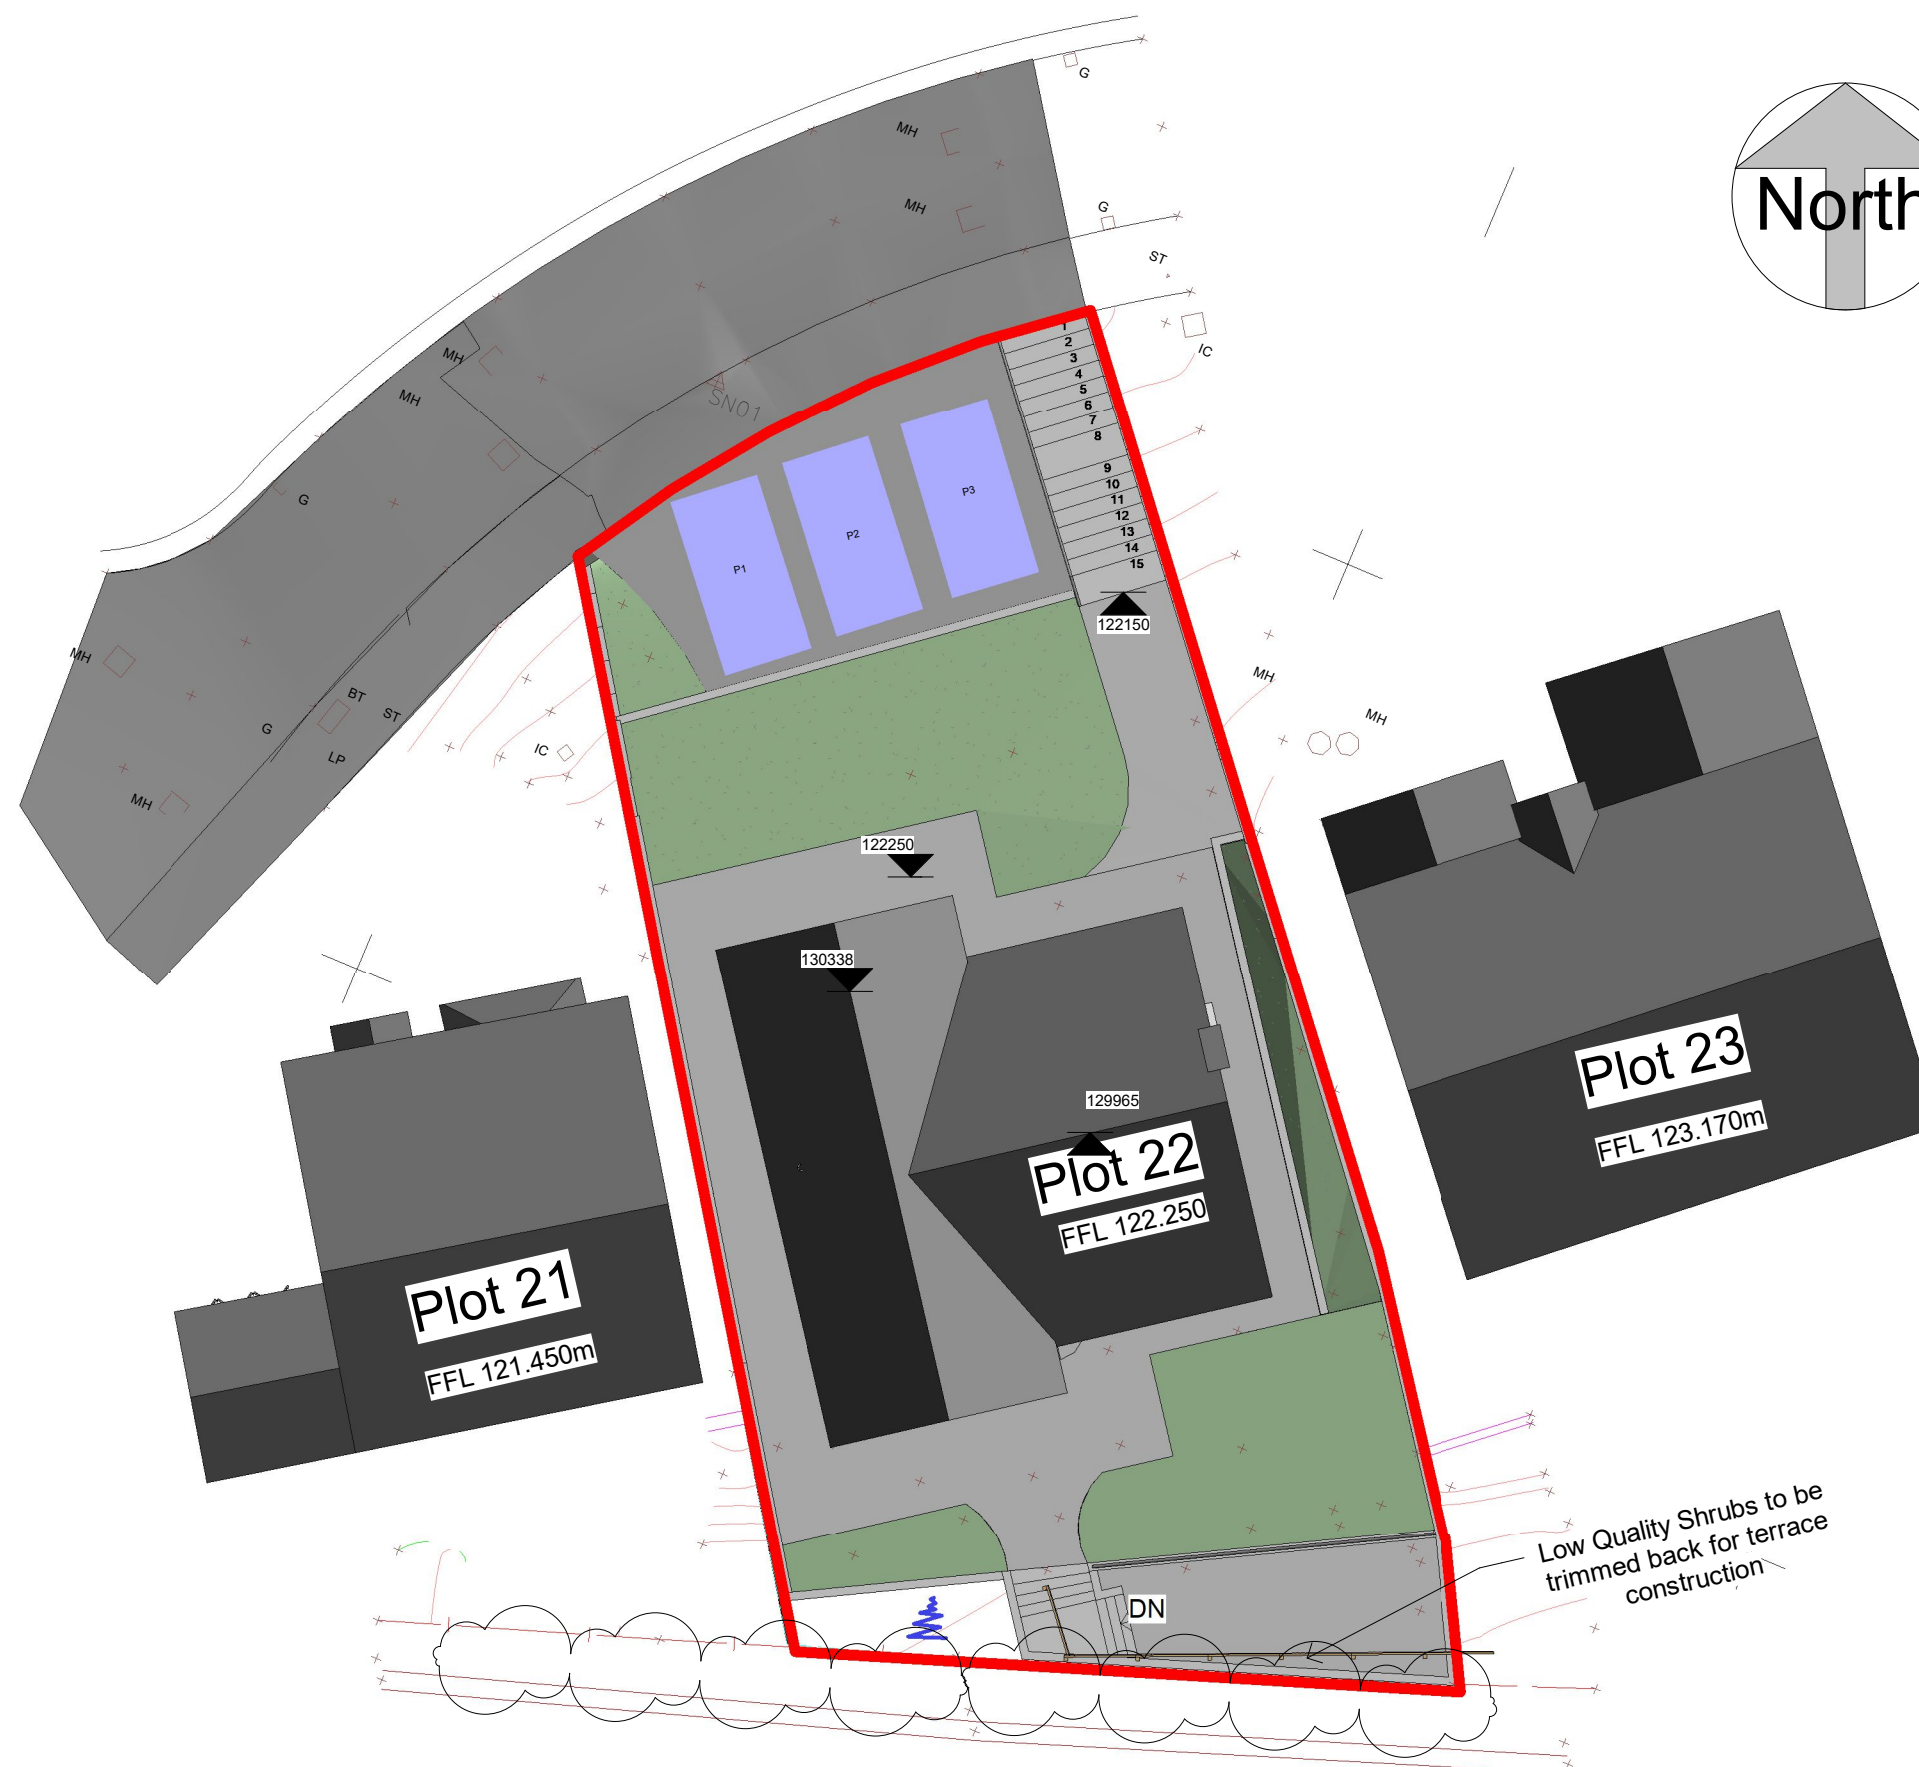

DRAWING STATUS

Planning

PROJECT

Plot 22 Varteg Fawr, Bryn

TITLE

Proposed Access Steps
Amendments

CLIENT

Mr G Doyle

DRAWN BY
Gareth Owen

DATE
07.11.20


SCALE (@A3)
1 : 200

PROJECT NO.
GD01

DRAWING NO.
A102


REV
-

GO CONCEPT DESIGNS, 9 DARWIN RD, PORT TALBOT, SA12 6BT
gareth@goconceptdesigns.co.uk

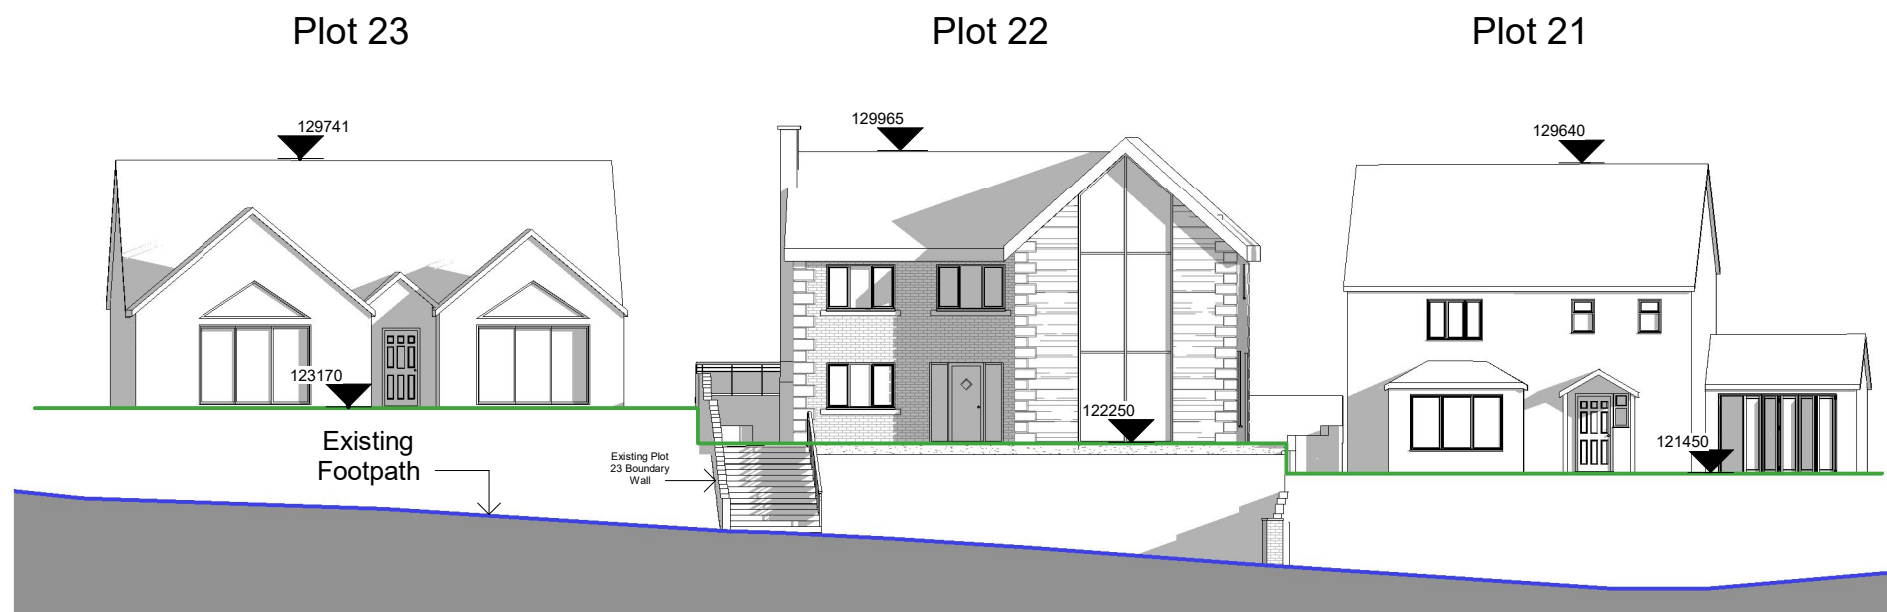

01 Street Scene

1 : 200

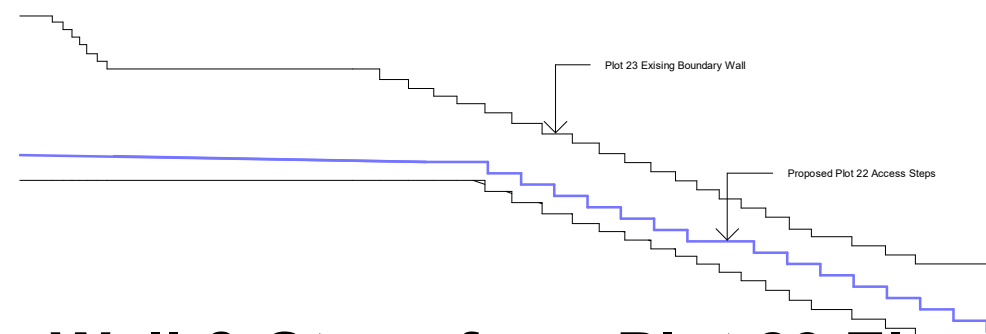

02 Wall & Steps from Plot 23 Elevation

1 : 100

NOTES:

Existing Levels —

Proposed Levels —



DRAWING STATUS

Planning

PROJECT

Plot 22 Varteg Fawr, Bryn

TITLE

Proposed Street Scene & Elevation

CLIENT

Mr G Doyle

DRAWN BY
Gareth Owen

DATE
07.11.20

SCALE (@A3)
As indicated

PROJECT NO.
GD01

DRAWING NO.
A106

REV
-

GO CONCEPT DESIGNS, 9 DARWIN RD, PORT TALBOT, SA12 6BT
gareth@goconceptdesigns.co.uk