


1 Yard - Section 1
1:200

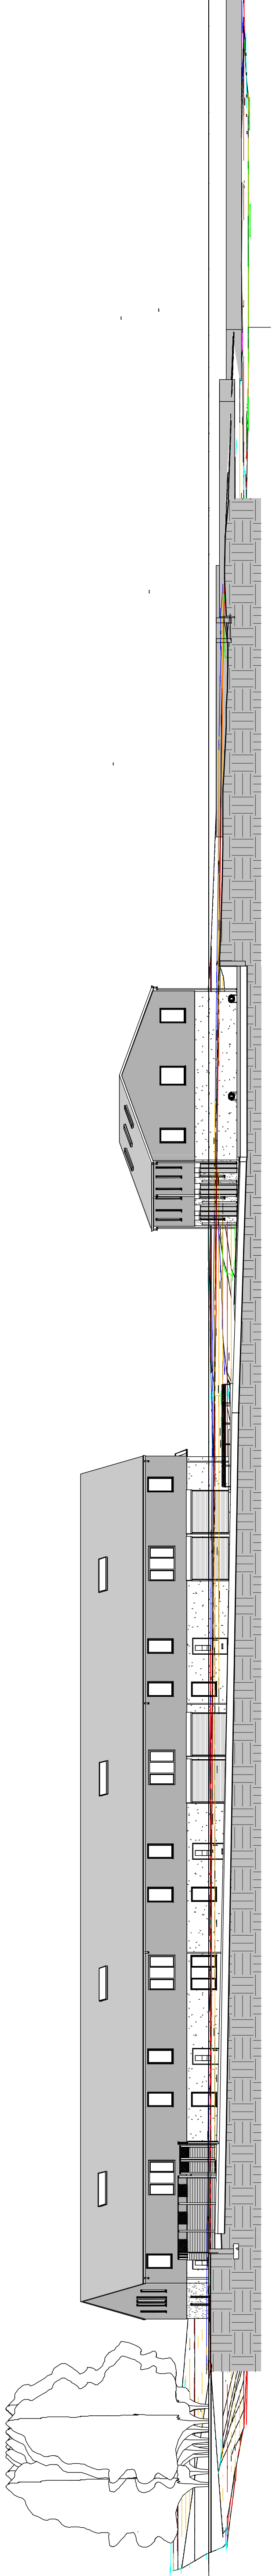

2 Yard - Section 2
1:200

Whole Site Sections