


NOTES

Use only figured dimensions
Do not scale except in connection with Planning Applications
Contractor to check all dimensions and notify CA of any discrepancies
Copyright of this drawing remains with W Griffiths

Rev.	Desc.	Date
A	Planning	24-09-20

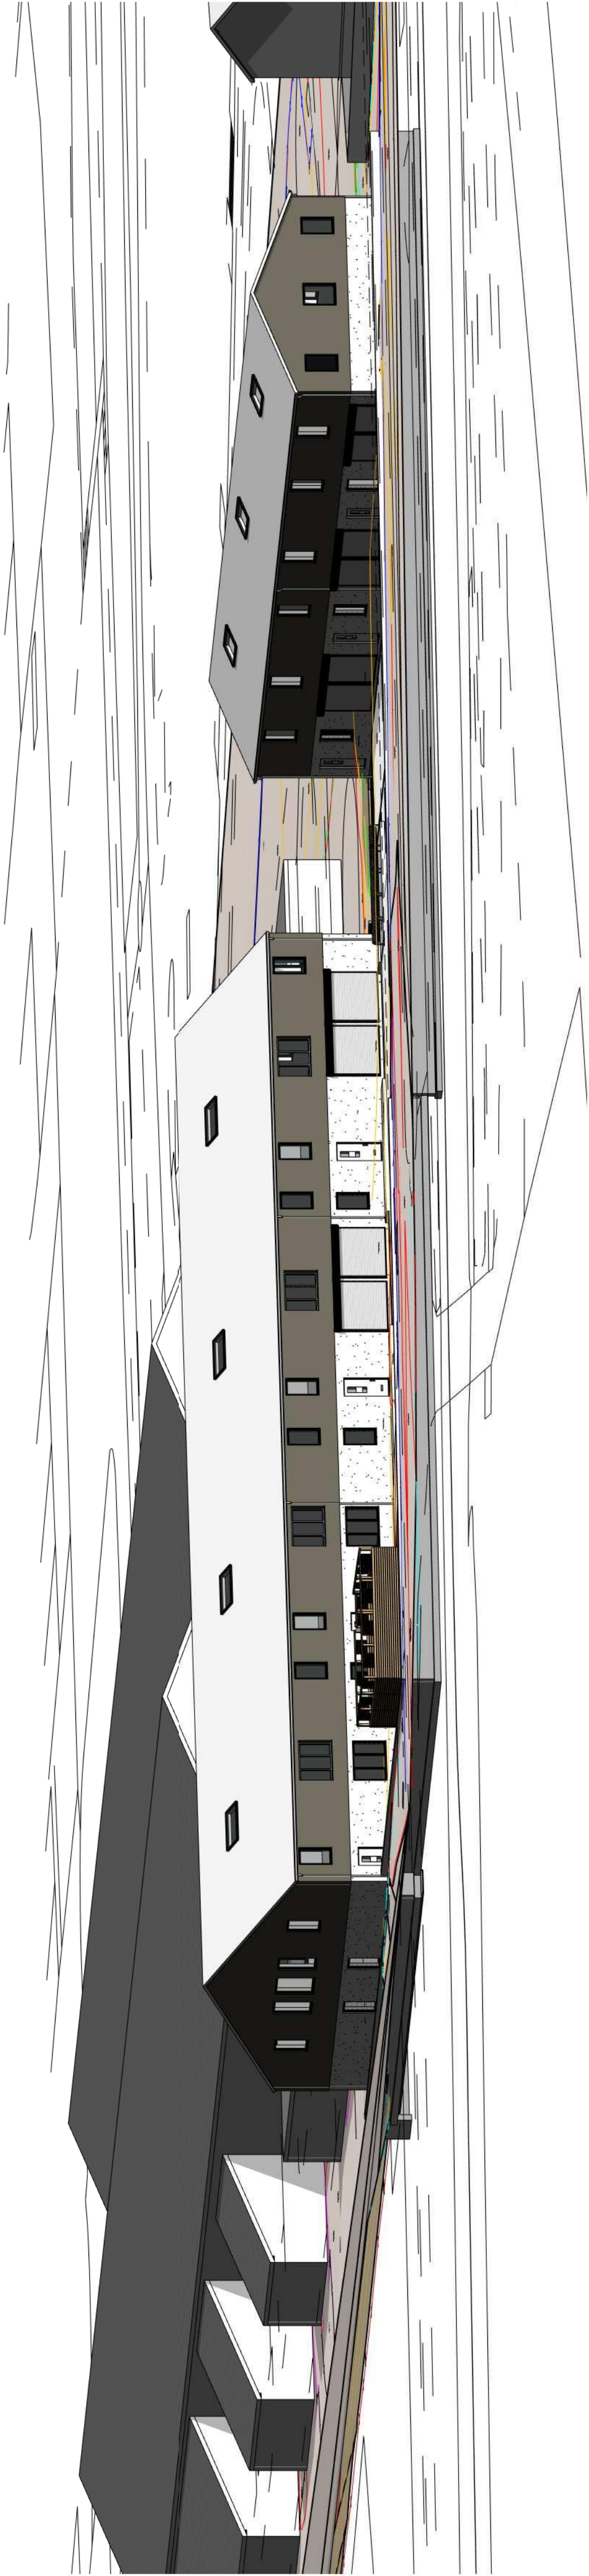

Street View

W.GRIFFITHS

ARCHITECTS • PENSEIRI

Elton Chambers
The Gas St
SA45 3JE
www.wgriffiths.co.uk
Tel: 01738 051034

PROJECT Redevelopment of Land Adjacent to Office Row, Ystalyfera

SCALE	SIZE	A1
DRAWN -	DATE	09/24/20
CHECKED	Checker	DATE

TITLE Street View

1690	2-5	A
------	-----	---