

NOTES




Use only figured dimensions

Do not scale except in connection with Planning Applications

Contractor to check all dimensions and notify CA of any discrepancies

Copyright of this drawing remains with W GRIFITHS

Rev.	Desc.	Date
C	Planning	24-09-20
B	PAC Submission	20-05-20
A	Pre-app final	25-03-20

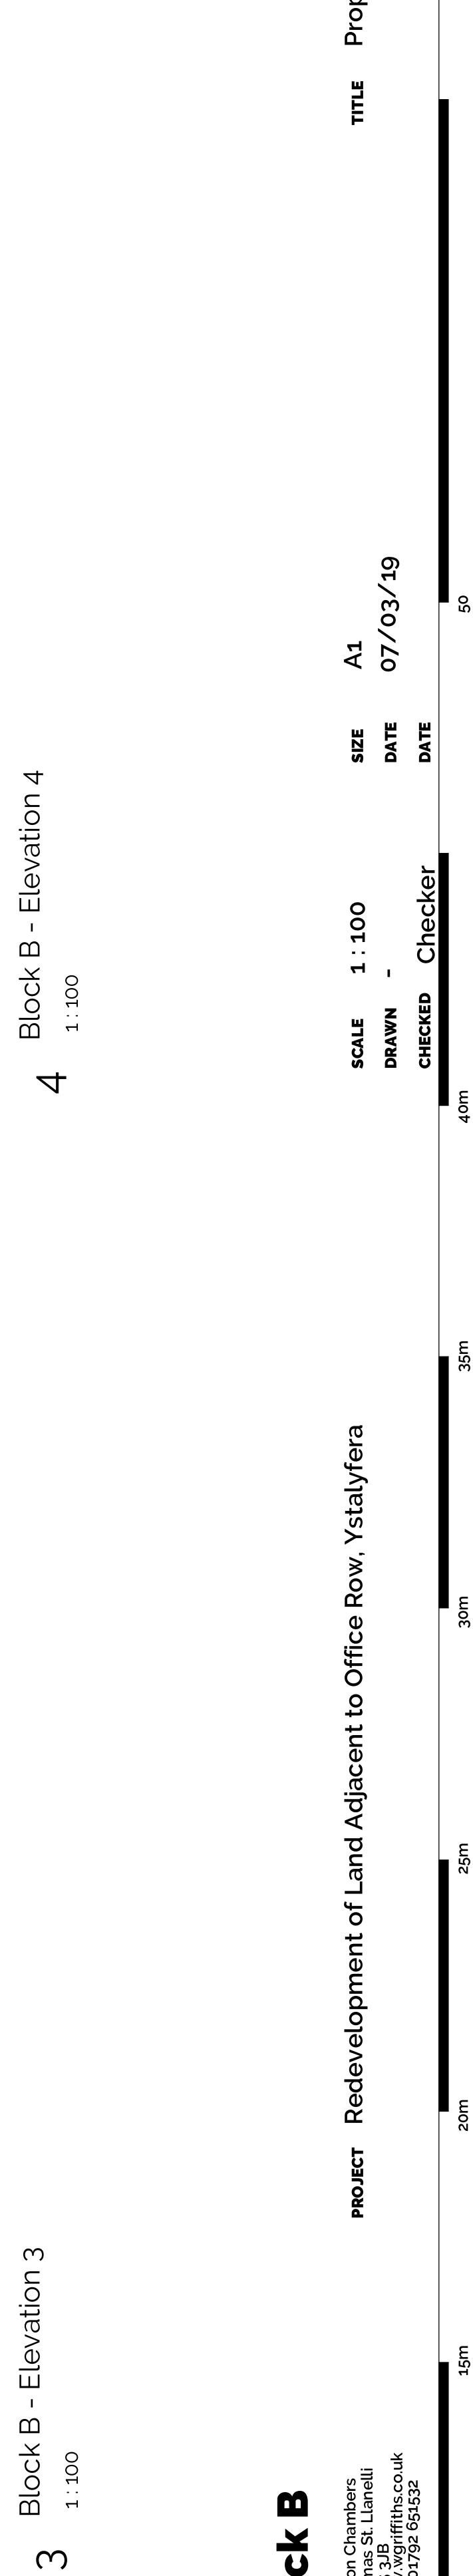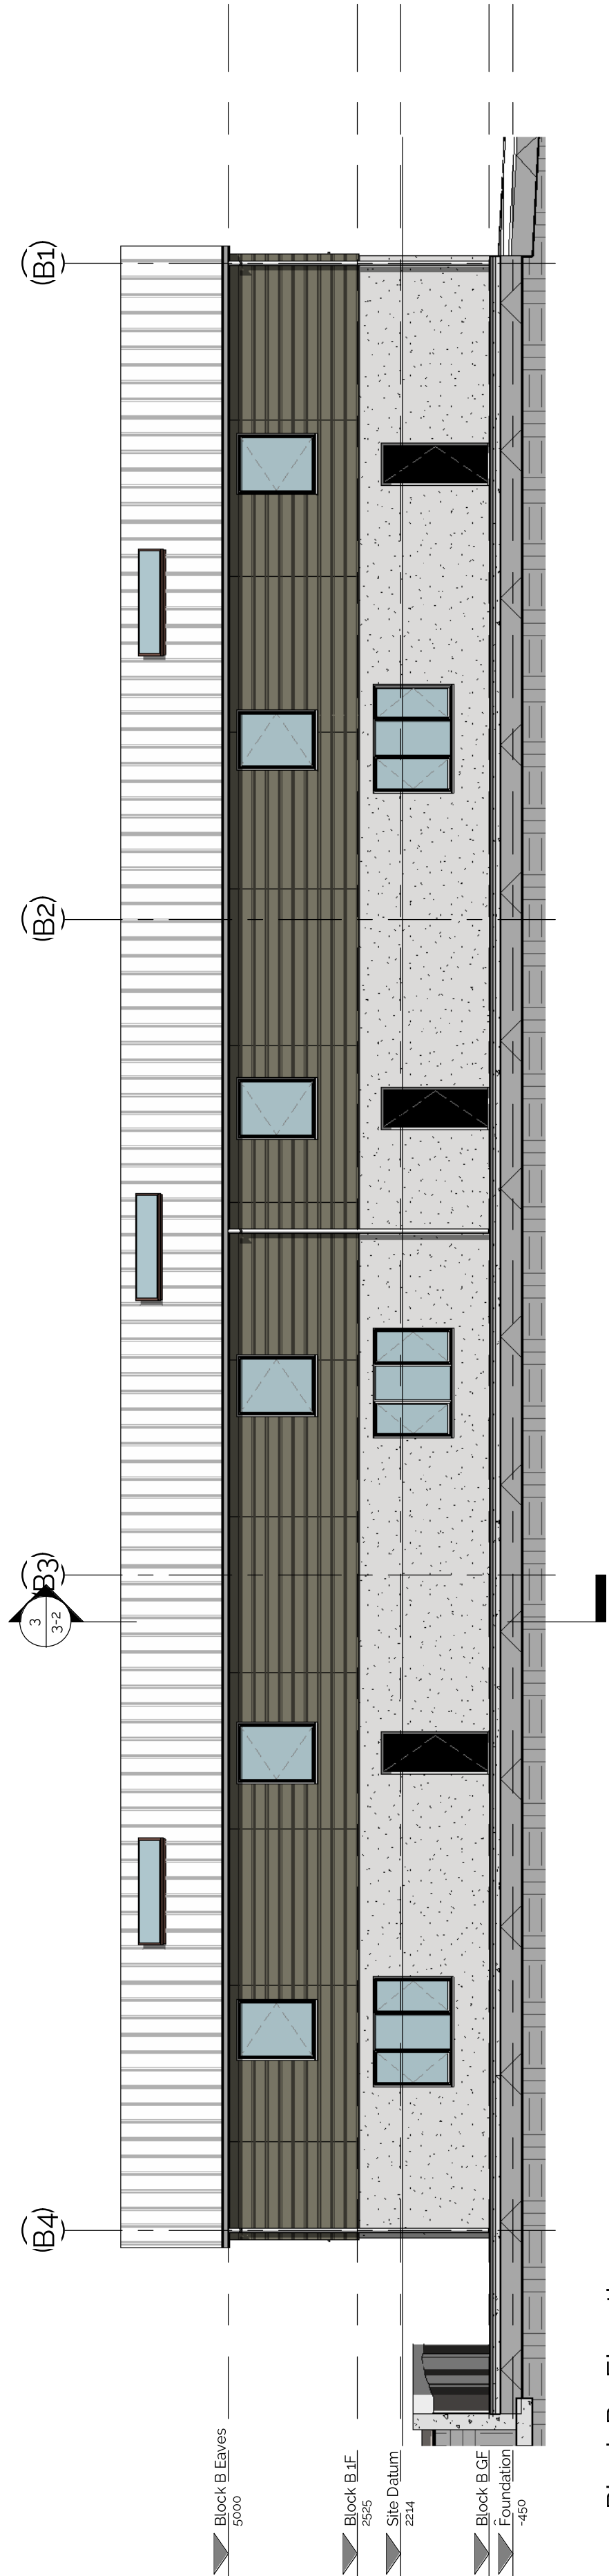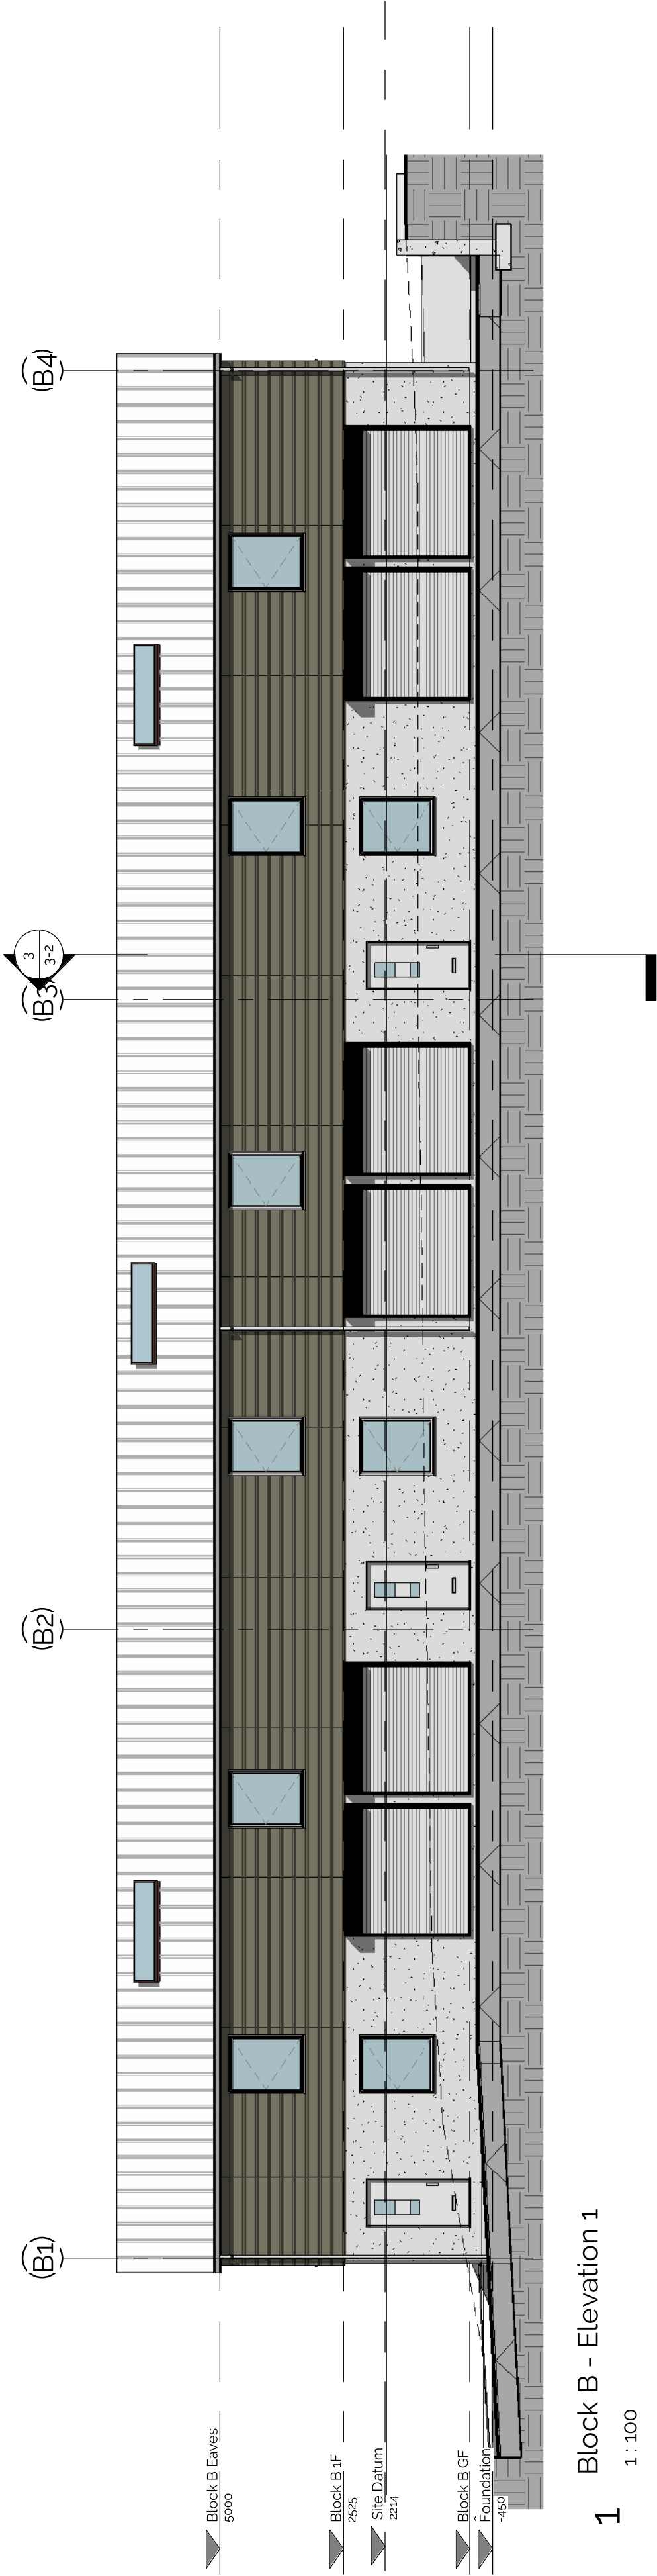

Proposed Elevations - Block B

W. GRIFITHS
FELTON CHAMBERS
THE GATES ST. LUDLOW
SHROPSHIRE
SA45 3JE
www.wgriffiths.co.uk
Tel: 01738 651534

PROJECT Redevelopment of Land Adjacent to Office Row, Ystalyfera

SCALE 1:100
DRAWN -
CHECKED Checker
SIZE A1
DATE 07/03/19
DATE

TITLE Proposed Elevations - Block B

1690 2-2 C

1:100 1m 2m 5m 10m 15m 20m 25m 30m 35m 40m 45m 50m 70m