




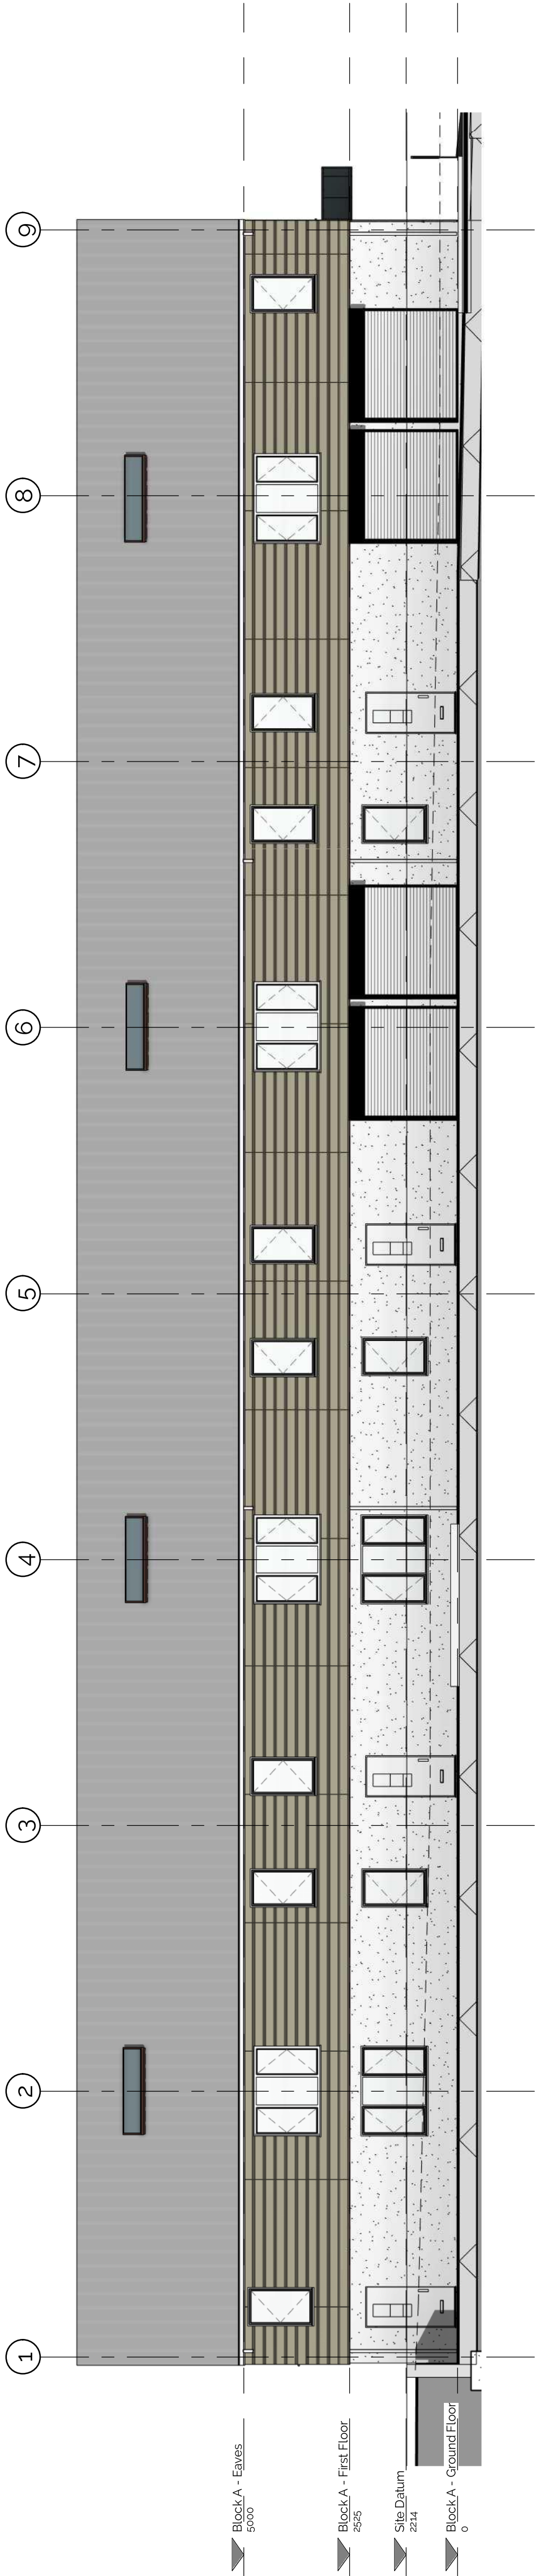


1 Block A - Elevation 1 -
1:100

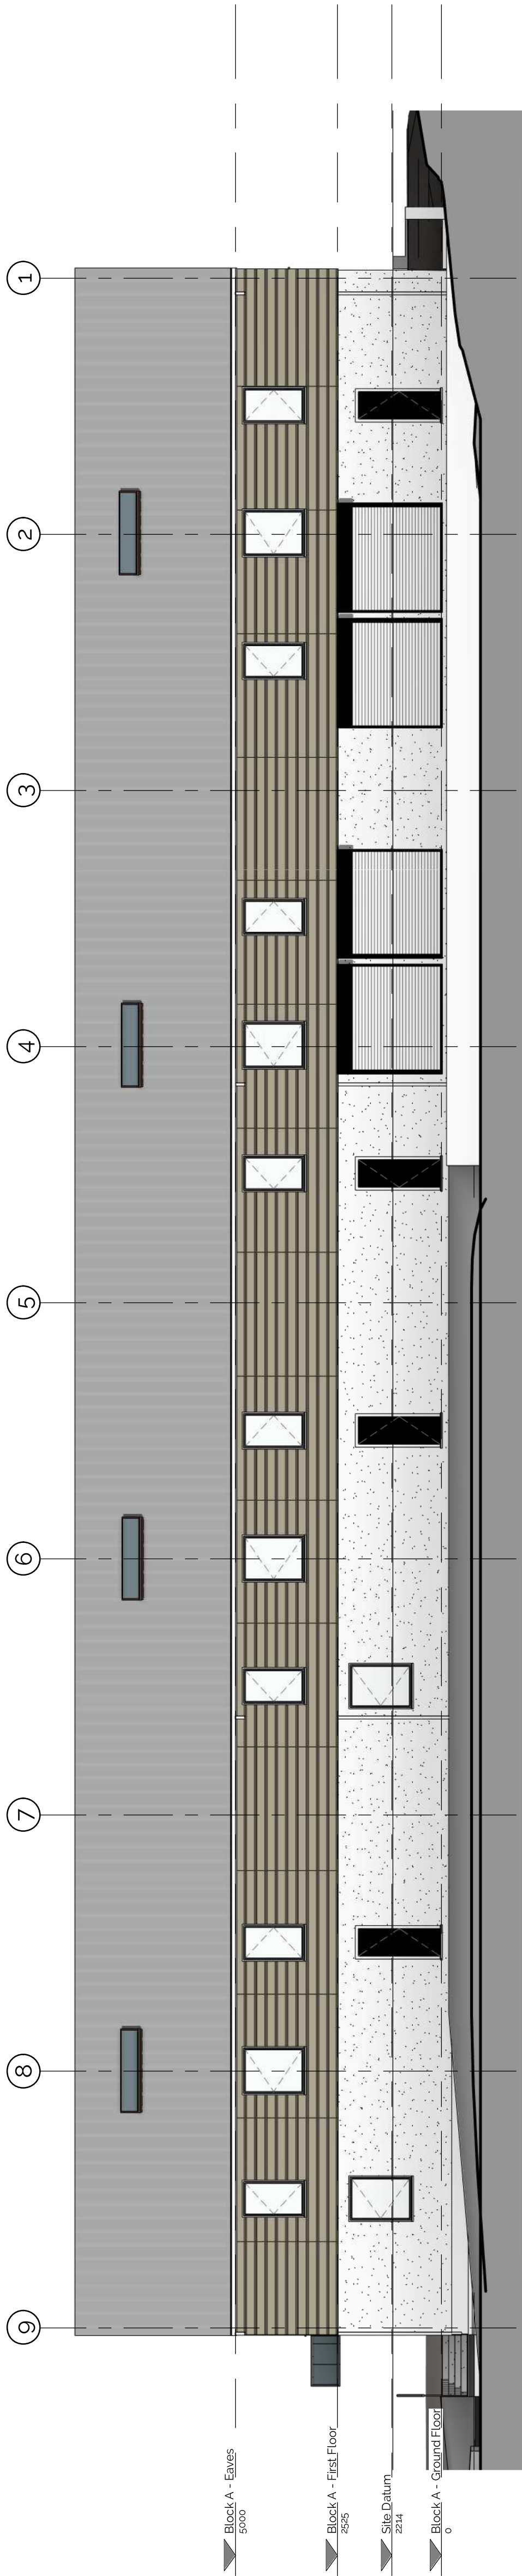

2 Block A - Elevation 2
1:100

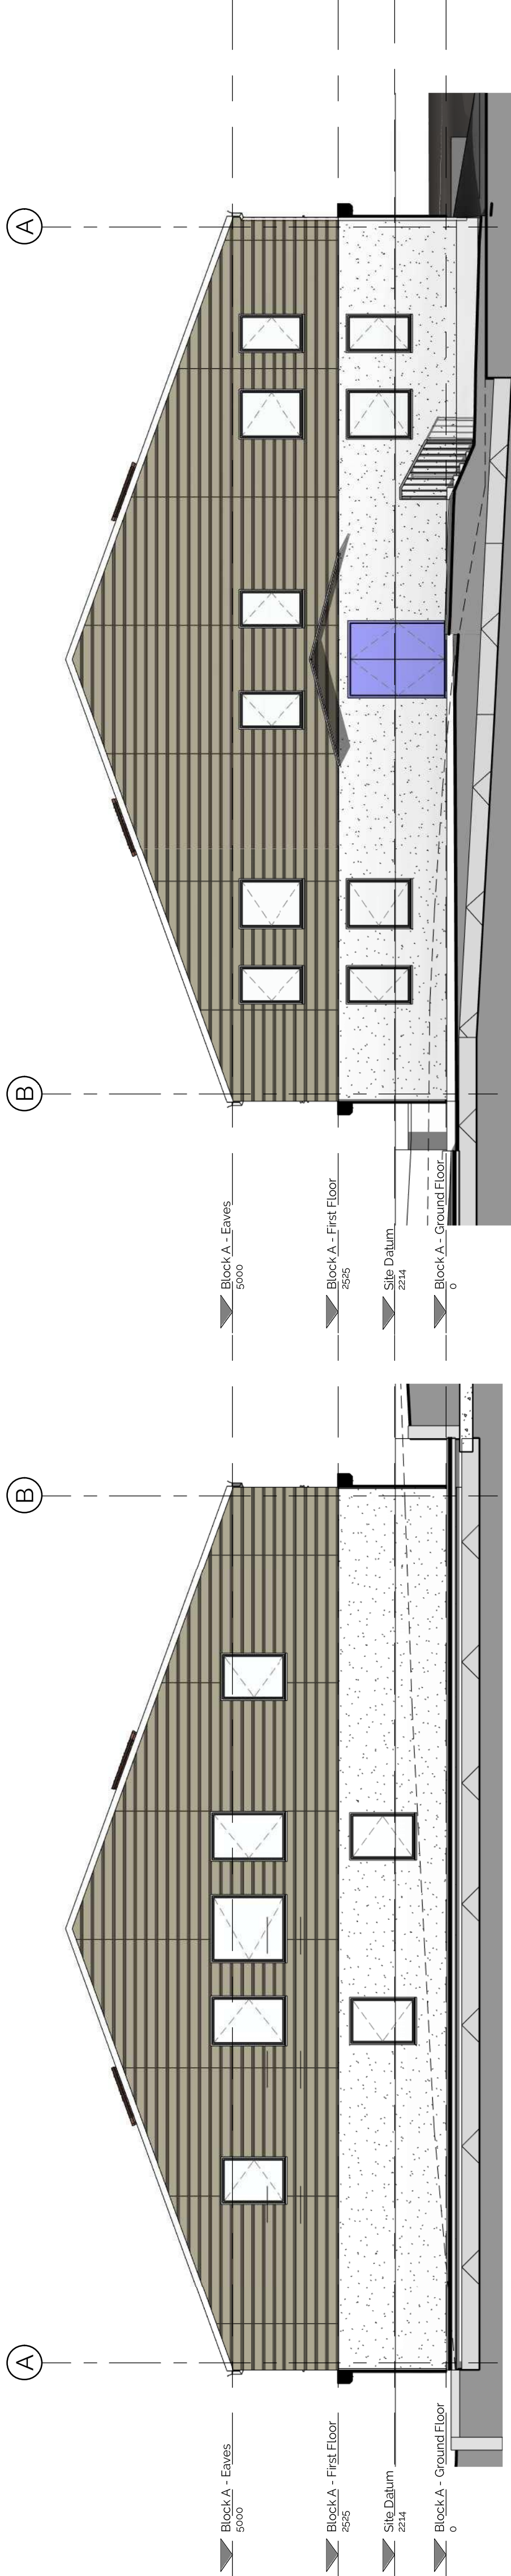

3 Block A - Elevation 3
1:100

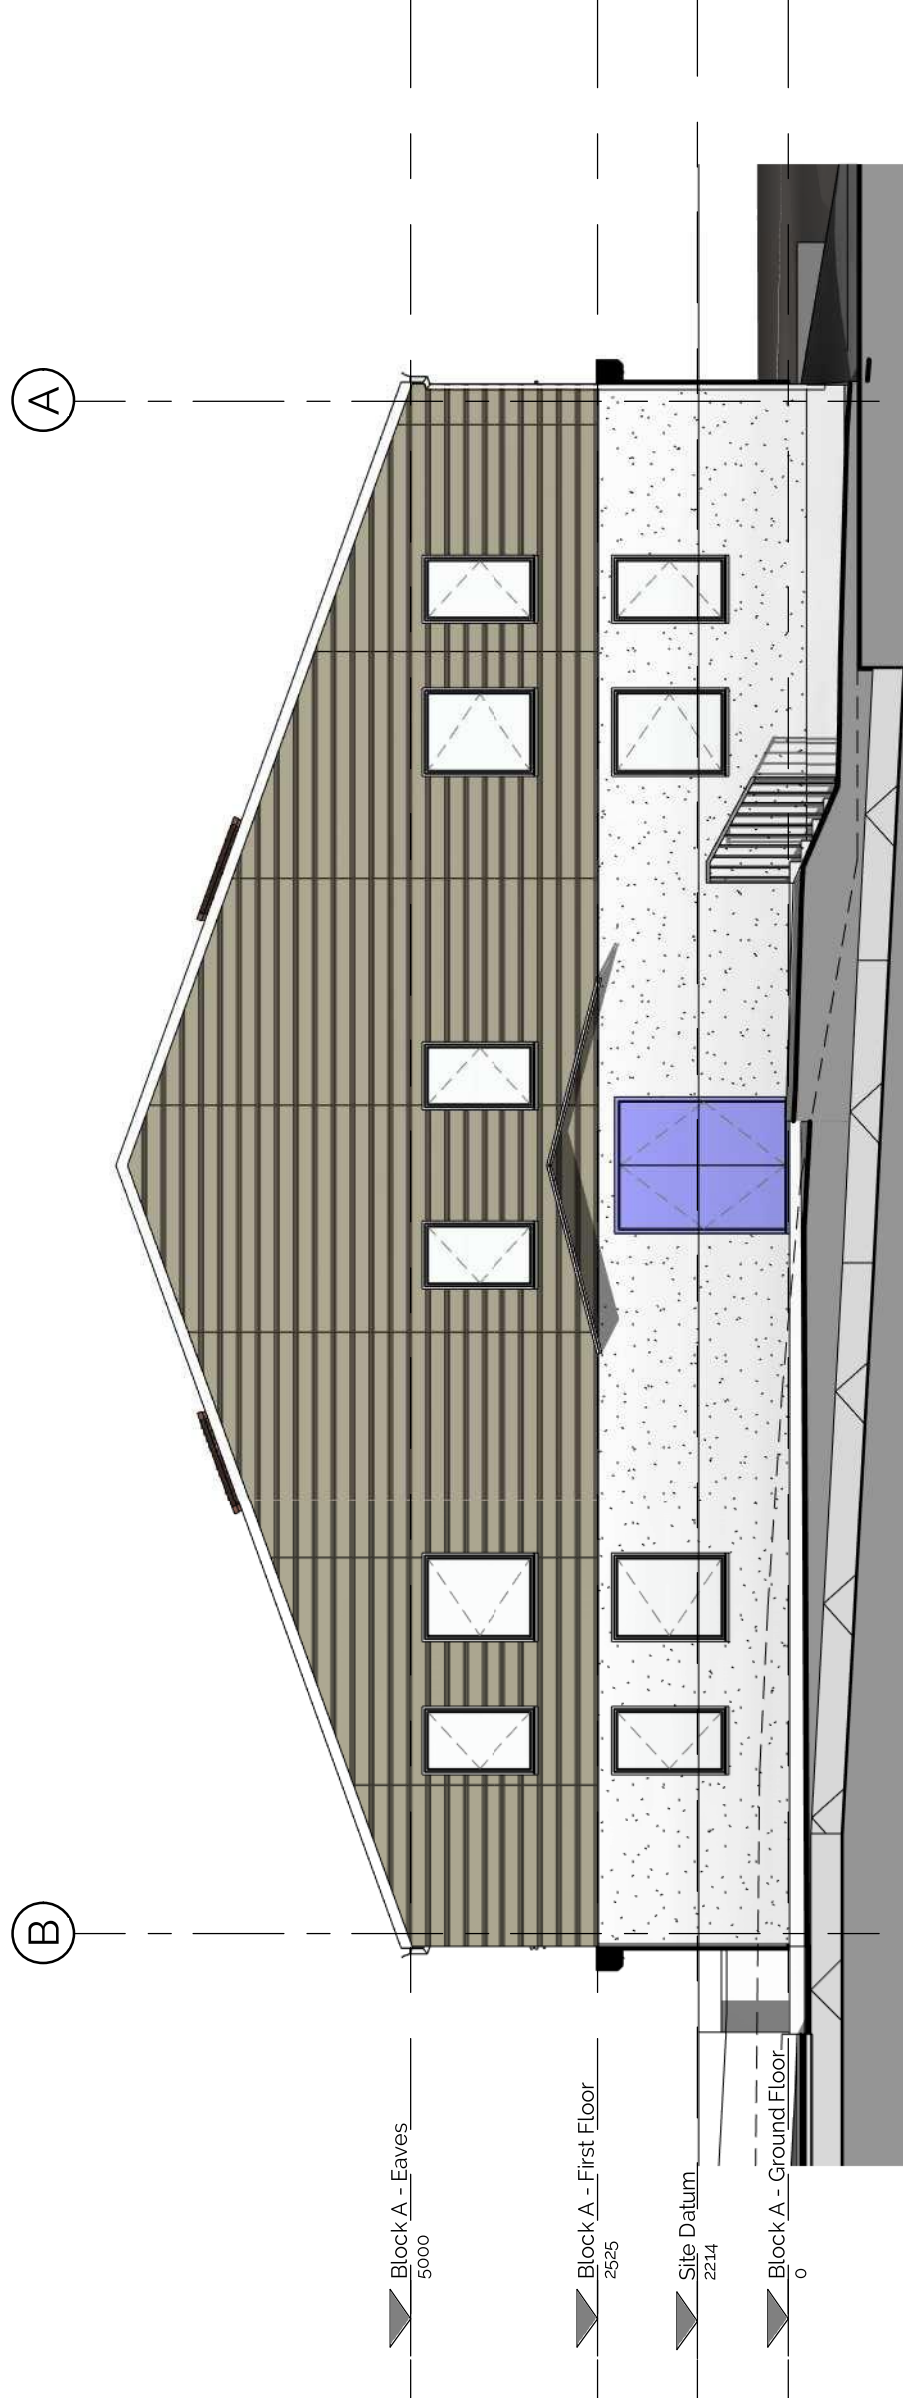

4 Block A - Elevation 4
1:100

Proposed Elevations - Block A