


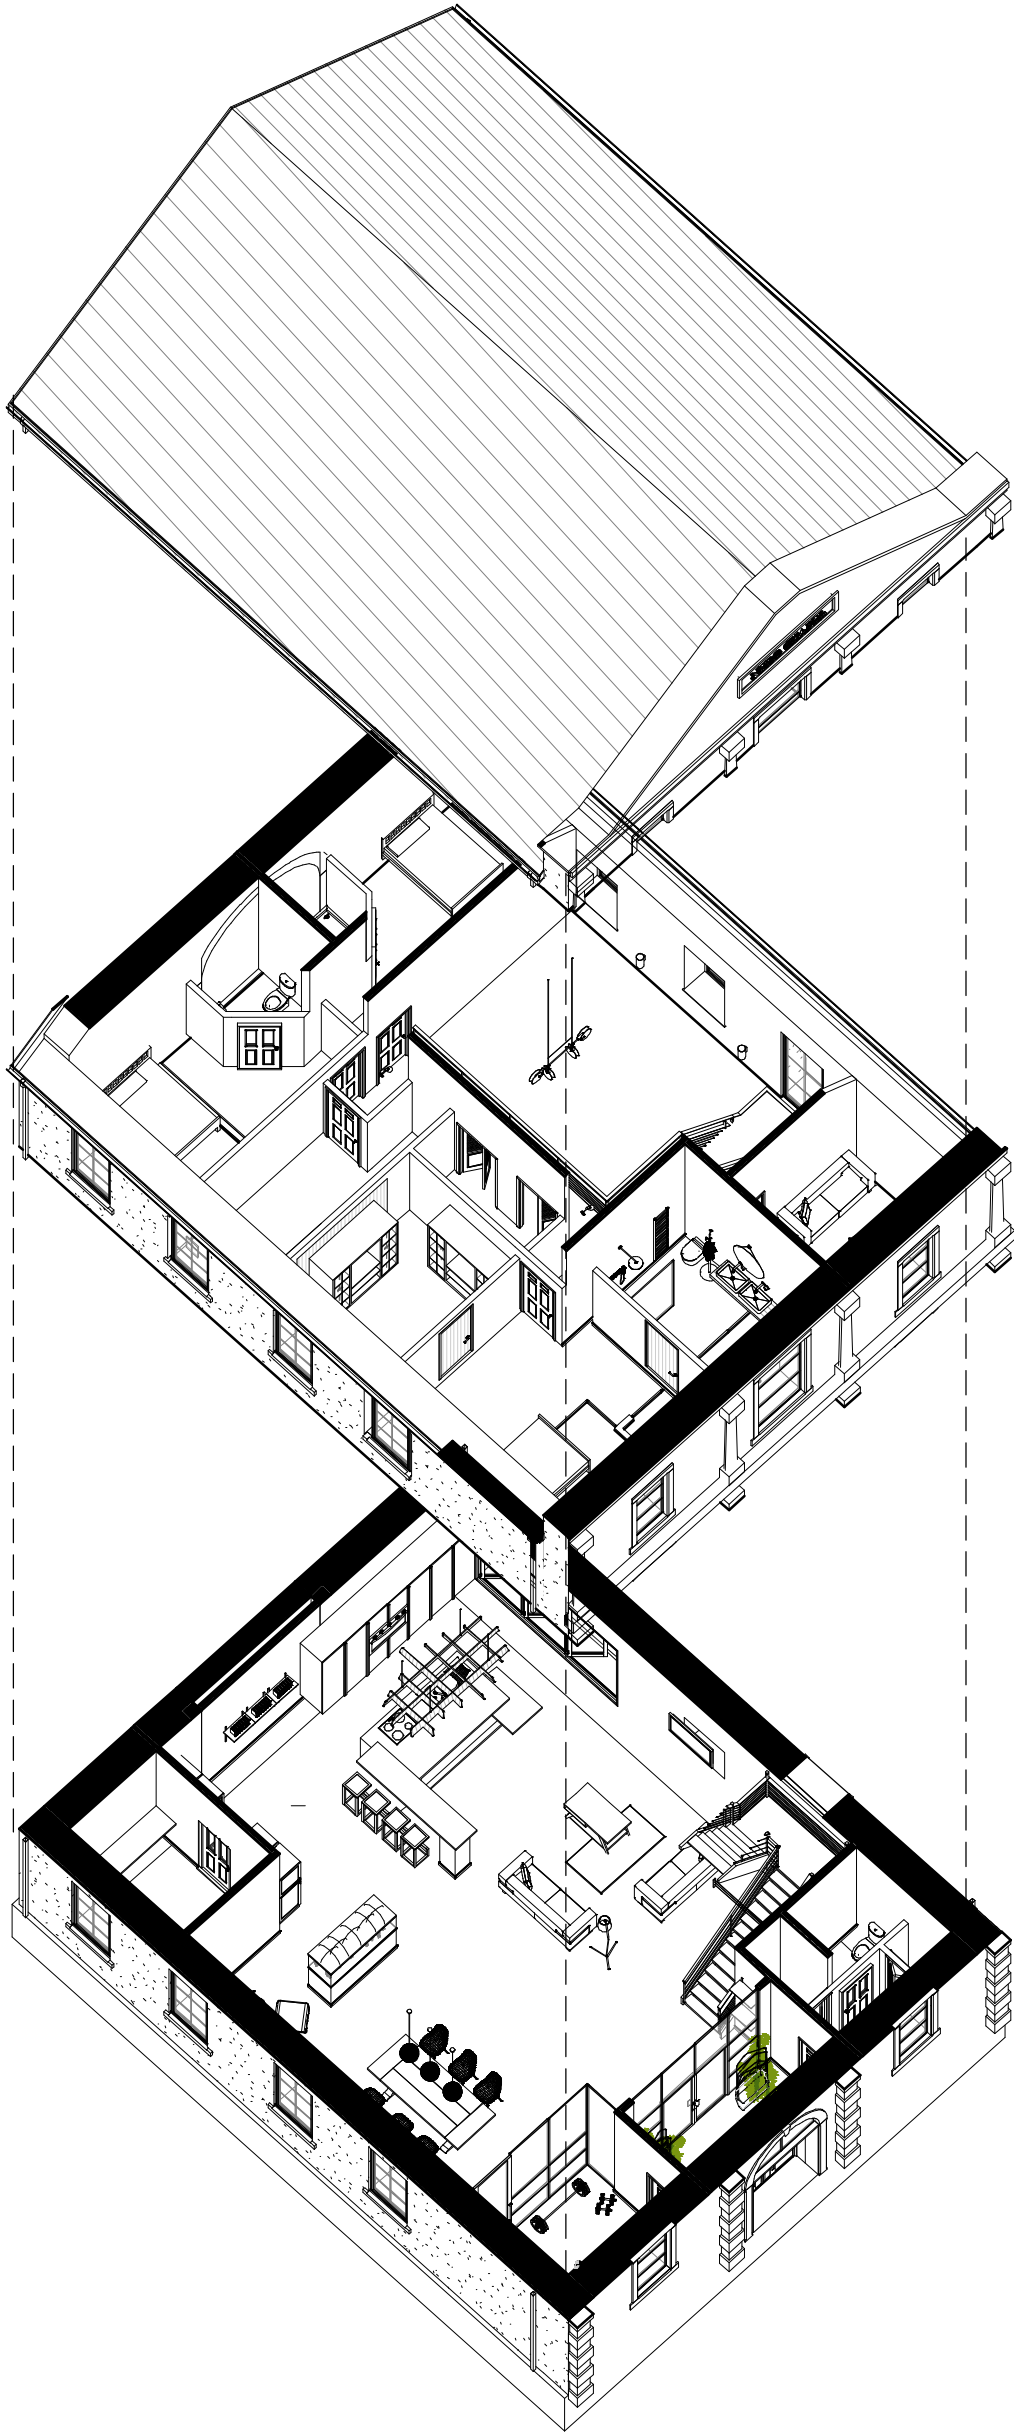

darkin
architects

drawing on
experience

www.darkinarchitects.com

01554 778 730
16 Queen Victoria Road, SA15 2TL

02921 197 196
143 Clifton Street, Cardiff, CF24
1LZ

RIBA 
Chartered Practice

NOTES

Externals TBC

No.	Description	By	Date
A	Revised designs.	AJW	14.05.2020
B	Void Reduced	AJW	16.11.2020

THIS DRAWING IS THE COPYRIGHT OF DARKIN ARCHITECTS AND MAY NOT BE COPIED, ALTERED OR REPRODUCED IN ANY FORM OR PASSED TO A THIRD PARTY WITHOUT THEIR CONSENT. DIMENSIONS MUST BE CHECKED AND VERIFIED ON SITE AND ANY DISCREPANCIES SHOULD BE REPORTED TO THE ARCHITECT. THIS DRAWING MUST NOT BE SCALED AND SHOULD BE READ IN CONJUNCTION WITH ALL OTHER CONSULTANT'S DRAWINGS. IF IN DOUBT ASK FOR CONFIRMATION.

CLIENT: Sean Forsey

PROJECT: Change of Use

PROJECT ADDRESS: Nebo Chapel,
Bryn Road, Glyncoirwg,
SA13 3AU

DRAWING TITLE: Axometric Section

DRAWN BY AJW	CHECKED BY DLD	© Copyright Darkin Architects 2019
-----------------	-------------------	--

PROJECT REF RH425	SCALE	PAPER SIZE A3
----------------------	-------	------------------

DRAWING 401	REVISION B	DATE 27.03.2020
----------------	---------------	--------------------