


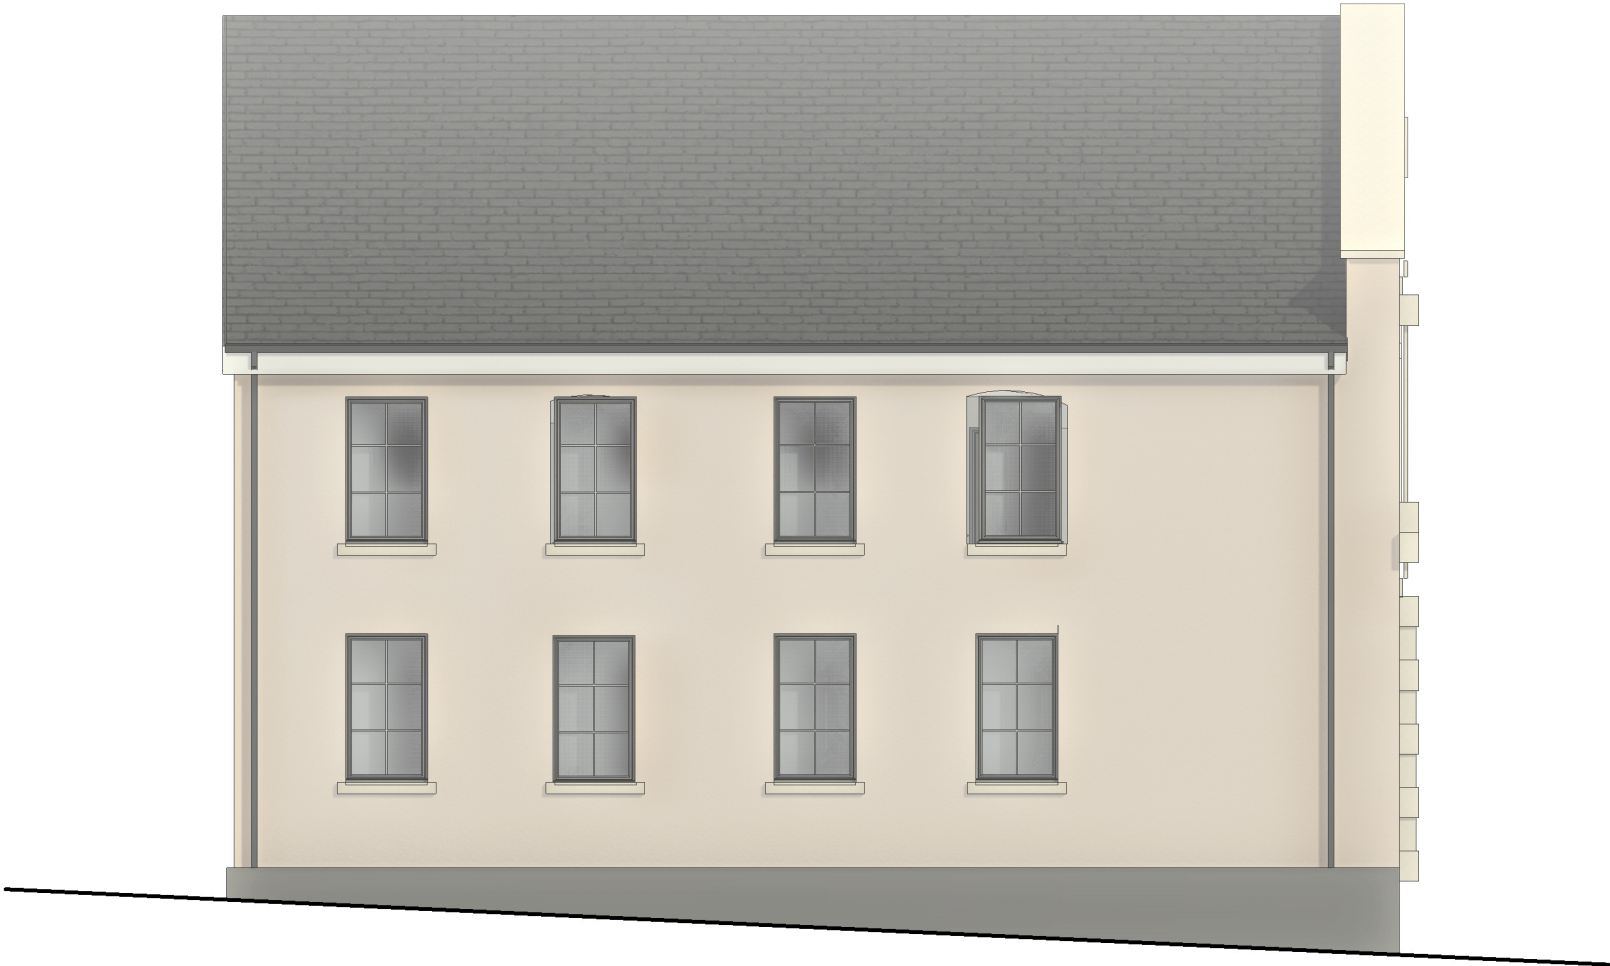

Side Elevation



Side Elevation

darkin architects drawing on experience www.darkinarchitects.com 01554 778 730 16 Queen Victoria Road, SA15 2TL 02921 197 196 143 Clifton Street, Cardiff, CF24 1LZ RIBA Chartered Practice	NOTES				CLIENT: Sean Forsey		
					PROJECT: Change of Use		
					PROJECT ADDRESS: Nebo Chapel, Bryn Road, Glynccorwg, SA13 3AU		
					DRAWING TITLE: Proposed Side Elevations		
	No.	Description	By	Date			
	A	Void Reduced	AJW	16.11.2020			
				DRAWN BY	CHECKED BY	© Copyright Darkin Architects 2019	
				AJW	DLD		
				PROJECT REF	SCALE	PAPER SIZE	
				RH425	1 : 100	A3	
				DRAWING	REVISION	DATE	
				305	A	29.07.2020	
				THIS DRAWING IS THE COPYRIGHT OF DARKIN ARCHITECTS AND MAY NOT BE COPIED, ALTERED OR REPRODUCED IN ANY FORM OR PASSED TO A THIRD PARTY WITHOUT THEIR CONSENT. DIMENSIONS MUST BE CHECKED AND VERIFIED ON SITE AND ANY DISCREPANCIES SHOULD BE REPORTED TO THE ARCHITECT. THIS DRAWING MUST NOT BE SCALED AND SHOULD BE READ IN CONJUNCTION WITH ALL OTHER CONSULTANT'S DRAWINGS. IF IN DOUBT ASK FOR CONFIRMATION.			