


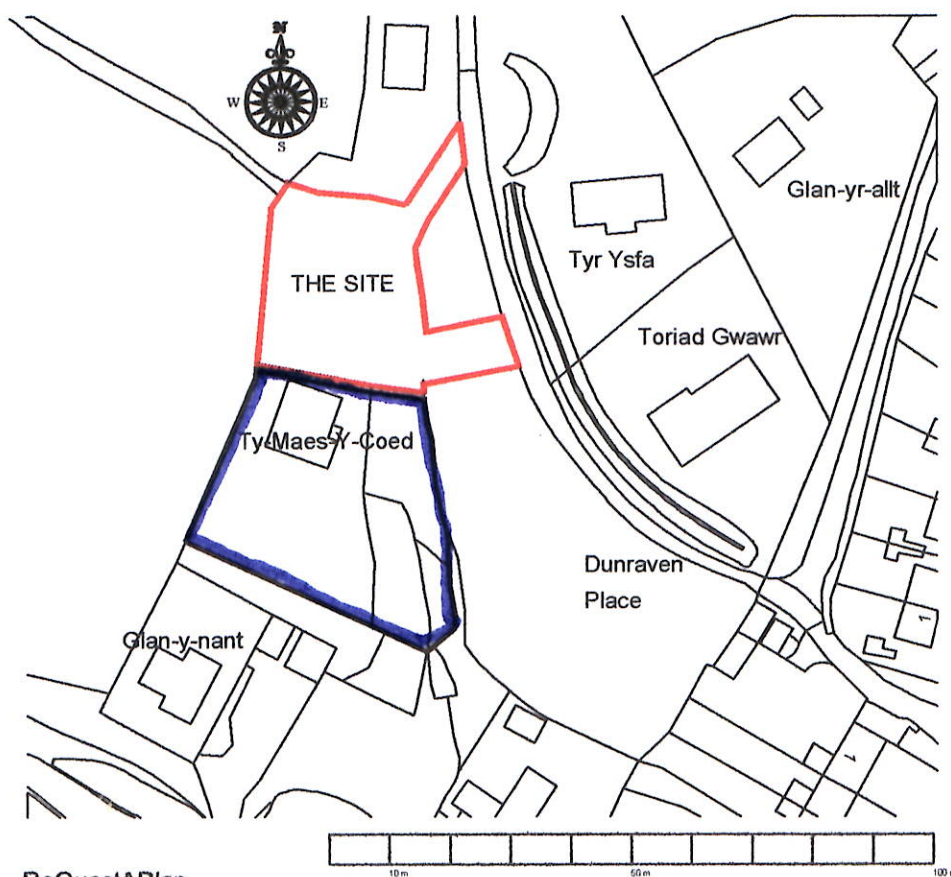

ReQuestAPlan

Map number: TQRQM20194160545882

Title: TY MAES Y COED DUNRAVEN PLACE GLYNCCORRWG

Map Produced for: PHILLIP JOHNSON

© Crown copyright and database rights 2020 OS 100042708

Project ID:

Date of Purchase: 12-07-2020

1 Year subscription from 12-07-2020 for 1 workstation.

DUNRAVEN PLACE GLYNCCORRWG
PROPOSED DETACHED RESIDENTIAL DWELLING
LOCATION PLAN 1:1250

October 2020
Scale : 1:1250
Drg No 001