

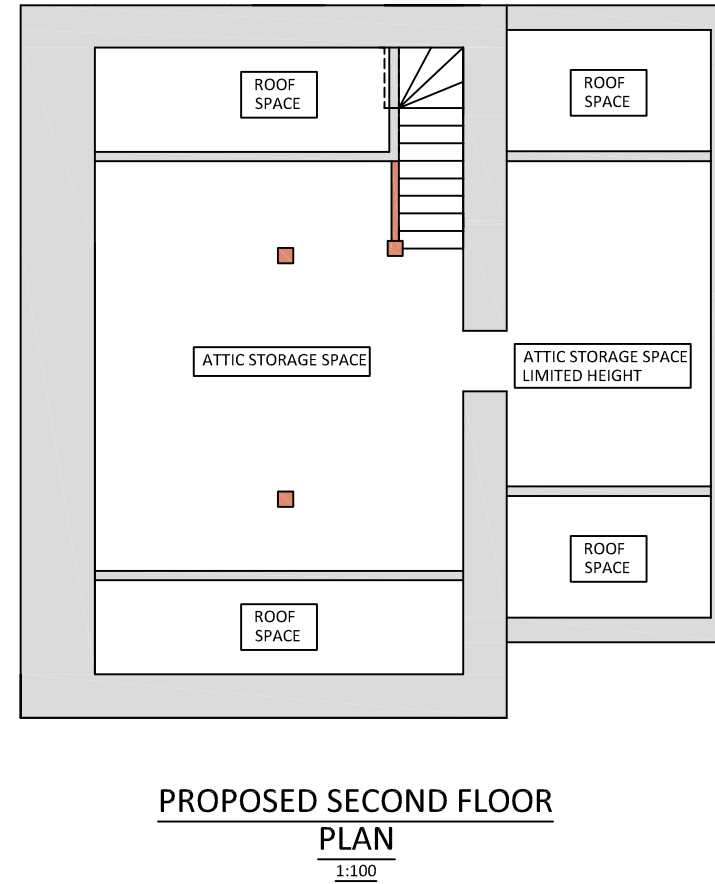
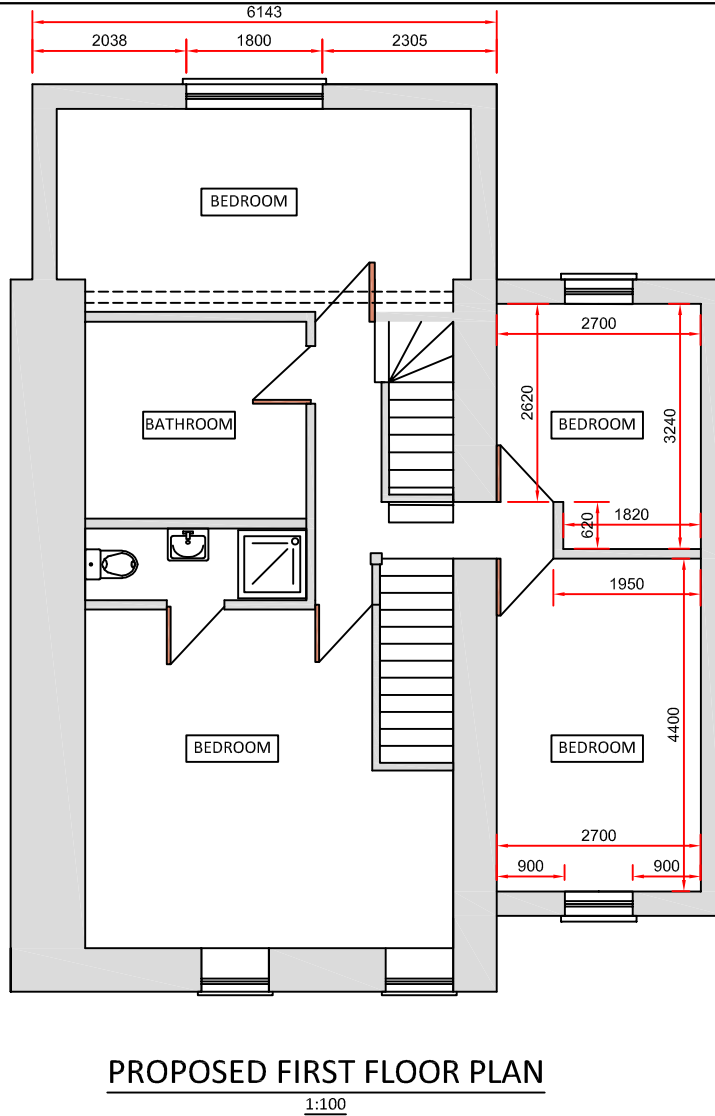
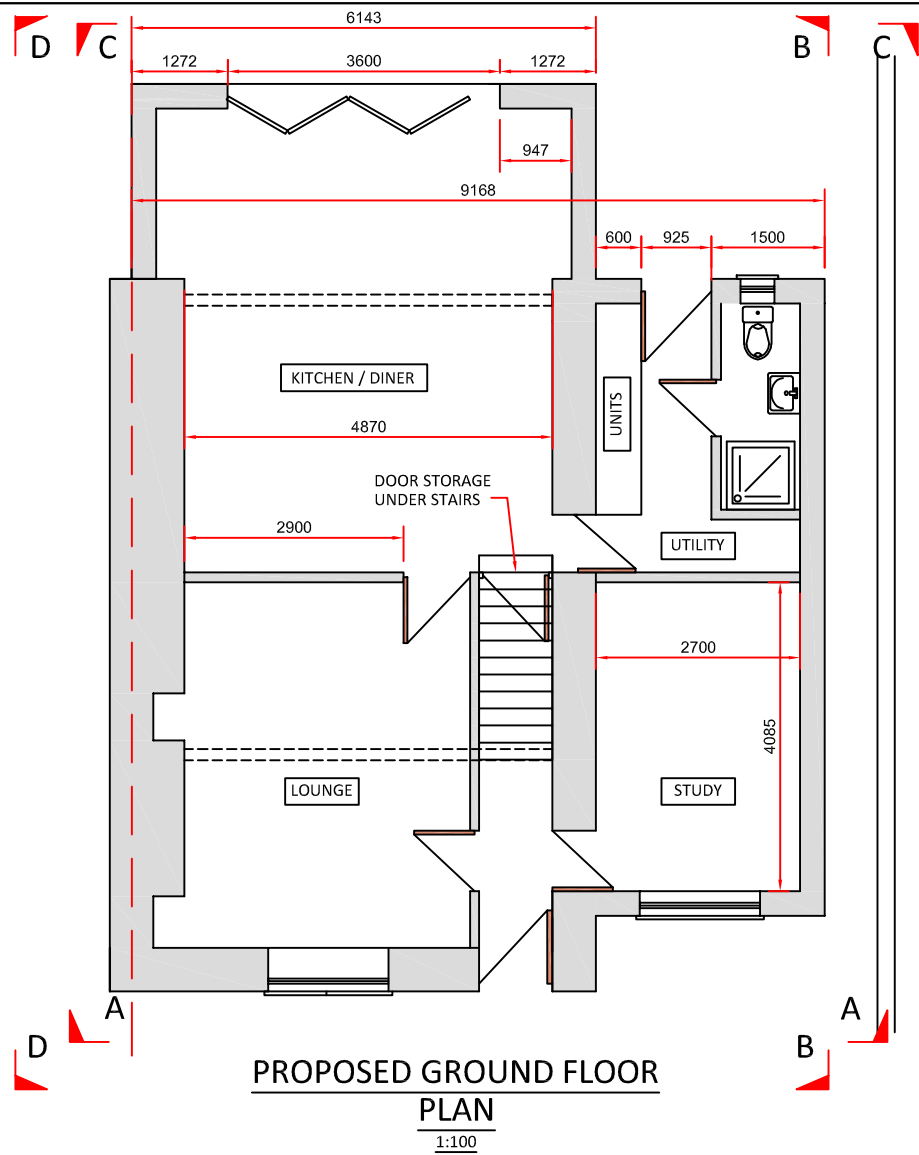
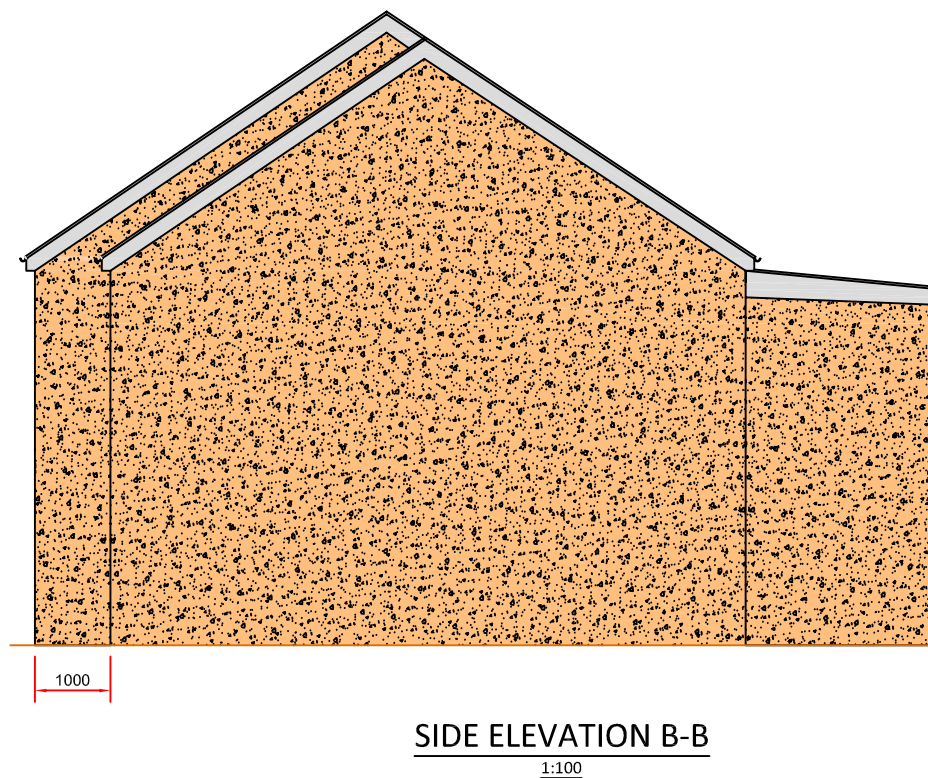


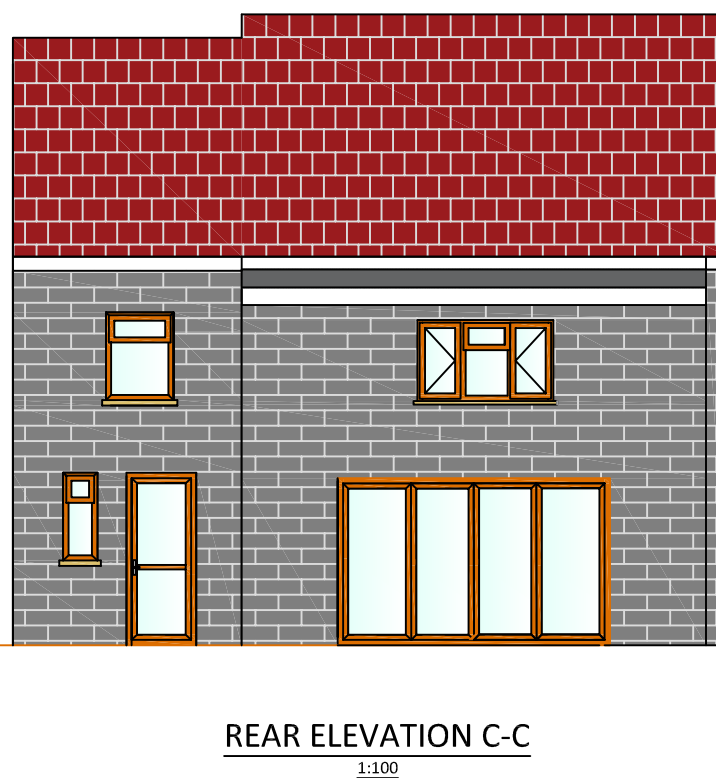

- Notes:
1. All dimensions are in millimeters unless otherwise stated.
 2. This is a C.A.D drawing and should not be amended by hand.
 3. Please note that when scaling off this drawing, that it should be printed at A3.
 4. New roof tiles to match existing
 5. External walls to be render finish
 6. All windows and doors to be UPVC
 7. UPVC guttering and downpipes
 8. If building over or within 3m of a main sewer then owner is to enter into a build over sewer agreement with welsh water.
 9. 170mm X 50mm Joists @ 400mm C/C
 10. RSJ's to be as per structural engineers calculations.
 11. Foundations to extension to be installed to industry stand and on suitable strata

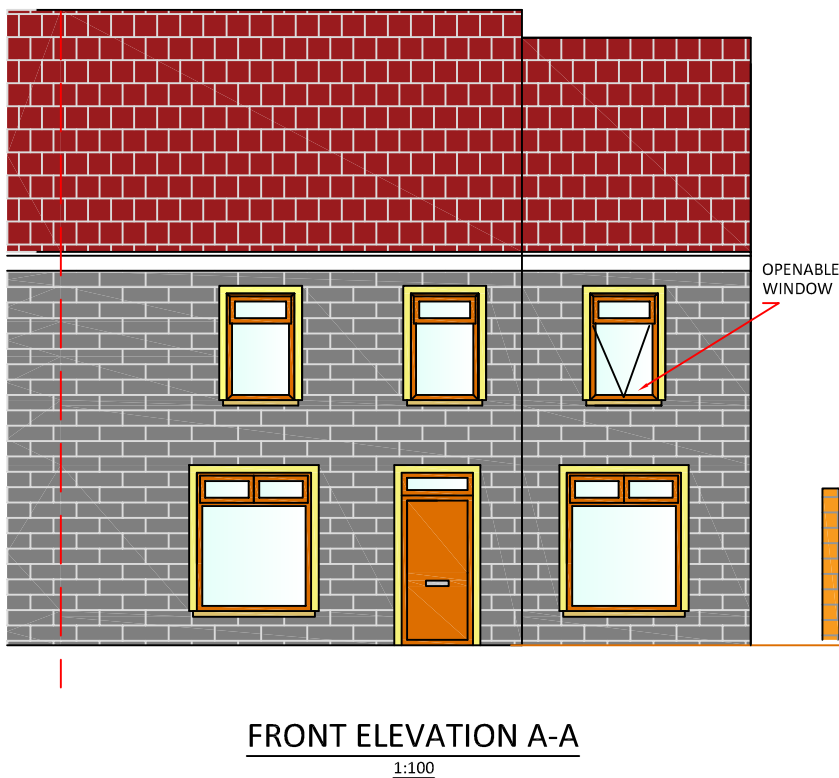

Rev	DESCRIPTION	DATE
B	CHECKED FOR DIMENSIONAL ACCURACY	18/11/20
A	FOR APPROVAL	
PROPOSED LAYOUT 129 HIGH STREET GLYNNEATH NEATH & PORT TALBOT SA11 5AP		
Scale : As shown		
Drawn: RCM		Revision B