


CONCRETE PAVING
TO ALL SURFACES

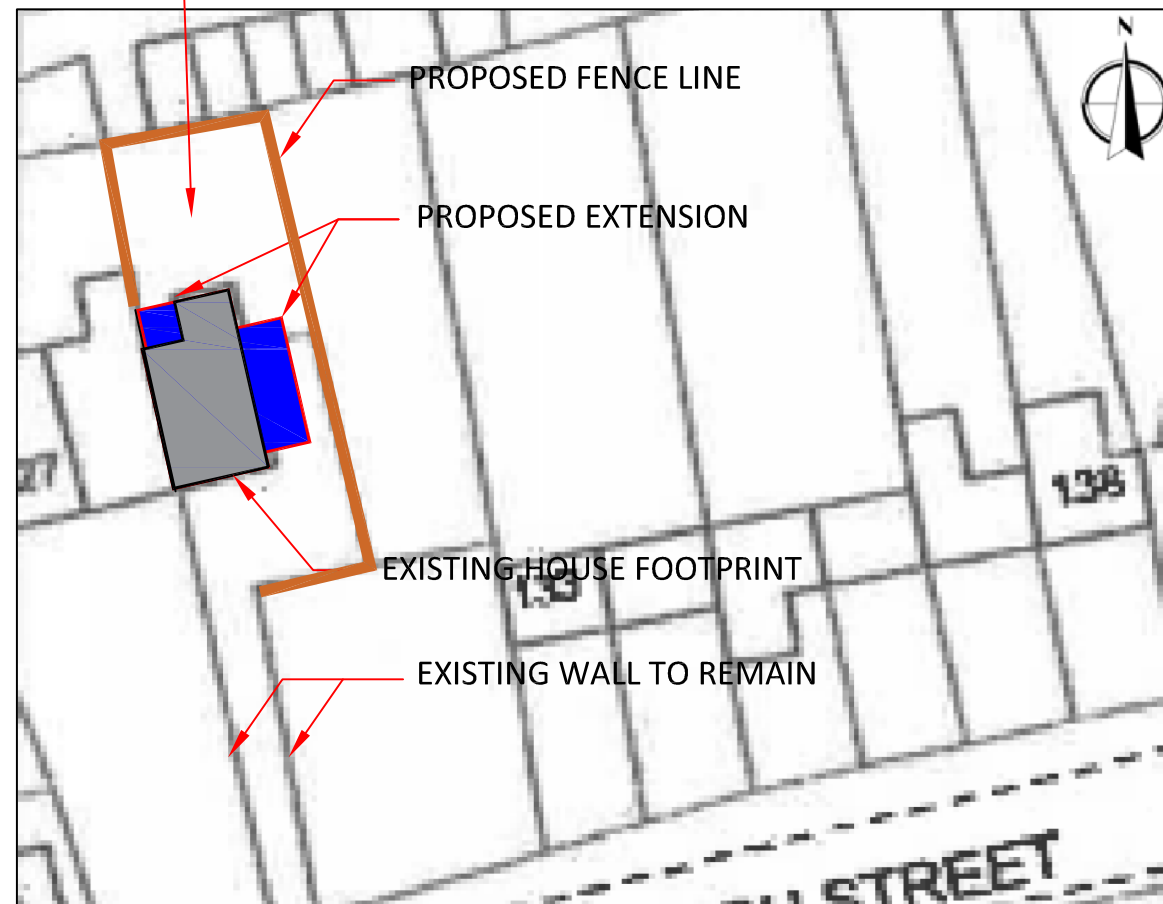

BLOCK PLAN SHOWING
PROPOSED EXTENSION

1:500



LOCATION PLAN

1:1250

Notes:

1. All dimensions are in millimeters unless otherwise stated.
2. This is a C.A.D drawing and should not be amended by hand.
3. Please note that when scaling off this drawing, that it should be printed at A3.

PROPOSED LAYOUT
129 HIGH STREET
GLYNNEATH
NEATH & PORT TALBOT
SA11 5AP

Scale : As shown

Drawn: RCM Revision : B