



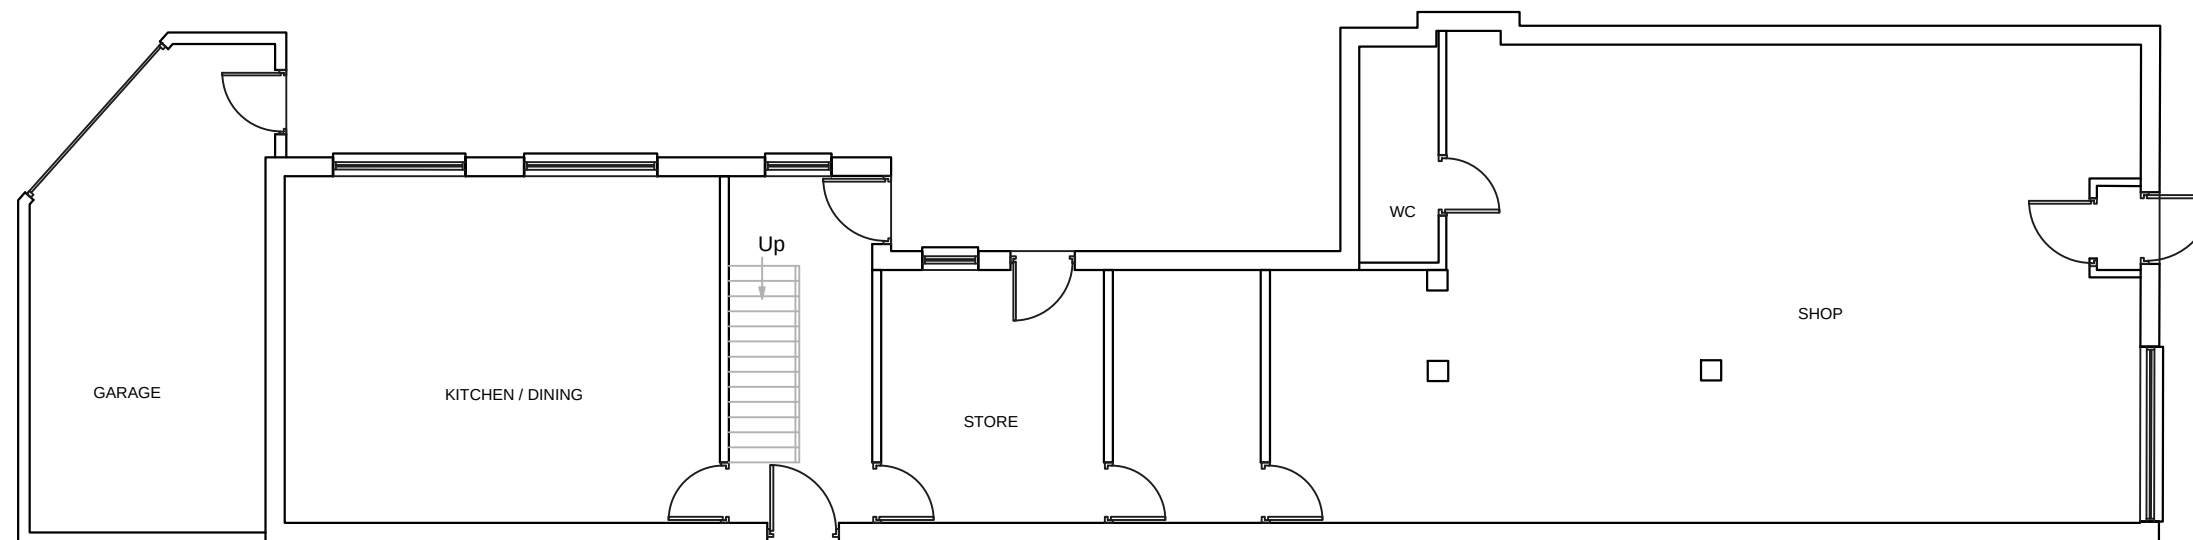

EXISTING GROUND FLOOR PLAN

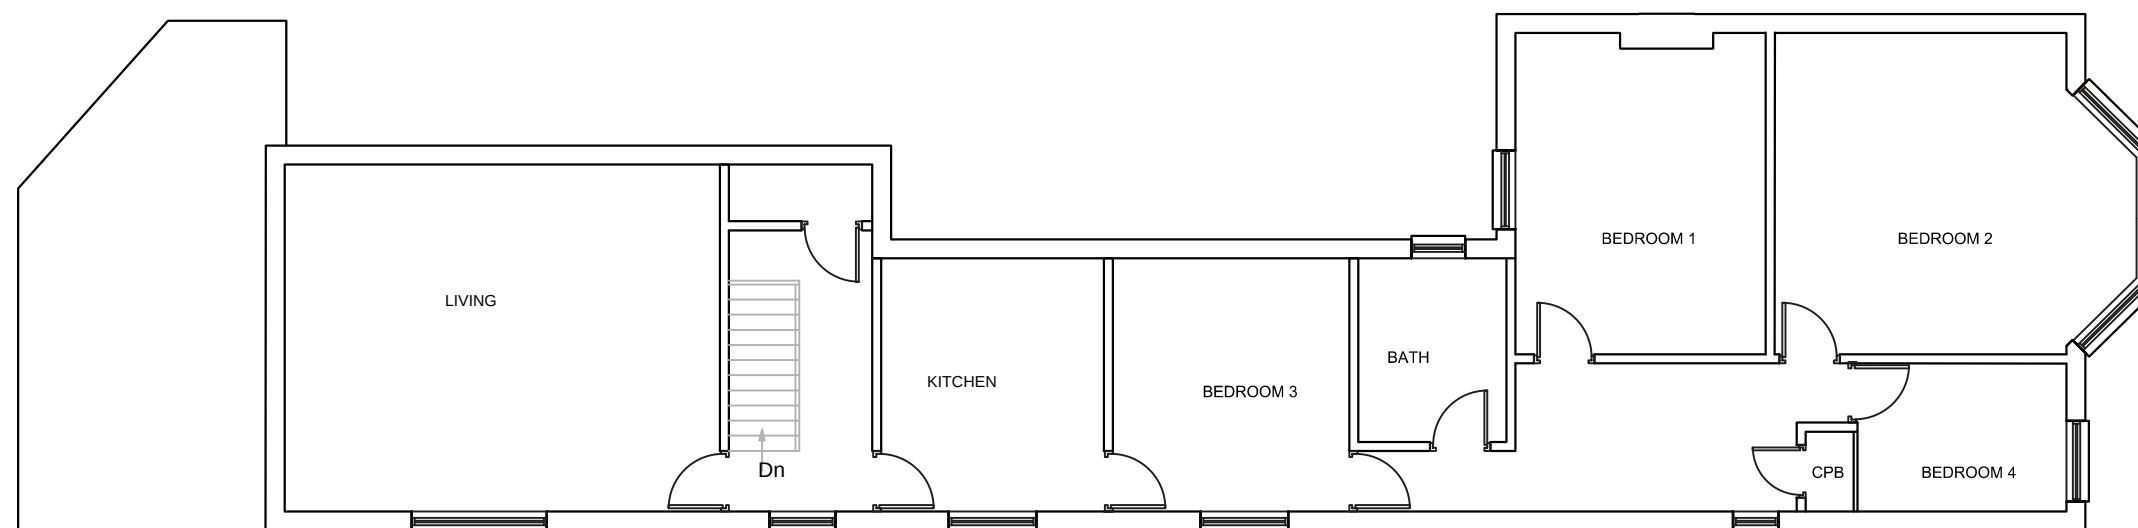

EXISTING FIRST FLOOR PLAN

CAD it Tel: +381641577699
E-mail: mim161@gmail.com

Project: **45 VICTORIA ROAD**

Client: **Mr JAMES STEVENS**

Title: **Existing plans**

Dwg.No: **U.2/02** Rev:

Scale: **1:100 @ A3**

Date: **NOVEMBER 2020.**

