



Superseded

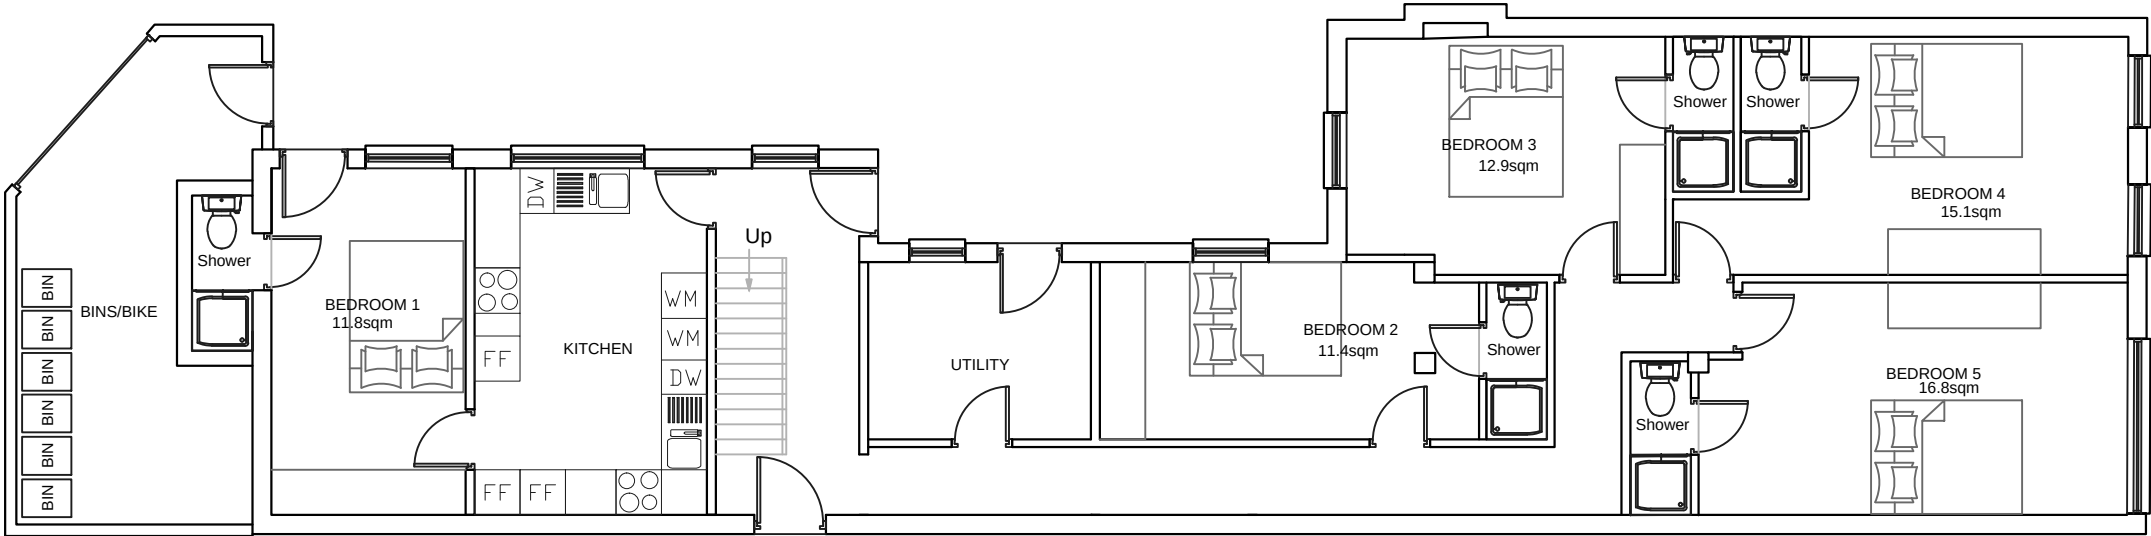

PROPOSED GROUND FLOOR PLAN

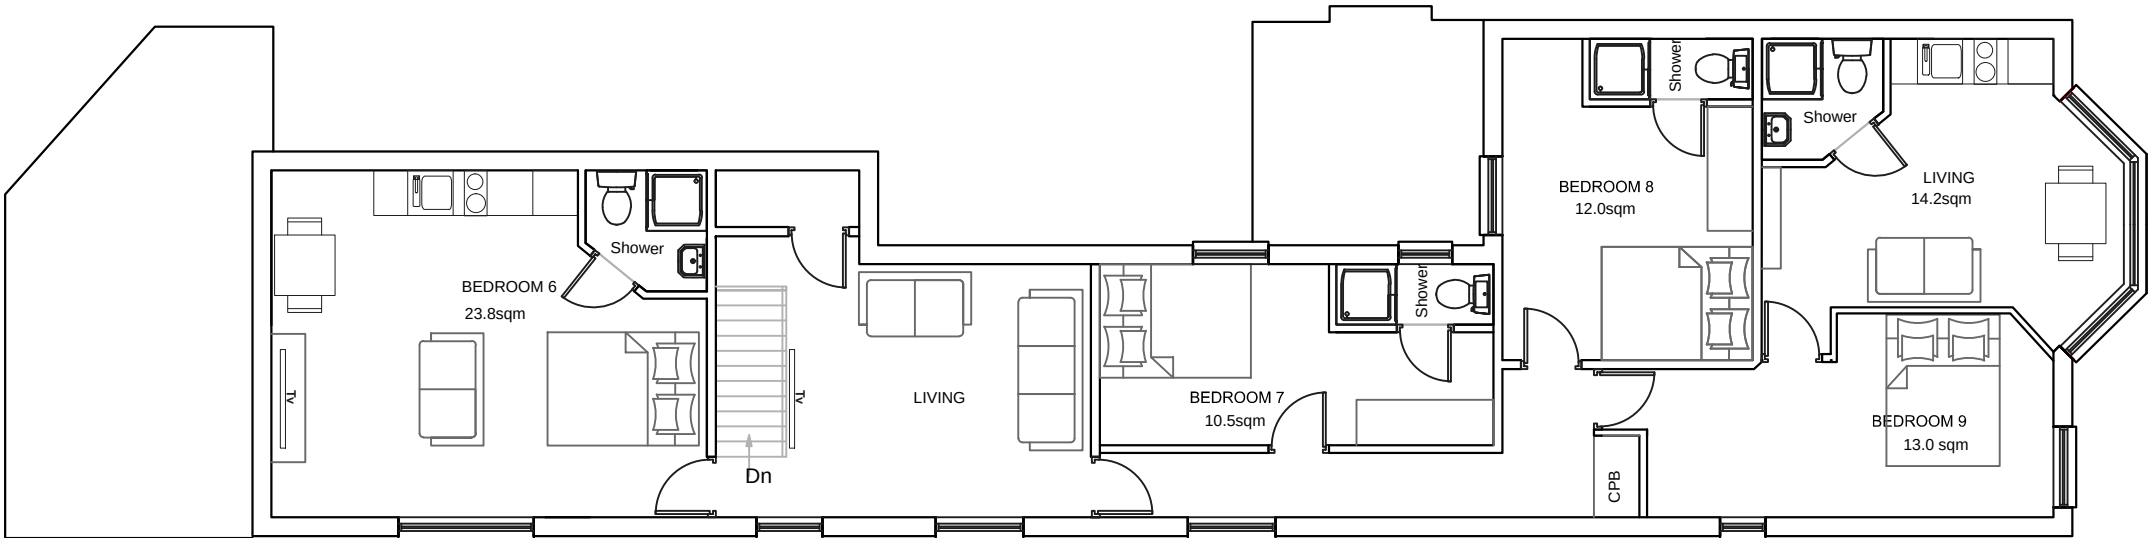

PROPOSED FIRST FLOOR PLAN



CAD it	Tel: +381641577699
	E-mail: mim161@gmail.com

Project: **45 VICTORIA ROAD**

Client: **Mr JAMES STEVENS**

Title: **Proposed Plans**

Dwg.No: **U.2/06** Rev:00

Scale: **1:100 @ A3**

Date: **NOVEMBER 2020.**